
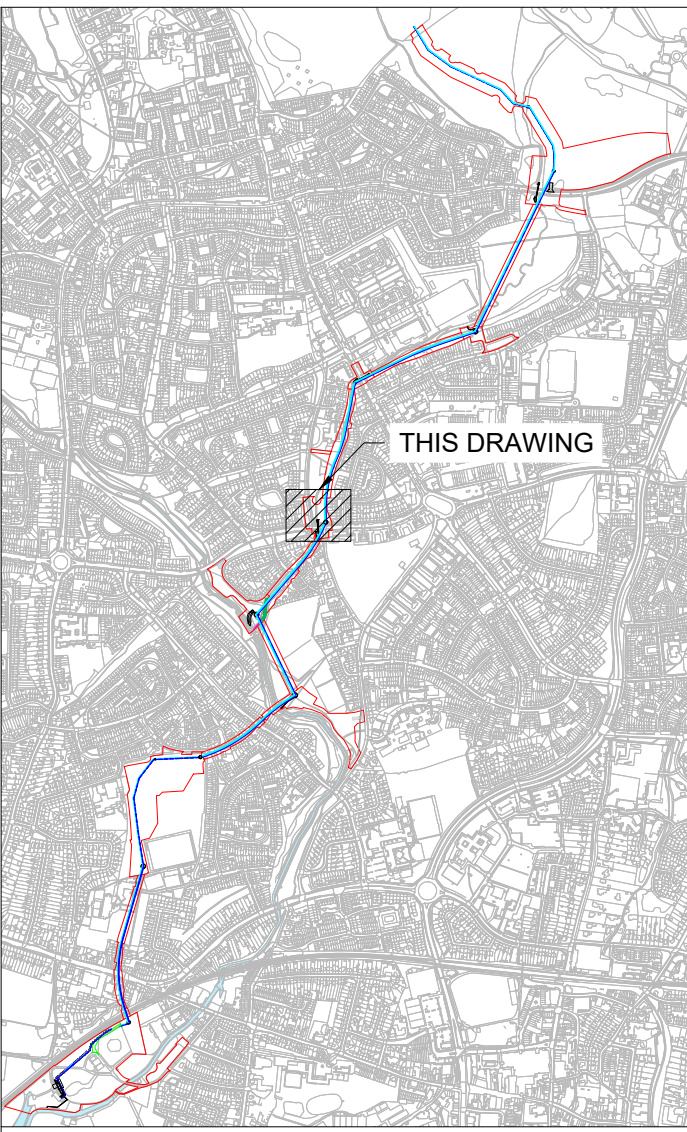


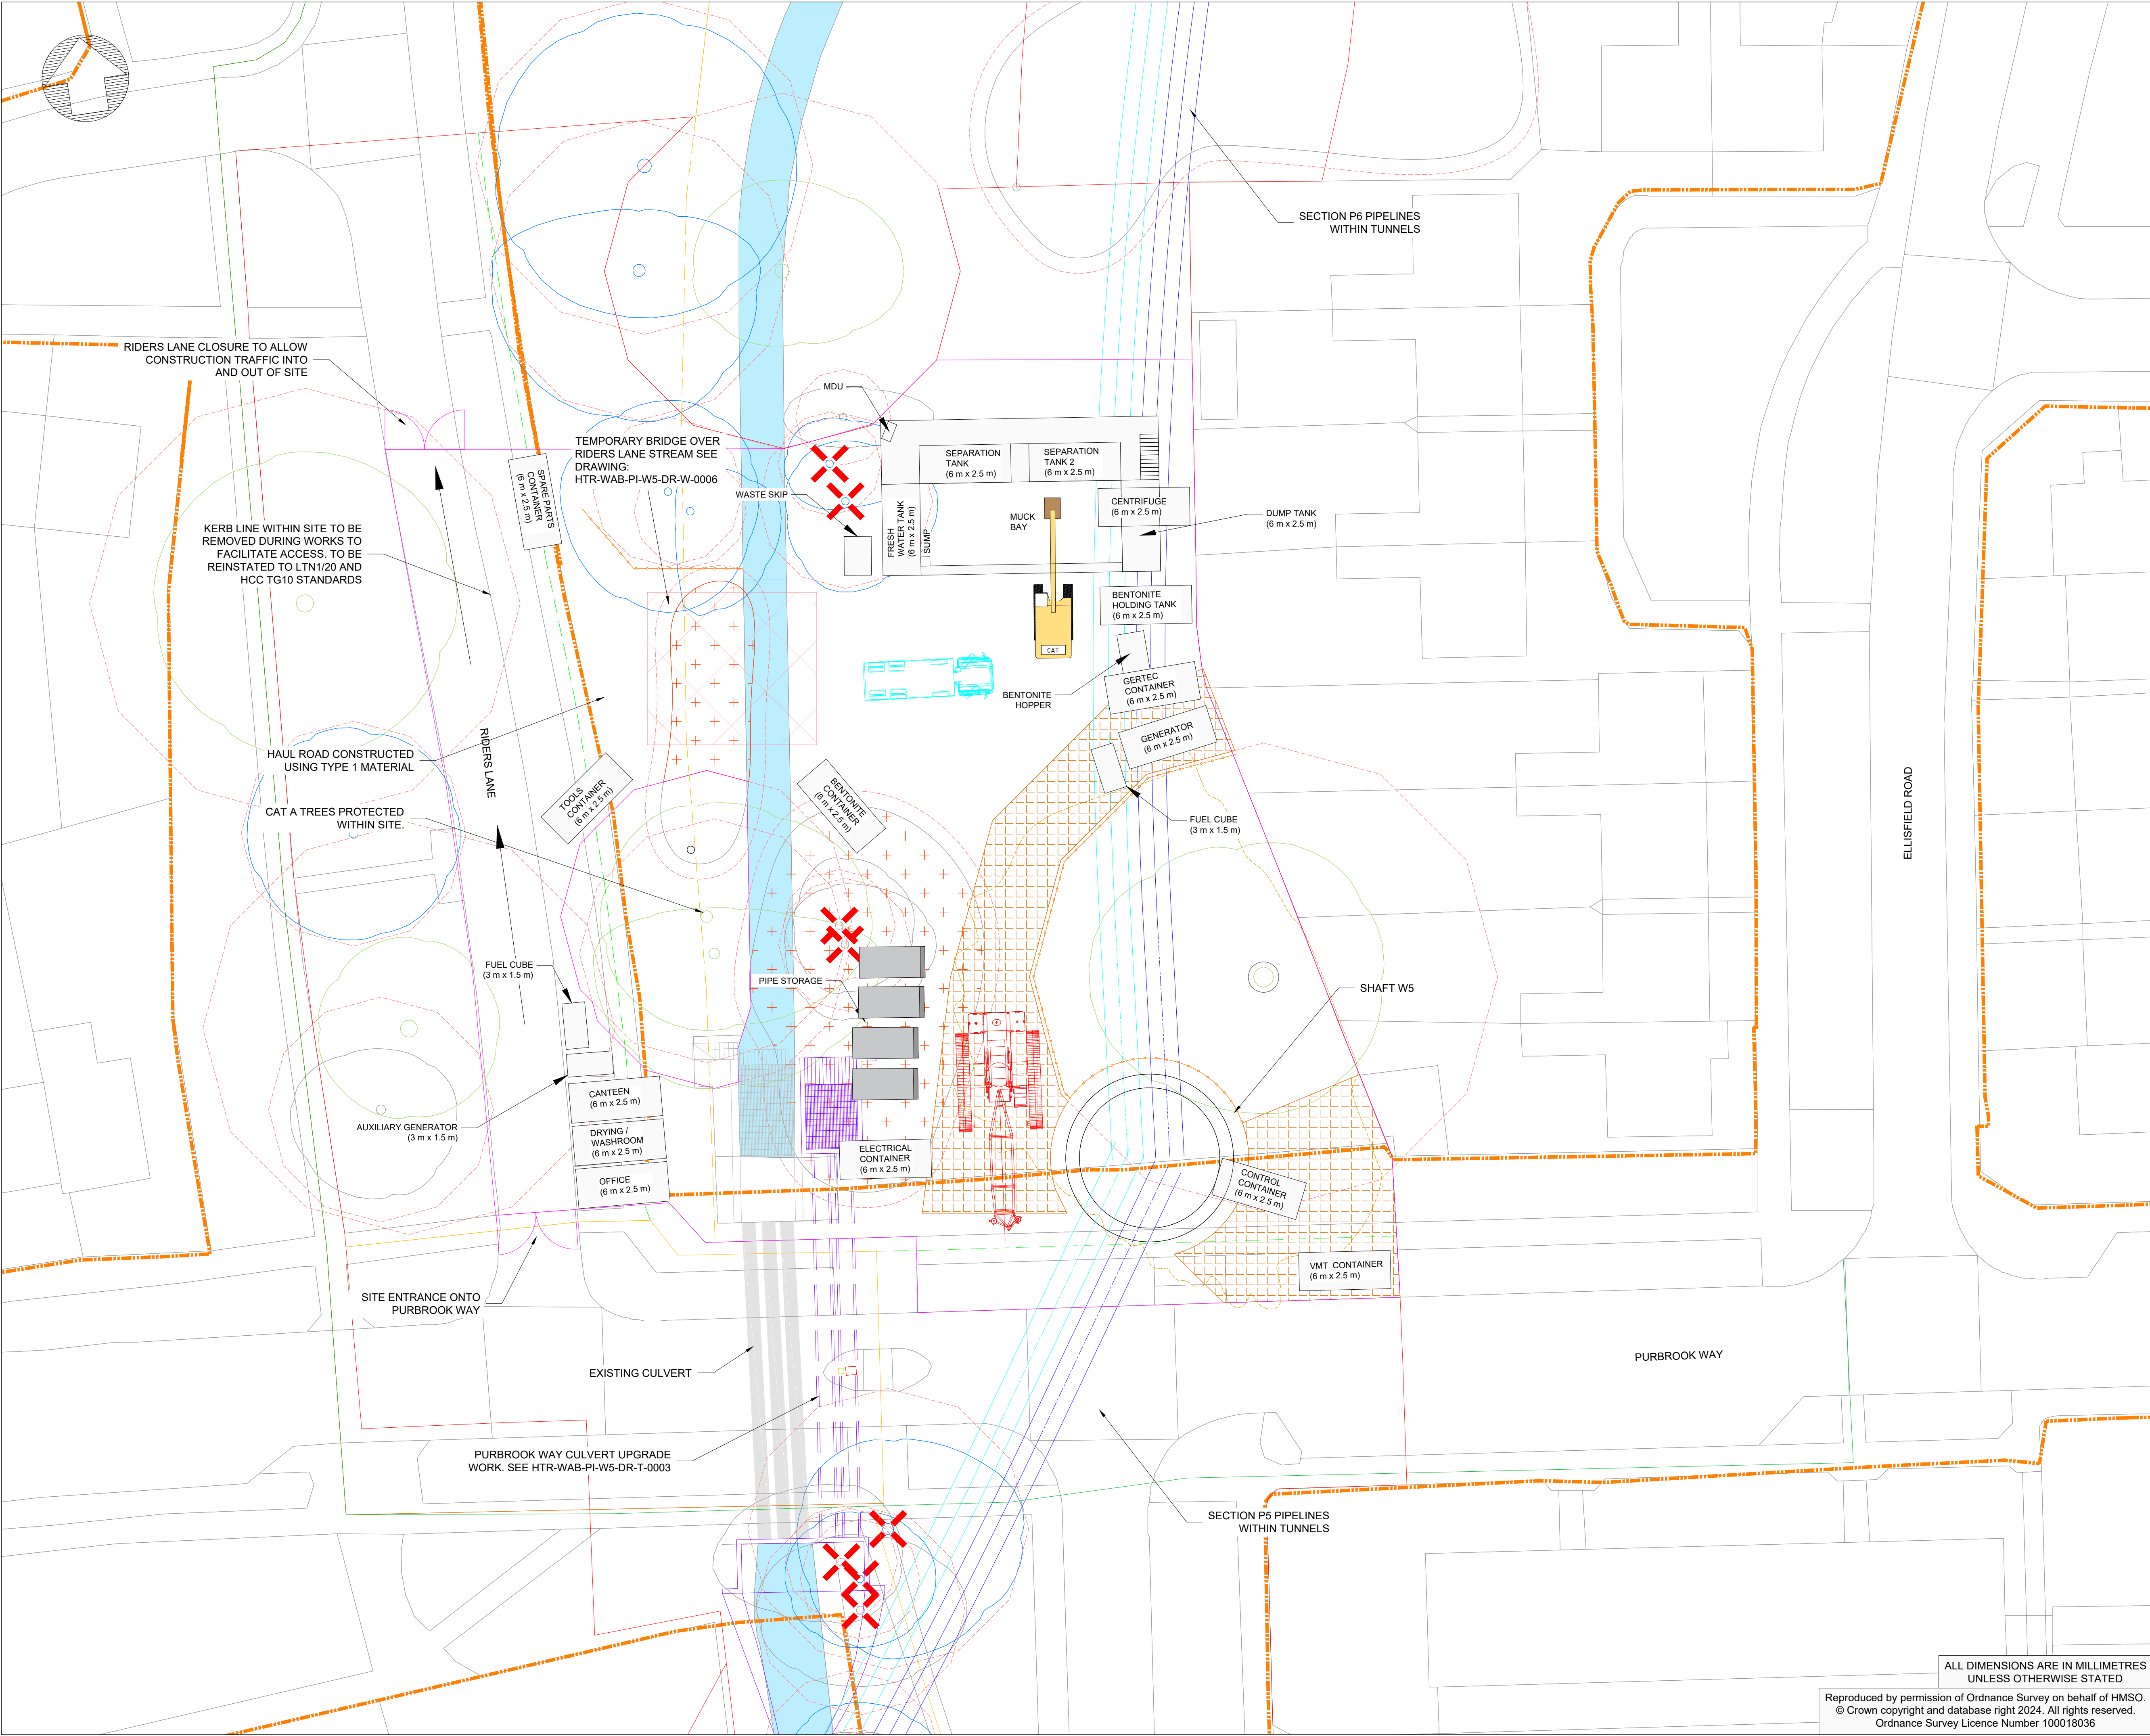


KEY PLAN

Notes:

1. THE PUBLIC RIGHT OF WAY AND FOOTPATH CLOSURES AND DIVERSIONS ARE FOR THE SHAFT, TUNNEL AND PIPE INSTALLATION WORKS. ADDITIONAL AND/OR MODIFIED CLOSURES FOR THE CULVERT UPGRADE WORKS ARE NOT SHOWN.
2. FOR REINSTATEMENT SEE DRAWING: HTR-ATK-PL-XX-DR-L-0006
3. FOR CULVERT WORKS SITE LAYOUT SEE DRAWING: HTR-WAB-PI-W5-DR-T-0004

- FILL PIPELINE
- RETURN PIPELINE
- CONSTRUCTION SITE HOARDING
- REDLINE BOUNDARY
- PUBLIC RIGHT OF WAY
- PUBLIC RIGHT OF WAY CLOSURE
- PROPOSED PUBLIC RIGHT OF WAY DIVERSION
- FOOTPATH CLOSURE
- PROPOSED FOOTPATH DIVERSION
- CULVERT UPGRADE WORKS
- HIGHWAYS MANAGED LAND BOUNDARY
- ROOT PROTECTION MATTING
- PROTECTIVE FENCING
- CATEGORY A TREE
- CATEGORY B TREE
- CATEGORY U TREE
- CATEGORY C TREE
- ROOT PROTECTION AREA
- TREE REMOVAL TO FACILITATE WORKS
- TREE GROUP/HEDGE REMOVAL TO FACILITATE WORKS

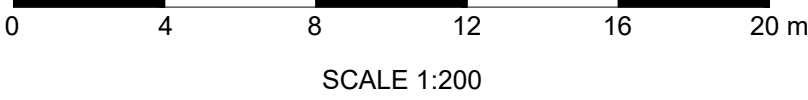

P05 A4	CK	BP	BC	REVISED PLANNING VERSION	30/10/24
P04 A4	JT	BP	BC	PLANNING VERSION	03/05/24
P03 S4	JT	BP	BC	FILL PIPELINE UPSIZING	05/02/24
Rev	Dm By	Ckd By	App By	Description	Date

WARD & BURKE

Drawing Suitability:	APPROVED FOR DETAILED DESIGN	Status:	A4
Contractors Drawing Number:	HTR-WAB-PI-W5-DR-T-0001		
Telephone: Havant (023) 9249 9888 Fax: Havant (023) 9245 3632 Website: www.portsmouthwater.co.uk Registered Office: PO Box 8 West Street Havant Hampshire PO9 1LG REGISTERED IN ENGLAND No. 2536455			
Date: 30/10/2024	Scale: 1:200	Sheet: 01 of 01	Sheet Size: A1
Project Title:	HAVANT THICKET RESERVOIR		
Drawing Title:	BEDHAMPTON TO HTR PIPELINE SHAFT W5 SITE COMPOUND LAYOUT		
Portsmouth Water Drawing Number:		Rev:	P05

ALL DIMENSIONS ARE IN MILLIMETRES
UNLESS OTHERWISE STATED

Reproduced by permission of Ordnance Survey on behalf of HMSO.
© Crown copyright and database right 2024. All rights reserved.
Ordnance Survey Licence Number 100018036