

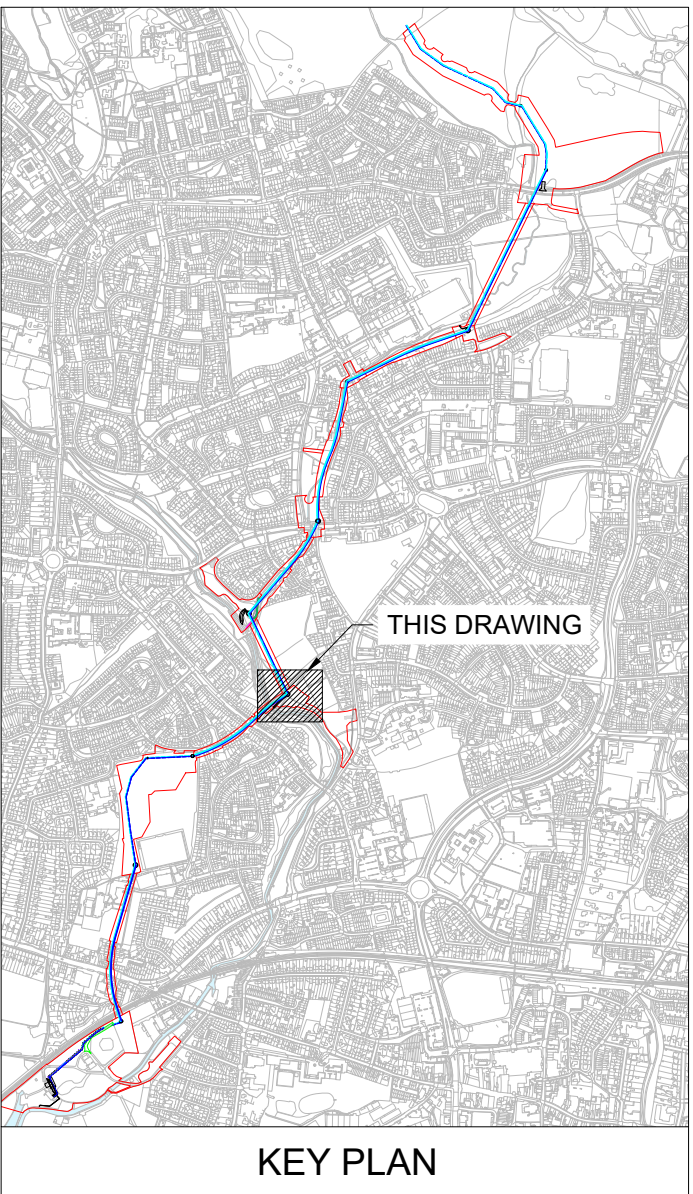


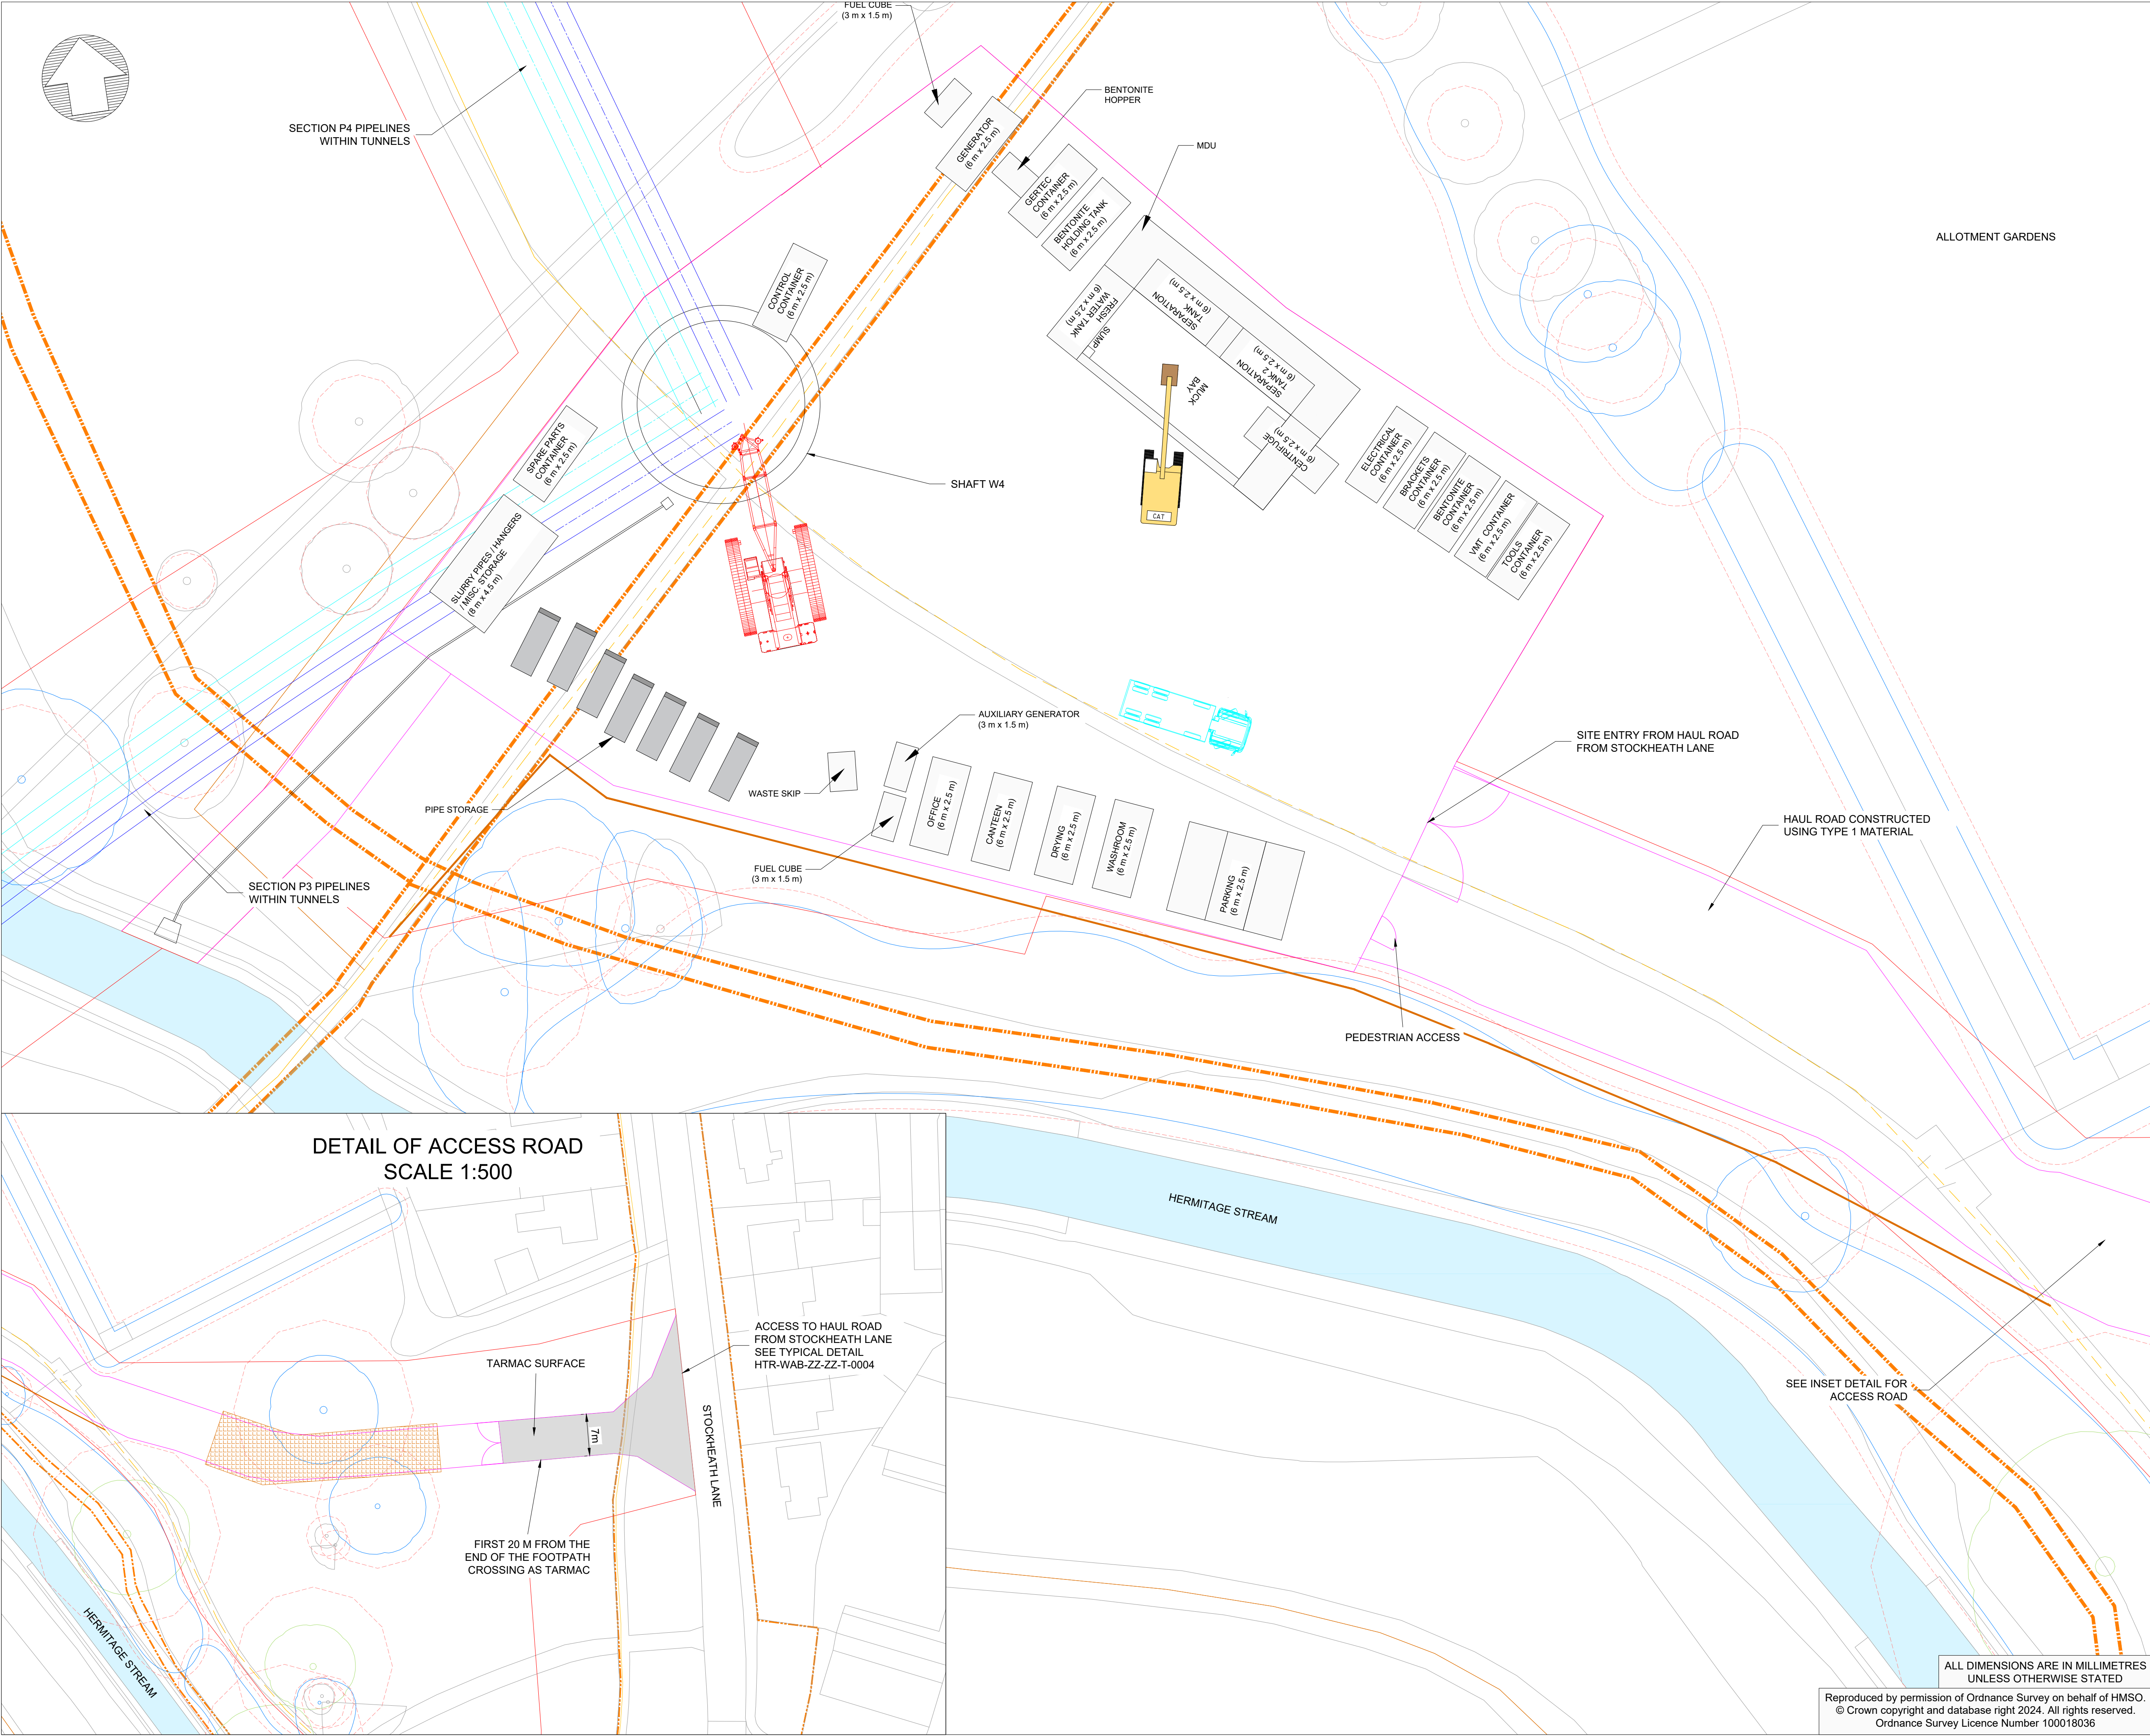

- Notes:
- FOR REINSTATEMENT SEE DRAWING: HTR-ATK-PL-XX-DR-L-0004
 - ACCESS TO COMPLY WITH LTN1/20 AND HCC TG10 GUIDANCE. FOR TYPICAL ACCESS DETAIL SEE DRAWING: HTR-WAB-ZZ-ZZ-T-0004

- FILL PIPELINE
- RETURN PIPELINE
- CONSTRUCTION SITE HOARDING
- REDLINE BOUNDARY
- PUBLIC RIGHT OF WAY
- PUBLIC RIGHT OF WAY CLOSURE
- PROPOSED PUBLIC RIGHT OF WAY DIVERSION
- FOOTPATH CLOSURE
- PROPOSED FOOTPATH DIVERSION
- HIGHWAYS MANAGED LAND BOUNDARY
- ROOT PROTECTION MATTING
- CATEGORY A TREE
- CATEGORY B TREE
- CATEGORY U TREE
- CATEGORY C TREE
- ROOT PROTECTION AREA (RPA)

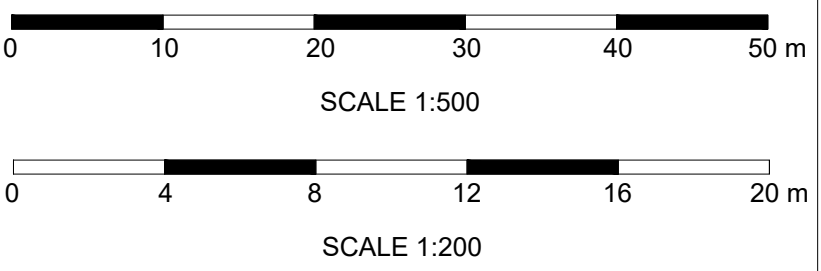

P06 A4	BP	BP	BC	REVISED PLANNING VERSION	29/10/24
P05 A4	BP	BP	BC	PLANNING VERSION	29/05/24
P04 A4	JT	BP	BC	PLANNING VERSION	03/05/24
Rev	Dn	Ckd	App	Description	Date
	By	By	By		

WARD & BURKE

Drawing Suitability:	Status:
APPROVED FOR DETAILED DESIGN	A4
Contractors Drawing Number:	
HTR-WAB-PI-W4-DR-T-0001	

Telephone: Havant (023) 9249 9888
Fax: Havant (023) 9245 3632
Website: www.portsmouthwater.co.uk
Registered Office: PO Box 8 West Street
Havant Hampshire PO9 1LG
REGISTERED IN ENGLAND No. 2536455



Date:	Scale:	Sheet:	Sheet Size:
30/10/2024	1:200	01 of 01	A1

Project Title:
HAVANT THICKET RESERVOIR

Drawing Title:
BEDHAMPTON TO HTR PIPELINE
SHAFT W4
SITE COMPOUND LAYOUT

Portsmouth Water Drawing Number:	Rev:
	P06

Reproduced by permission of Ordnance Survey on behalf of HMSO.
© Crown copyright and database right 2024. All rights reserved.
Ordnance Survey Licence Number 100018036

ALL DIMENSIONS ARE IN MILLIMETRES
UNLESS OTHERWISE STATED