



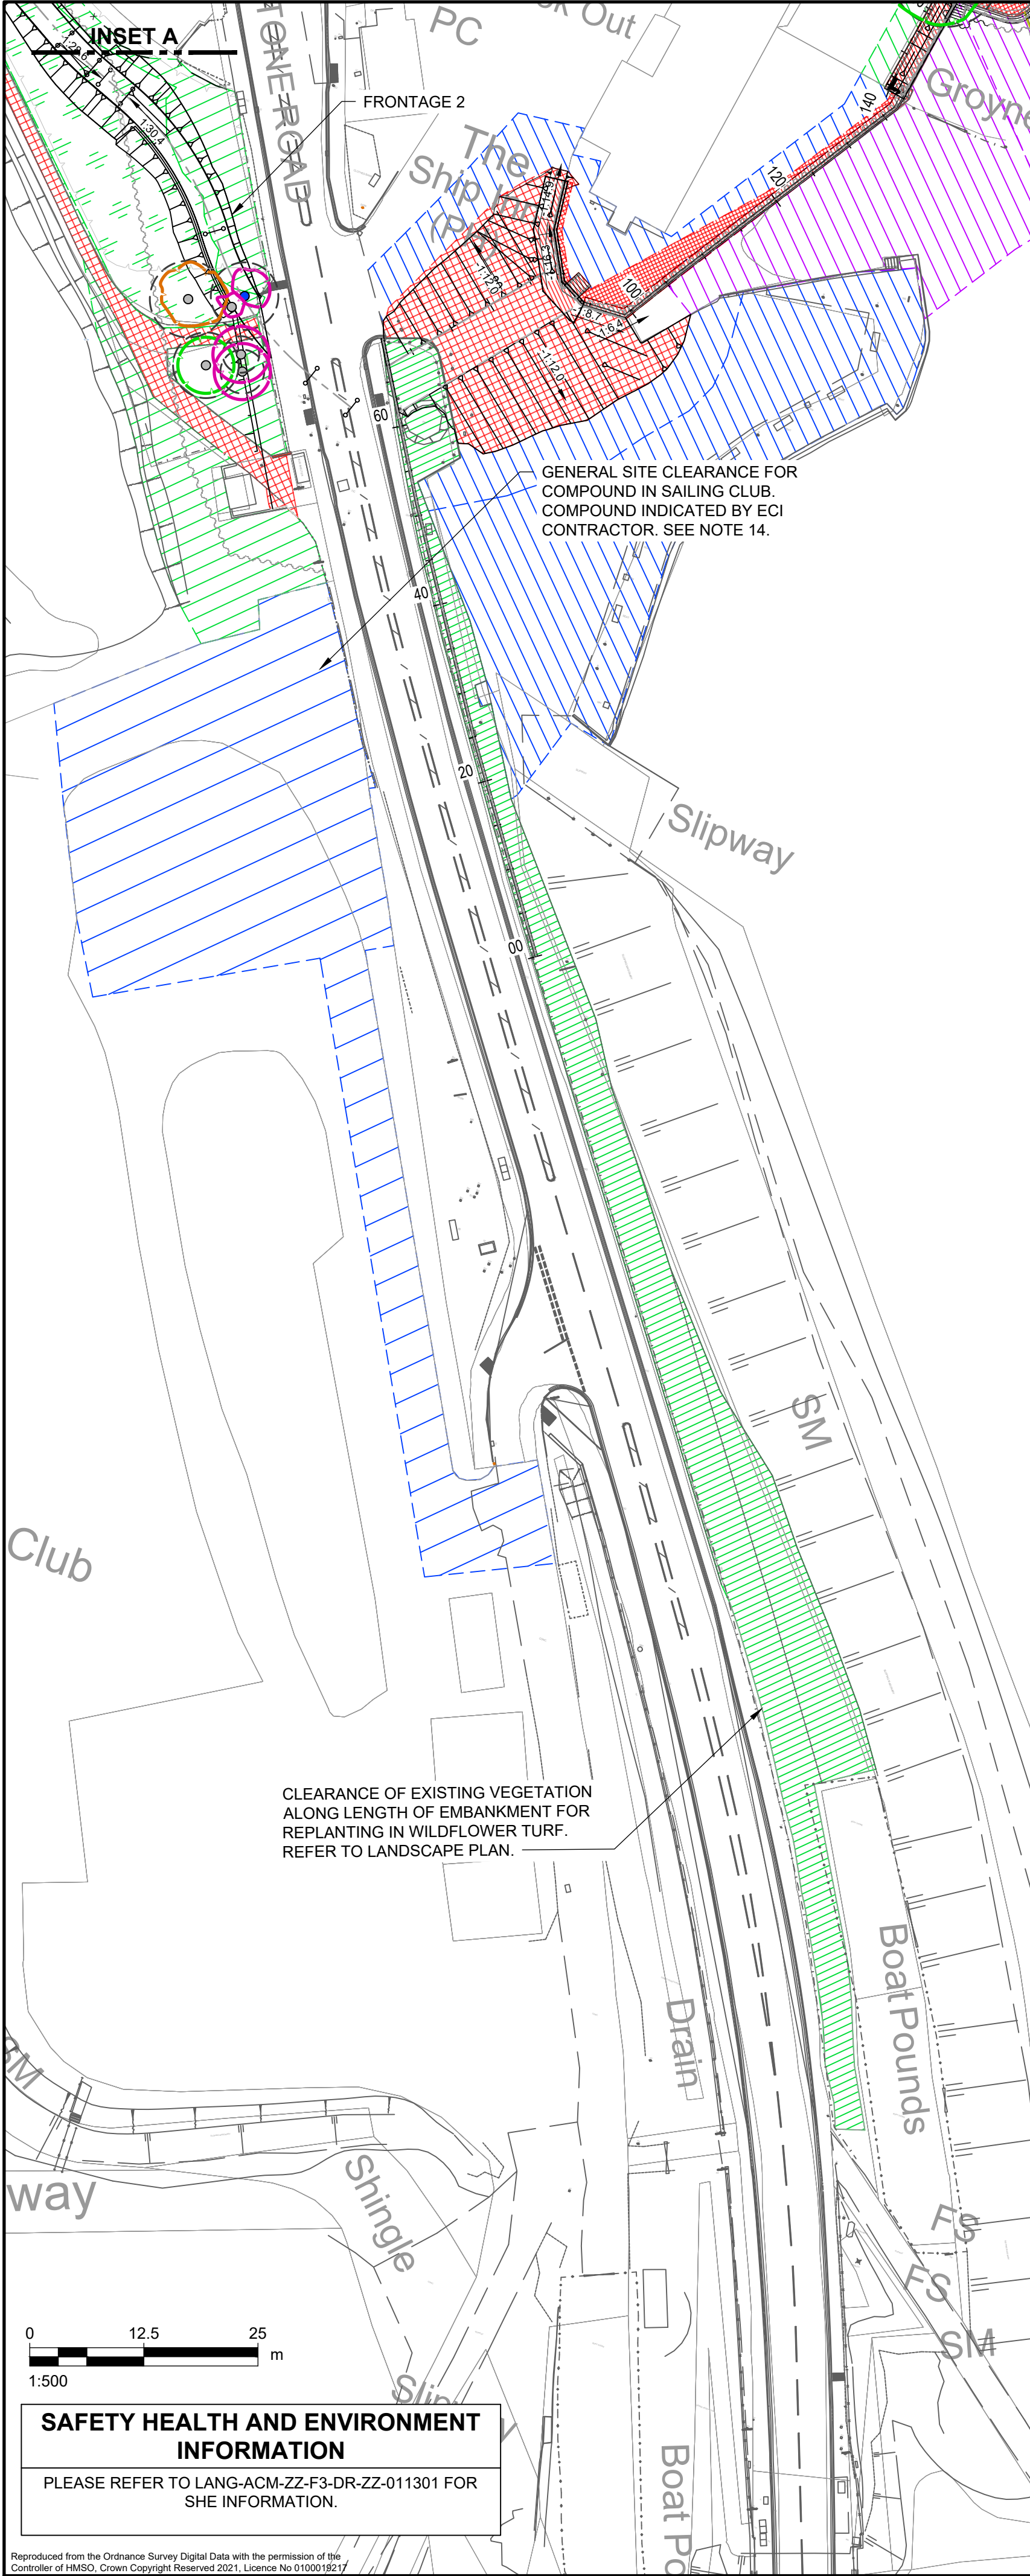

This drawing has been prepared for the use of AECOM's client. It may not be used, modified, reproduced or relied upon by third parties, except as agreed by AECOM or as required by law. AECOM accepts no responsibility, and denies any liability whatsoever, to any party that uses or relies on this drawing without AECOM's express written consent. All measurements must be obtained from the stated dimensions.

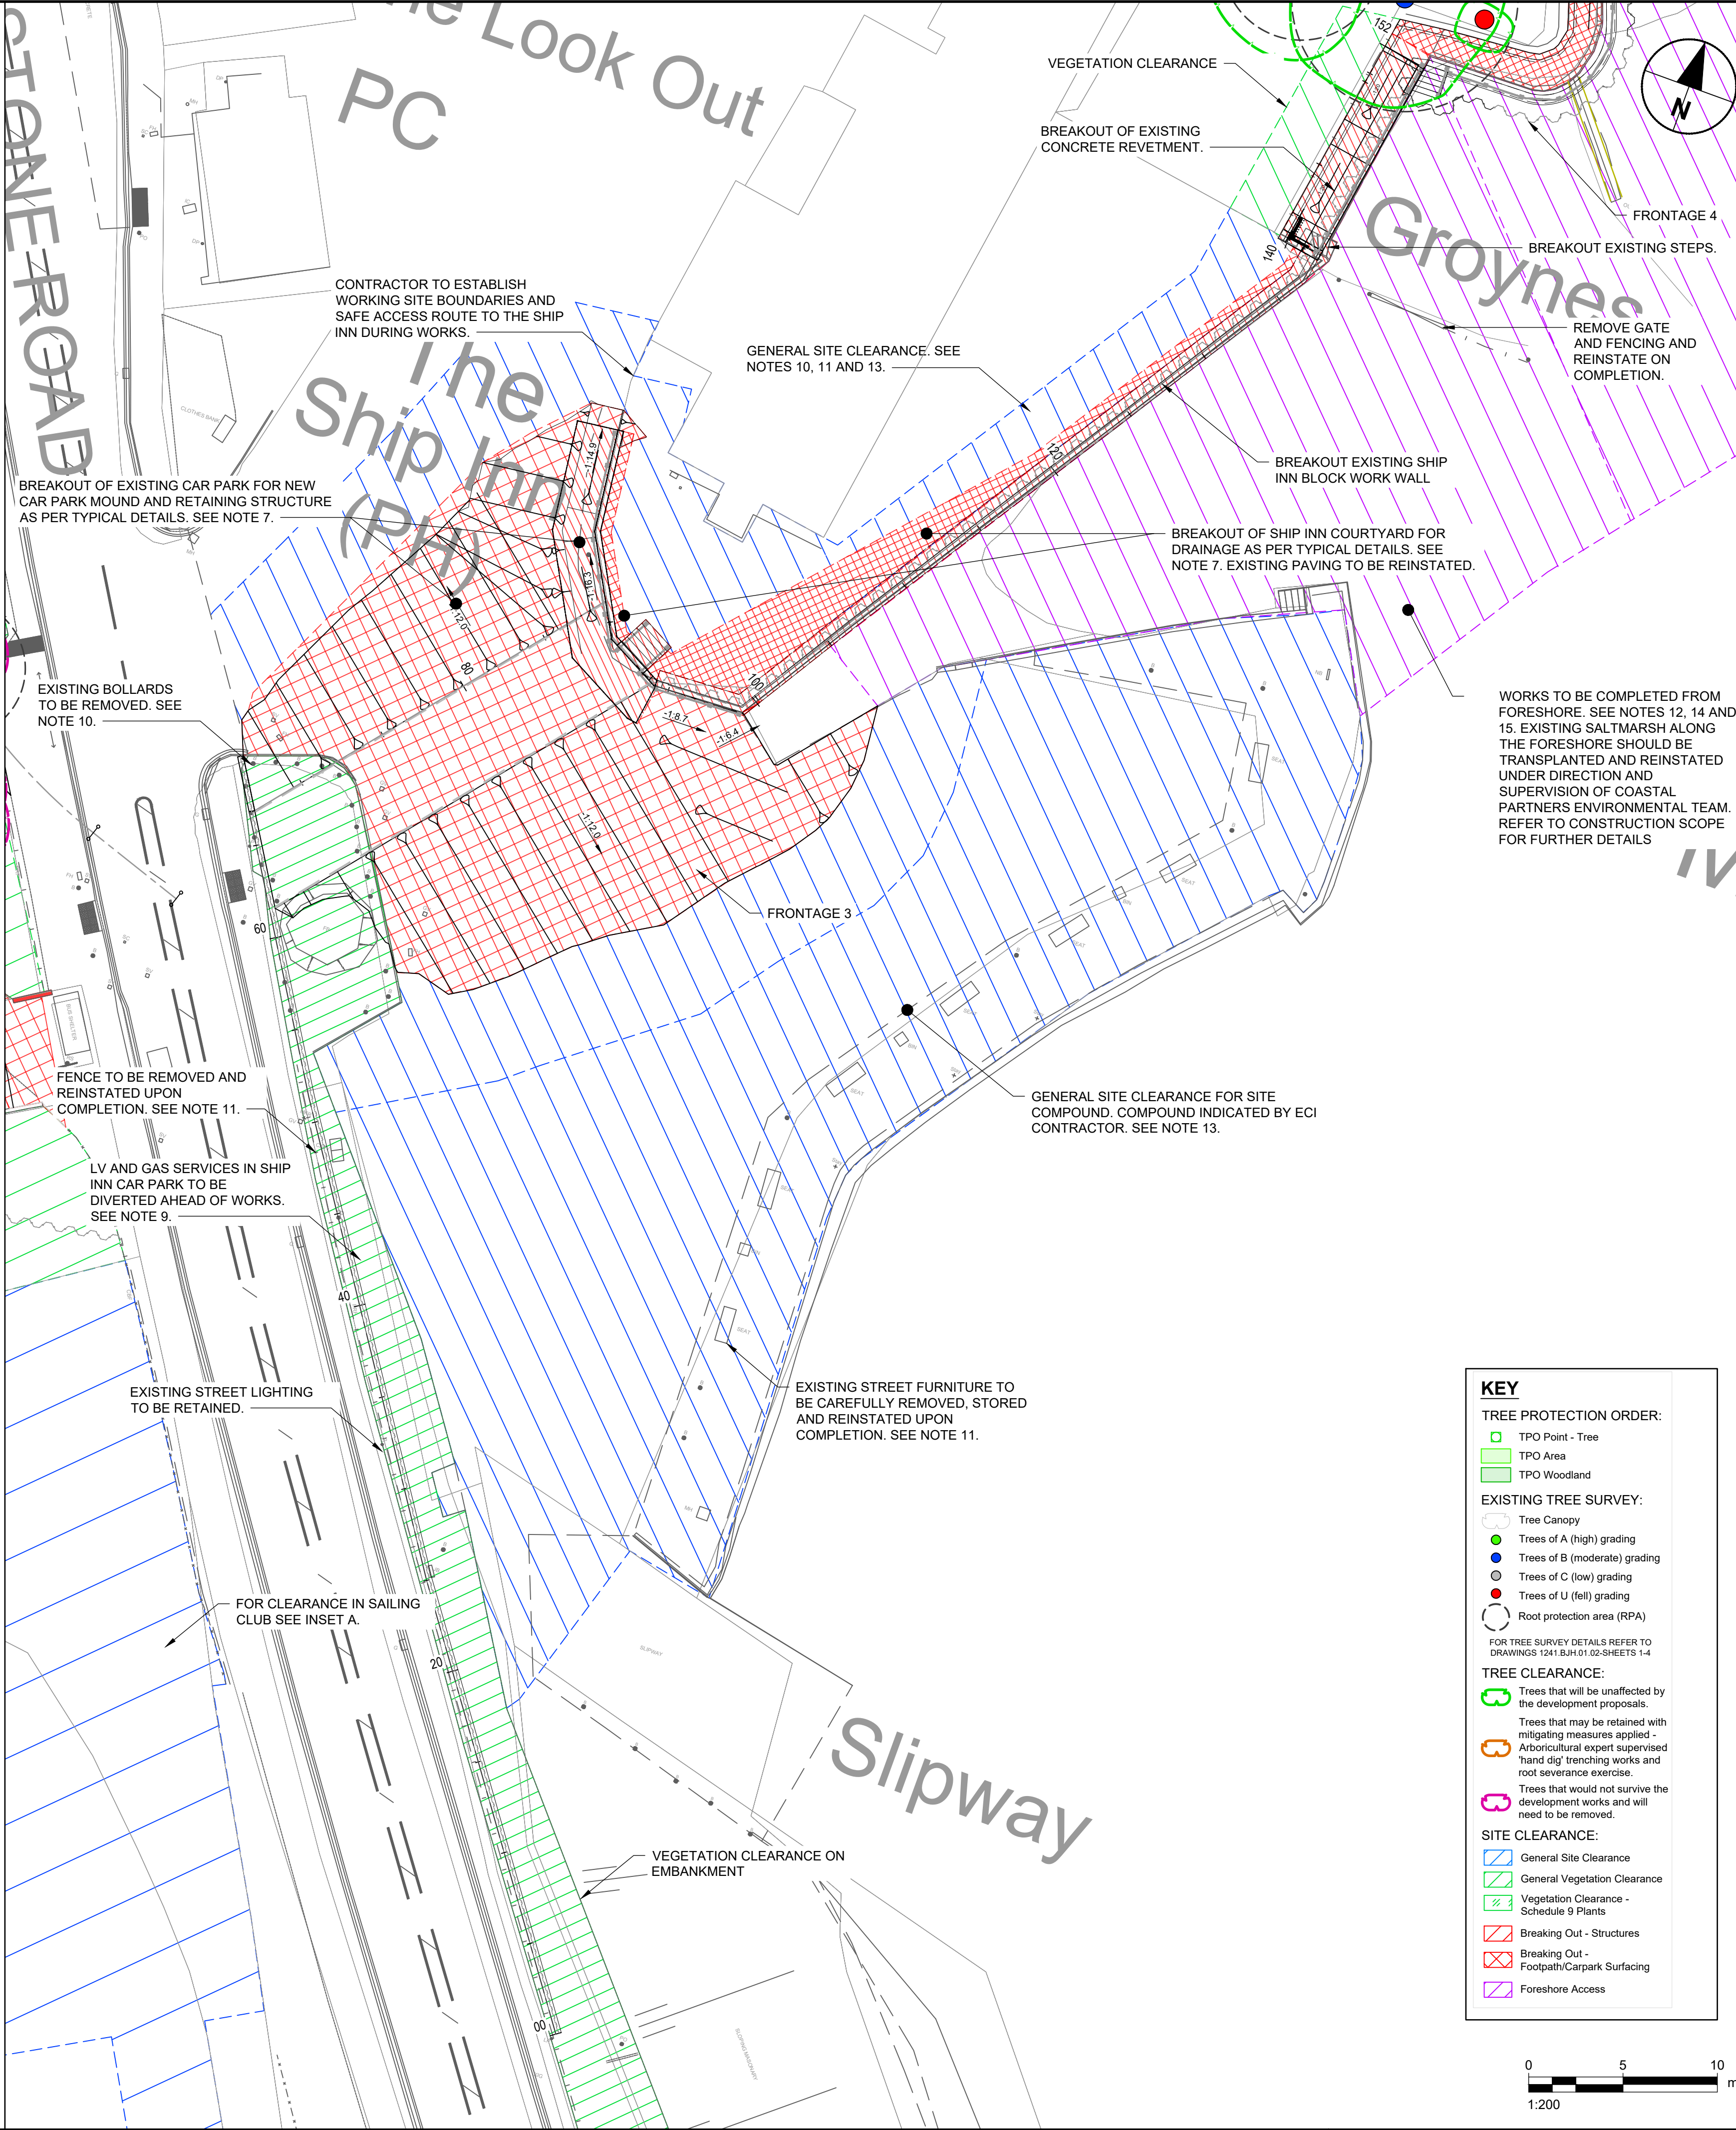

PROJECT

Langstone Flood and Coastal Erosion Risk Management Scheme

CLIENT

HAVANT BOROUGH COUNCIL

CONSULTANT

Midpoint, Alençon Link,
Basingstoke, Hampshire,
RG21 7PP
T:
www.aecom.com

NOTES

- GENERAL NOTES:
- THIS DOCUMENT IS TO BE READ IN CONJUNCTION WITH ALL OTHER RELEVANT DOCUMENTATION.
 - DO NOT SCALE FROM THIS DRAWING. USE ONLY PRINTED DIMENSIONS.
 - ALL DIMENSIONS IN MILLIMETRES. ALL CHAINAGES, LEVELS AND COORDINATES ARE IN METRES, UNLESS DEFINED OTHERWISE.
 - DEFENCE LENGTHS SHOWN ARE APPROXIMATE. THE EXACT EXTENT OF THE TYPICAL CROSS SECTION IS TO BE CONFIRMED ON SITE WITH THE SUPERVISOR.
 - EXISTING PATH LEVELS VARIES ALONG DEFENCE LENGTH, AND BEACH LEVEL VARY SPATIALLY AND WITH TIME.
 - THIS DRAWING IS TO BE READ IN CONJUNCTION WITH THE RISK REGISTER (LANG-ACM-ZZ-ZZ-RK-ZZ-000001) FOR ANY IDENTIFIED POTENTIAL RISKS.
 - ALSO REFER TO DRAWINGS:
GENERAL ARRANGEMENT - #01301
MODEL CROSS SECTIONS - #031302 & #031303
TYPICAL DETAILS - #051304 TO #051306
- DRAWING SPECIFIC NOTES:
- SITE CLEARANCE PLANS SHOULD BE READ IN CONJUNCTION WITH THE DESIGN DRAWINGS FOR ANY SPECIFIC REQUIREMENTS FOR THE REMOVAL OF SPECIFIC STRUCTURES AND STREET FURNITURES.
 - SITE CLEARANCE PLANS SHOULD BE READ IN CONJUNCTION WITH LANG-ACM-ZZ-F3-DR-ZZ-031302 & #031303 FOR BURIED UTILITIES.
 - CONTRACTOR SHOULD REMOVE STREET FURNITURES, INCLUDING SIGNAGE, AS NECESSARY TO CONTRACTOR METHODOLOGY. IF REMOVAL REQUIRED, IT SHALL BE CAREFULLY REMOVED STORED SAFELY AND EITHER REINSTATED OR DISPOSED OF ON COMPLETION. IF REMOVAL NOT REQUIRED, THE CONTRACTOR SHOULD TAKE NECESSARY PRECAUTIONS TO ENSURE CONSTRUCTION WORKS DO NOT DAMAGE THE STREET FURNITURES.
 - PRIVATE ASSETS, e.g. GATES, HANDRAILS, FENCINGS, BELONGING TO THE PROPERTY OWNER SHALL BE CAREFULLY REMOVED, STORED, AND REINSTATED IF REQUIRED OR RETURNED TO THE PROPERTY OWNER.
 - CONTRACTOR SHALL REMOVE OBSTACLES ALONG THE FORESHORE THAT PREVENT ACCESS AS REQUIRED.
 - CONTRACTOR TO ESTABLISH SITE BOUNDARIES, DIVERSION ROUTES AND MANAGE PUBLIC INTERFACES WITH THE WORKS.
 - REFER TO LOCATION PLAN FOR FULL EXTENTS OF COMPOUNDS AND ACCESS ROUTES.
 - ALL ACCESS ROUTES ALONG THE FORESHORE SHALL BE KEPT TO A MINIMUM TO REDUCE IMPACT OF COMPACTION ON THE FORESHORE.


ISSUE/REVISION

P01	21/11/23	100% Detailed Design
P02	08/02/24	100% Detailed Design
C01	08/02/24	Construction Issue
I/R	DATE	DESCRIPTION

ISSUE PURPOSE / SUITABILITY

Detail Design Authorised/Accepted

KEY PLAN

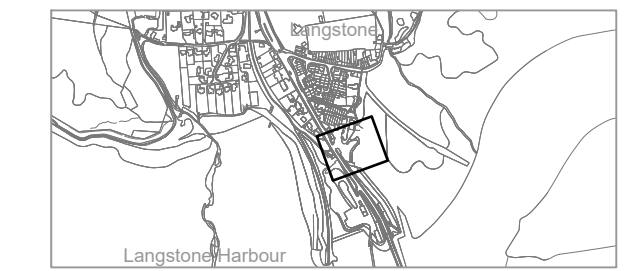

PROJECT NUMBER

60656877

SHEET TITLE

FRONTAGE 3
SITE CLEARANCE PLAN

SHEET NUMBER

LANG-ACM-SC-F3-DR-ZZ-011032