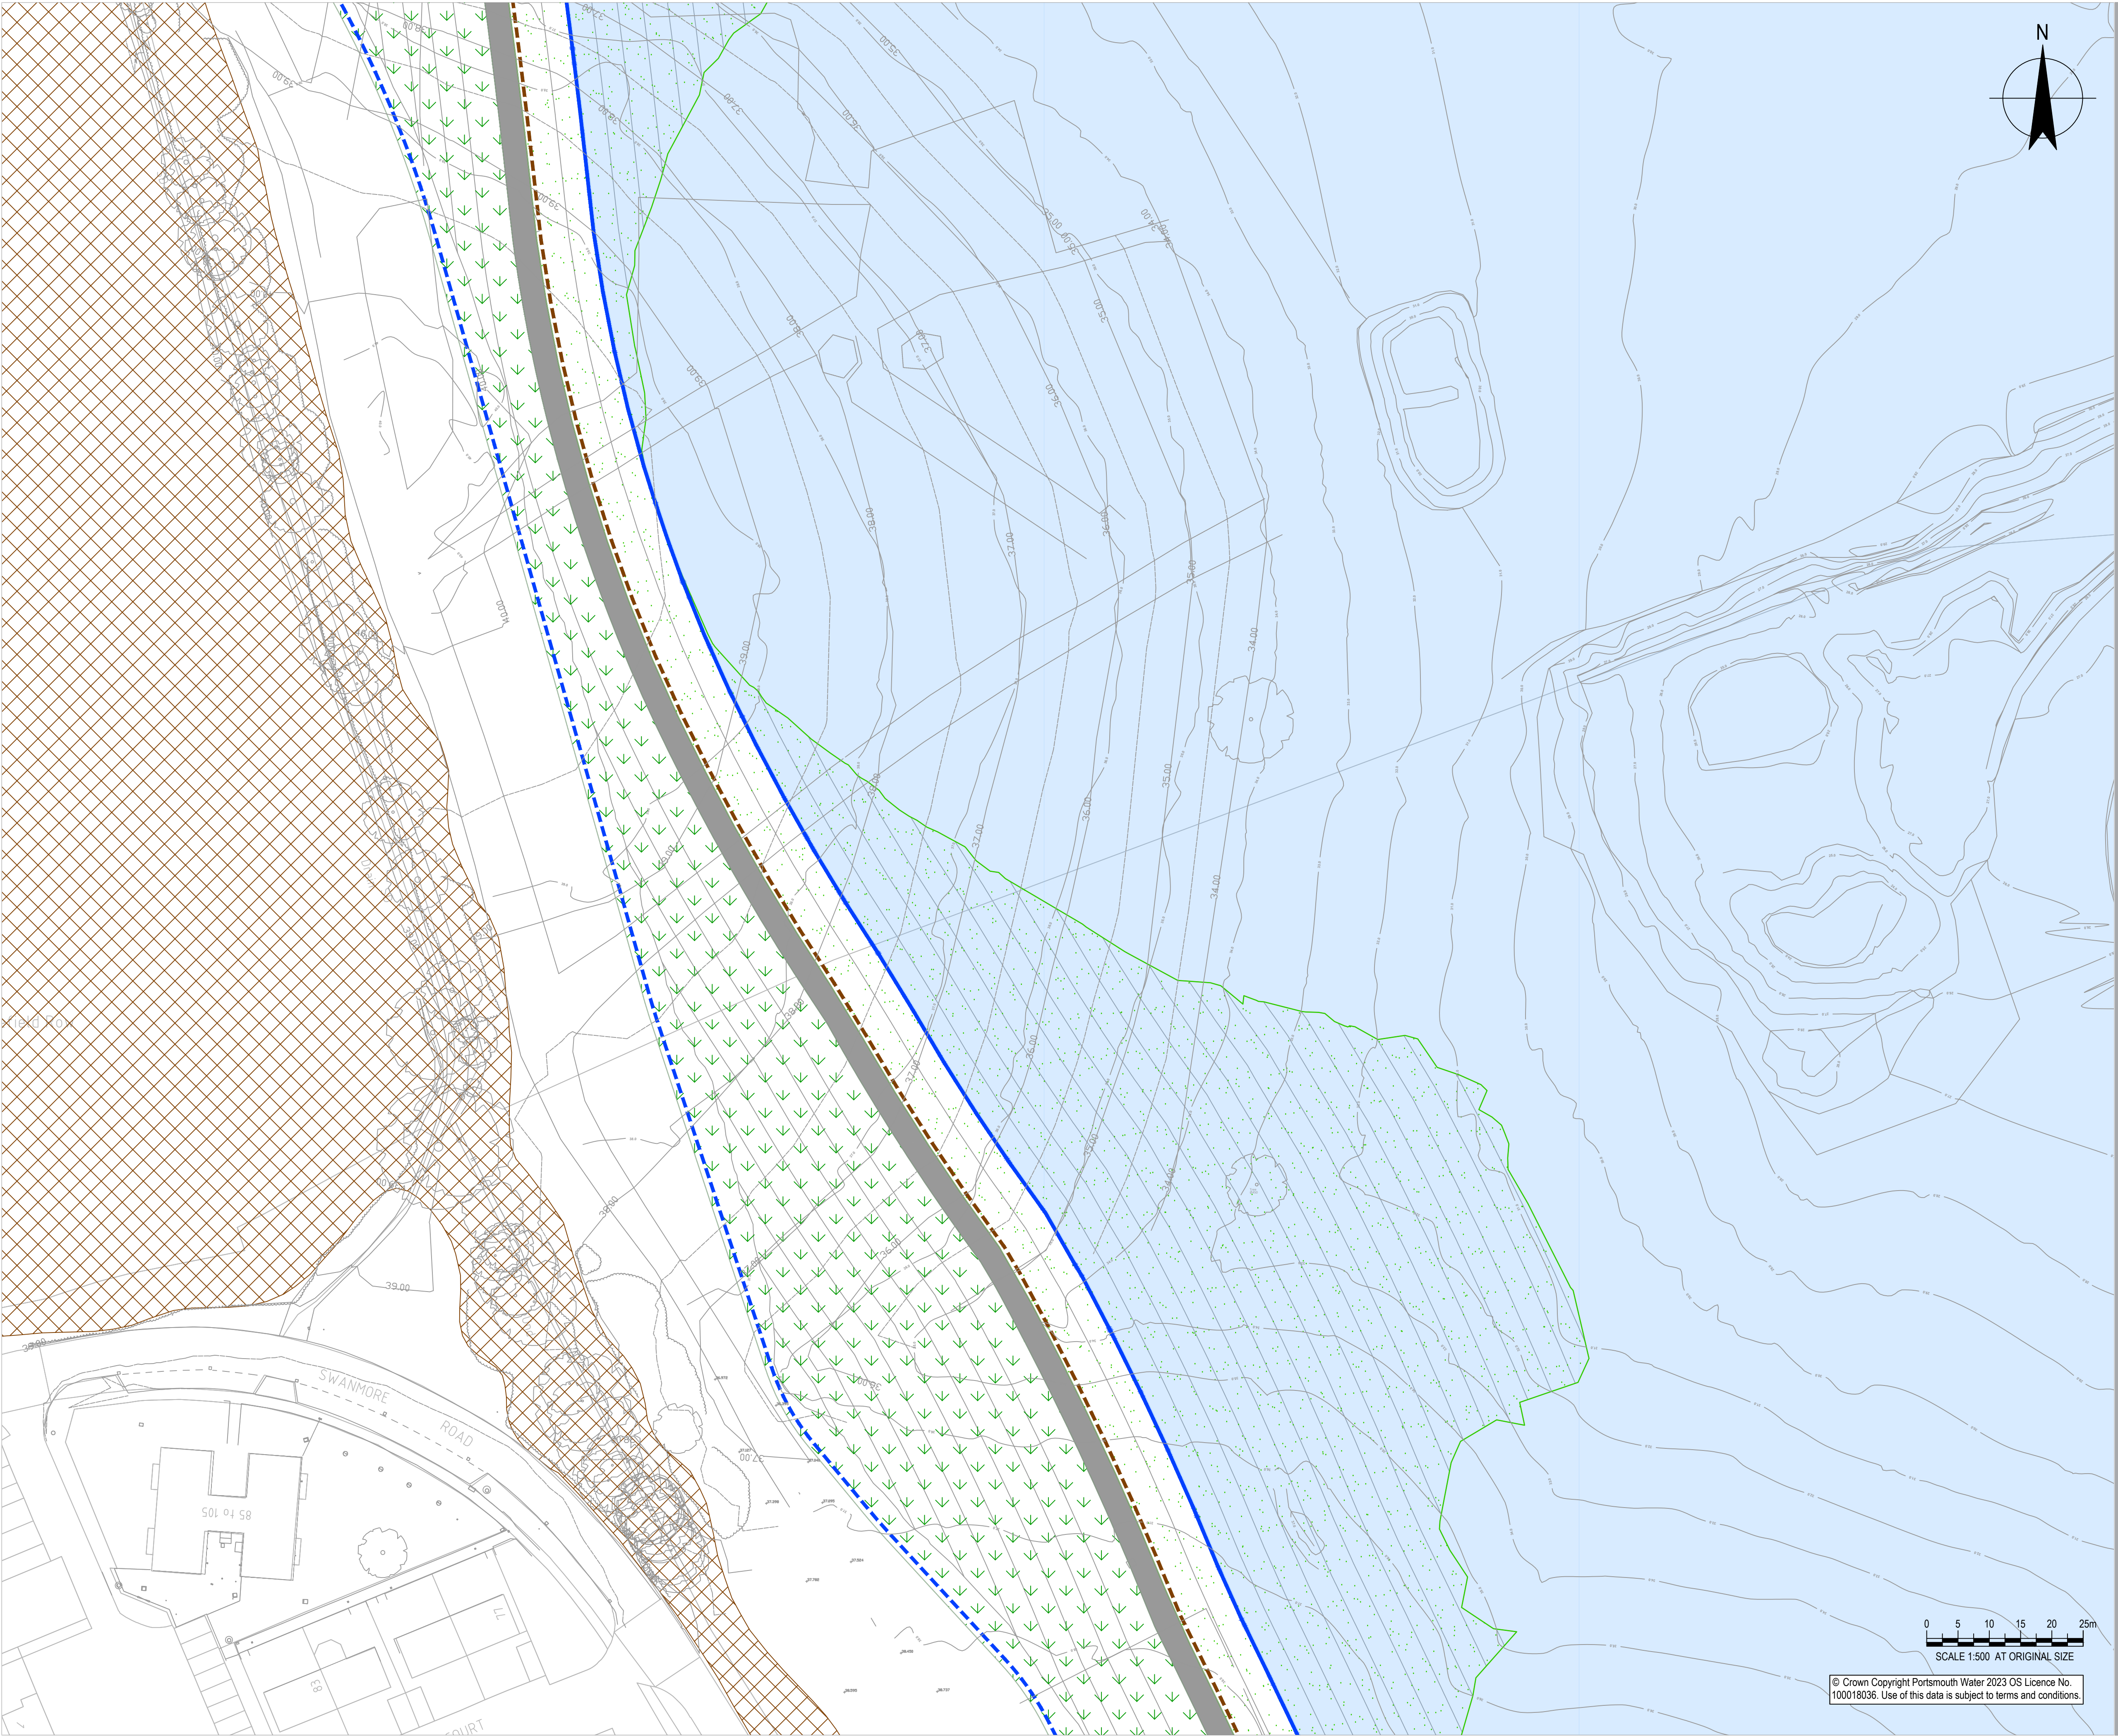


© Crown Copyright Portsmouth Water 2023 OS Licence No. 100018036. Use of this data is subject to terms and conditions.


NOTES

1. ALL DIMENSIONS ARE IN MILLIMETRES UNLESS NOTED OTHERWISE (UNO).
2. ALL LEVELS ARE IN METRES TO ORDNANCE DATUM UNO.
3. TWL = TOP OF WATER LEVEL

Key

- | | | | |
|--|---|--|------------------------------|
| | RMA Application boundary | | Crest footpath |
| | 39.5 contour - top water level for main reservoir | | Bins |
| | Existing Vegetation | | Benches |
| | Proposed Vegetation | | Raised Timber Planter |
| | Specimen Trees | | Balustrade |
| | Ornamental Planting Mix | | Stockproof Fencing |
| | Formal Hedgerow | | Timber Post and Rail Fencing |
| | Rush & Sedge Planting | | |
| | Wildflower Seeding Mix EM5 | | |
| | Wet and Water Edge Mix | | |
| | Grass Amphitheatre with Timber Edge Seating | | |

Atlas - Not to scale

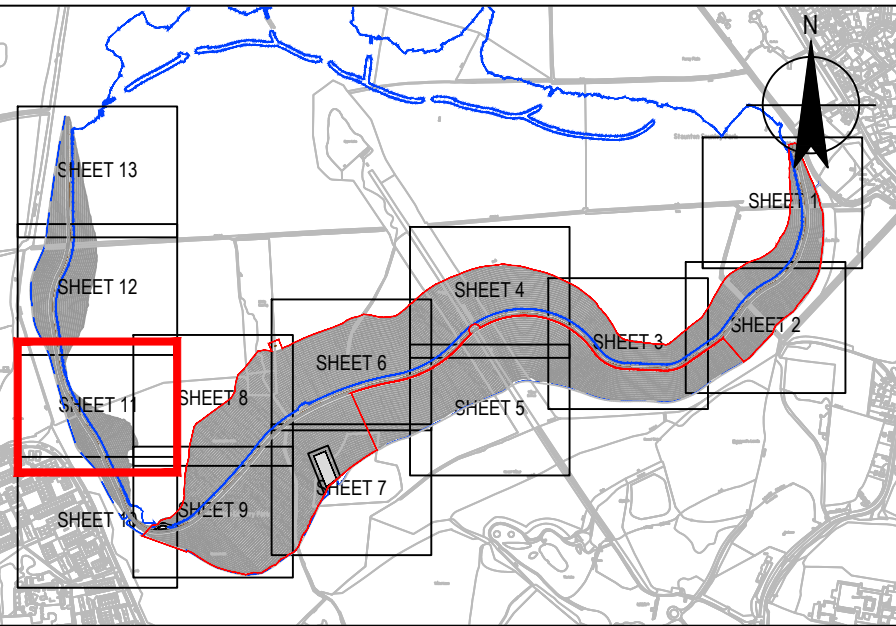

REFERENCE DOCUMENTS AND DRAWINGS

PLEASE REFER TO THE BELOW DRAWINGS:
HTR-GHD-WL-ZZ-DR-T-0023-0034 MAIN EMBANKMENT LANDSCAPE HARDWORKS AND SOFTWORKS
HTR-GHD-WL-ZZ-DR-T-0035 VIEWING PLATFORM GENERAL ARRANGEMENT PLAN
HTR-GHD-WL-ZZ-DR-T-0038-0039 CONSTRUCTION DETAILS

P02	FOR COMMENT	SWG	SWG	06/08/2024
P01	FOR COMMENT	SWG	SWG	30/07/2024
Rev	Description	Checked	Approved	Date
Author	ST	Drafting Check	SWG	
Designer	ST	Design Check	SWG	

Telephone: Havant (023) 9249 9888
Fax: Havant (023) 9245 3632
Website: www.portsmouthwater.co.uk
Registered Office: PO Box 8 West Street
Havant Hampshire PO9 1LG
REGISTERED IN ENGLAND No. 2536455



Project No.
12547181

Client PORTSMOUTH WATER

Project HAVANT THICKET RESERVOIR

Status FOR COMMENT

Status
Code

S3

Drawing
Title
MAIN EMBANKMENT
LANDSCAPE HARDWORKS
AND SOFTWORKS
SHEET 11 OF 13

Size

A1

HTR-GHD-ZZ-ZZ-DR-T-0032

Rev

P02