



Client Approval					
A - Approved					
B - Approved with comments					
C - Do not use					
Rev.	Revision Note/Purpose of Issue	Drawn By	Date	Chk By	Date
P01	Design Development	EA	07/04/22	MW	07/04/22
P02	Building Regulations Issue	EA	23/05/22	MW	23/05/22
C01	Coordination with Structural design	EA	16/09/22	MW	16/09/22
C02	Flanking band added to party walls	EA	25/10/22	MW	25/10/22

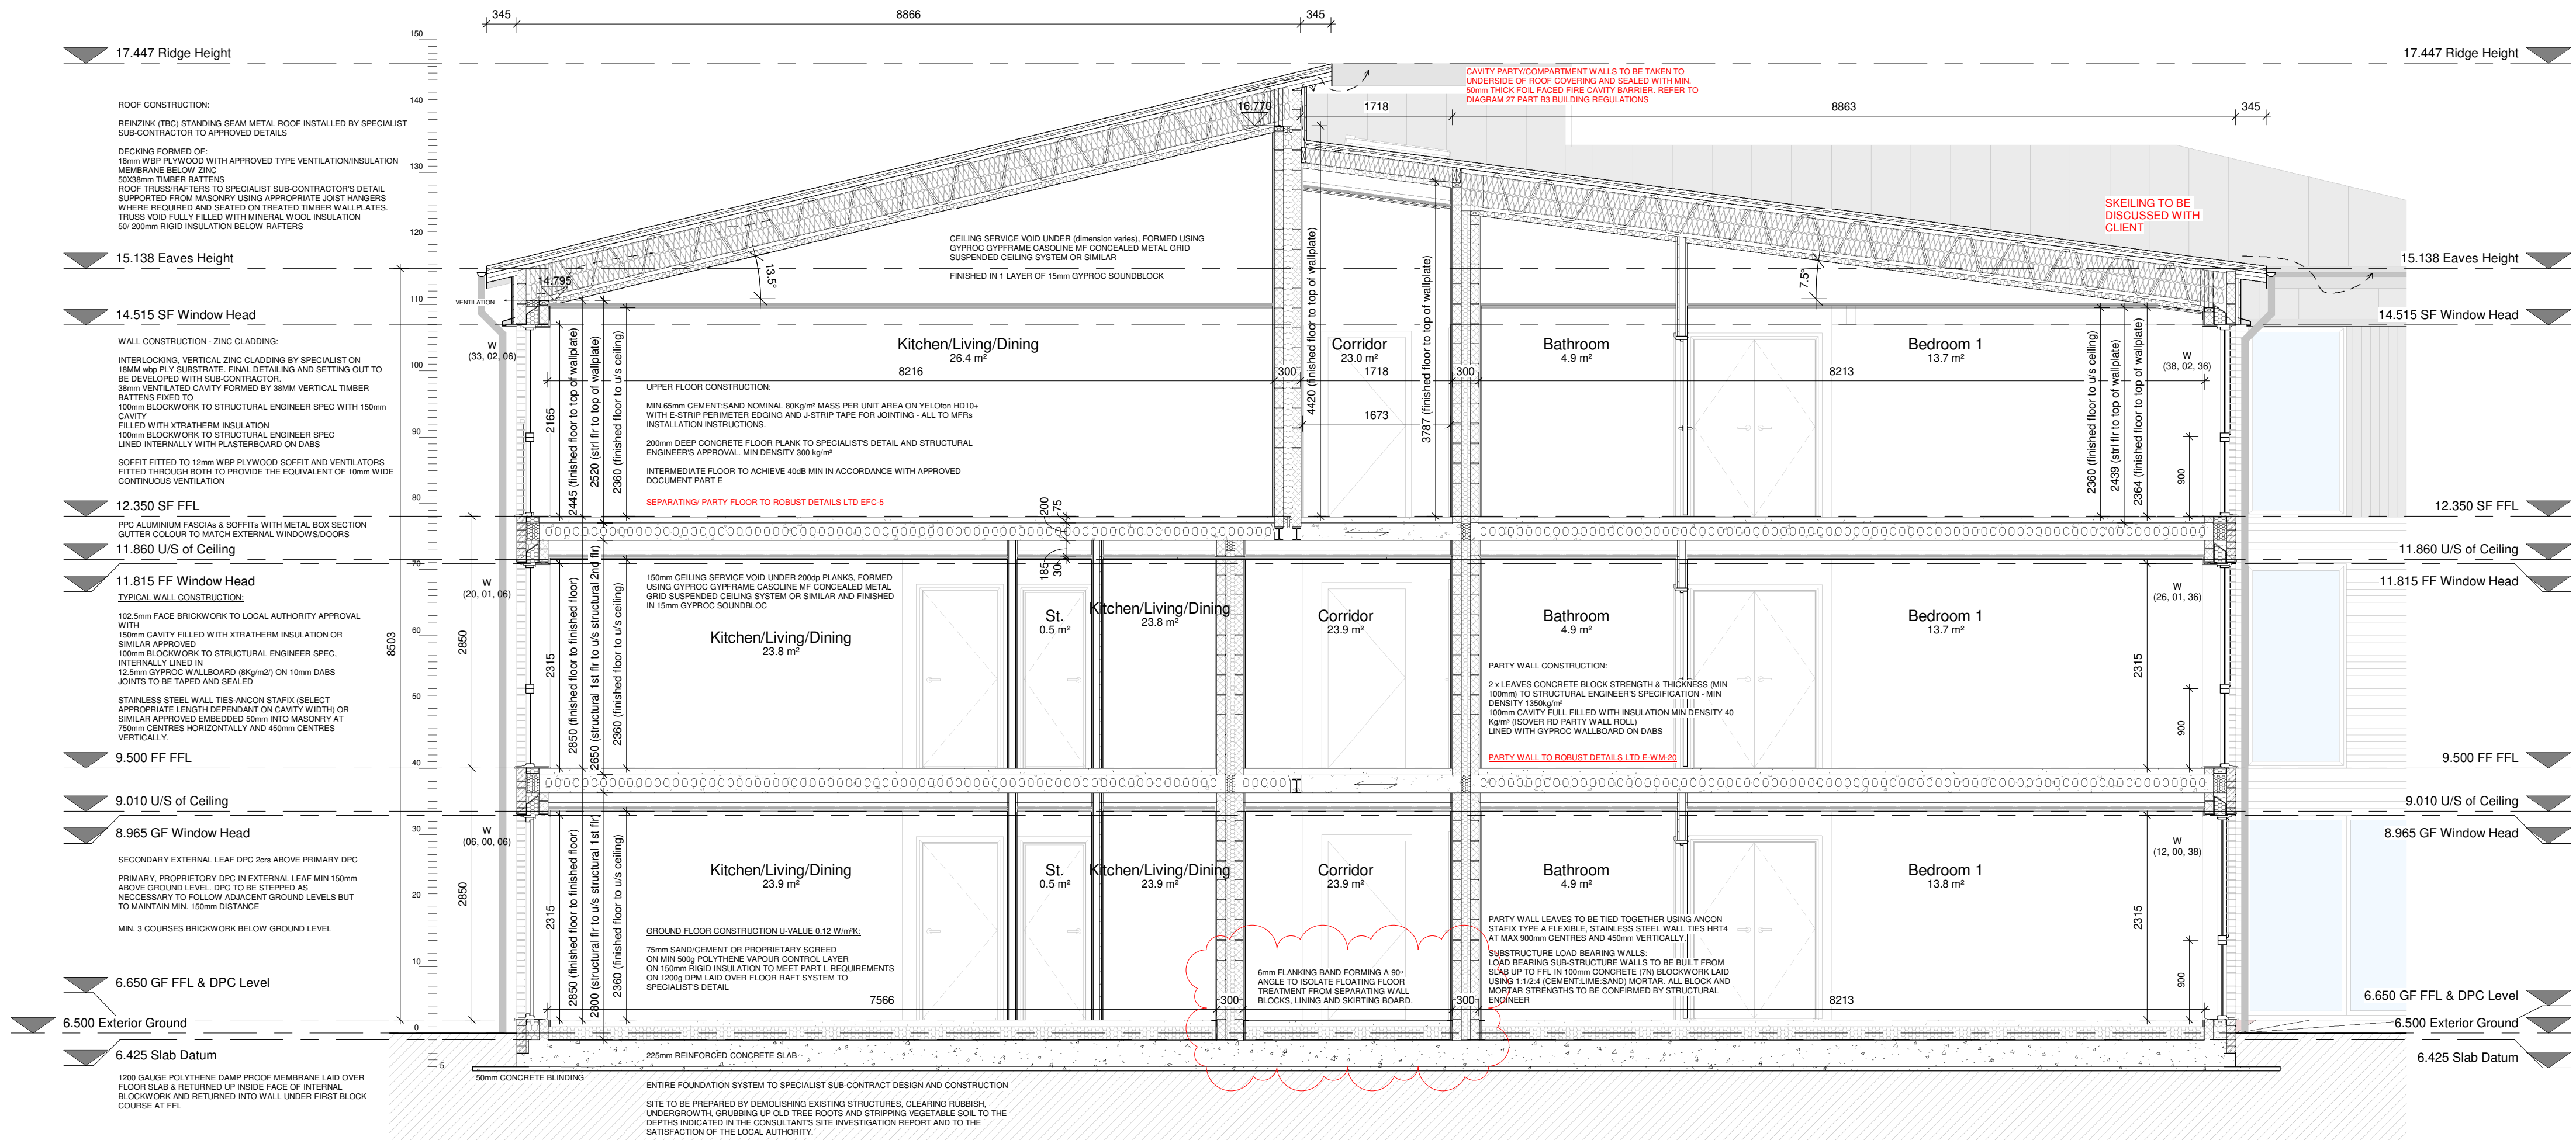

Section AA
1 : 50

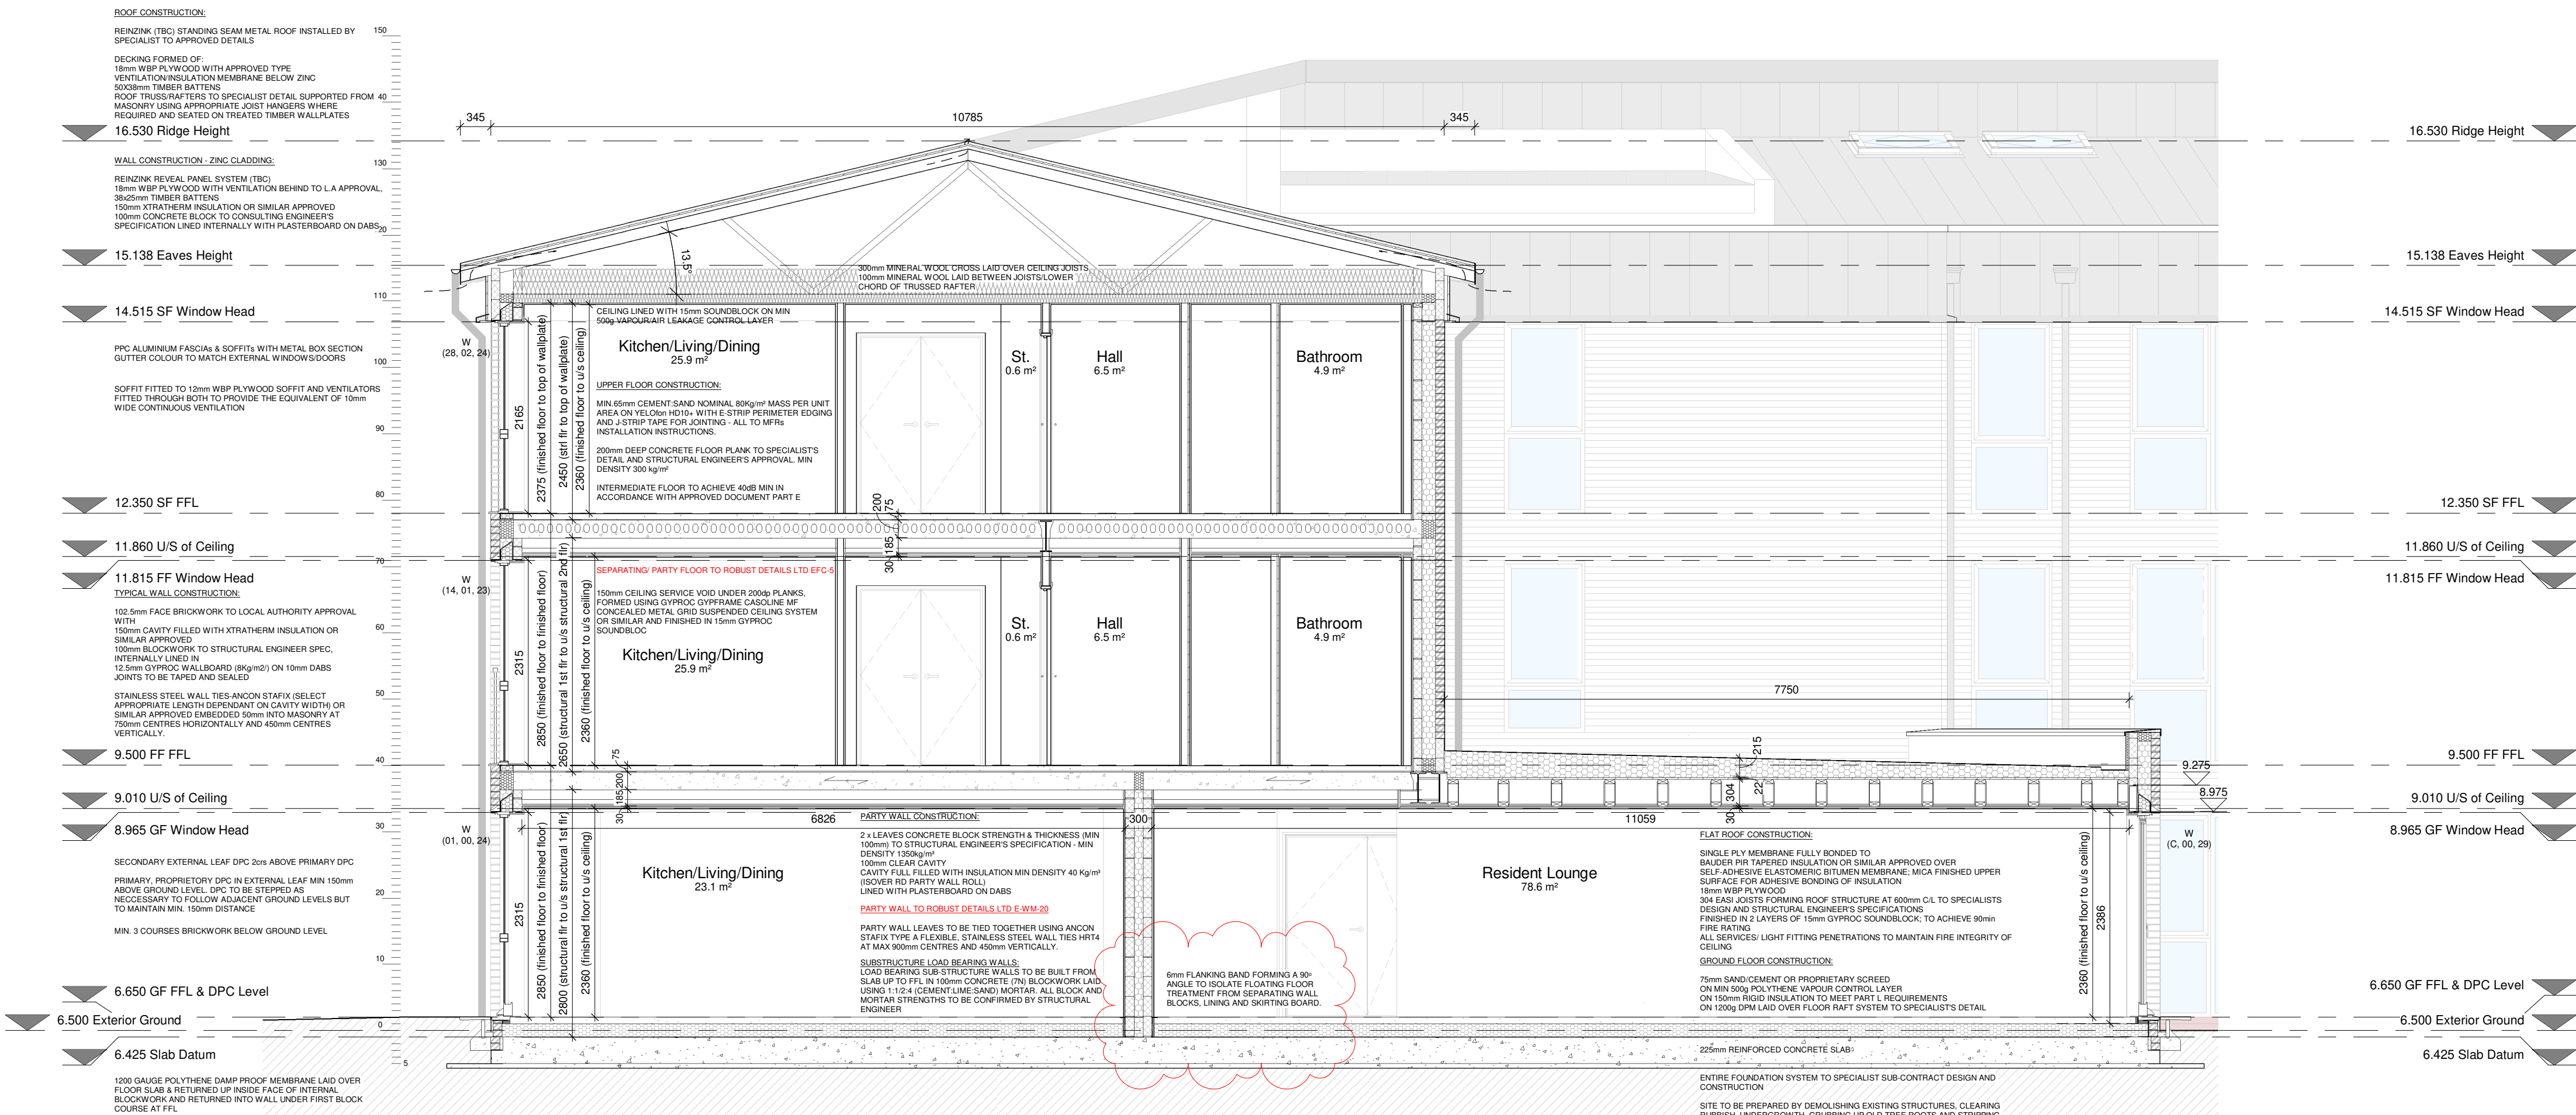

Section BB
1 : 50

MHA PI cover excludes any fire design or fire advice in any way connected with the combustibility, or fire performance of composite, insulated or aesthetic purpose panels used for the attachment, insulation or the external cladding of any building, and/or any claim relating to the fire safety of a building, of any height. Any fire design and advice will need to be provided by specialist Fire Consultant and appointed direct by the client. This drawing was prepared as construction based on Building Regs Approved Documents and cannot be relied upon as part of a fire strategy for the building. This drawings need to be reviewed by a specialist Fire Consultant to prepare their own Fire strategy/ Fire Report for the design based on their specialist expertise.

Client		Hamlet Homes			
Job title		Sheltered Housing Development Elm Grove, Hayling Island Hampshire			
Job No.		19-030			
Drawing title		General Arrangement Sections AA & BB			
Drawn	Date	Checked	Date	Scale @ A1	
EA	04/05/2022	MW	04/05/2022	1 : 50	
Pro.	Org.	Zone	Level	Type	Rev.
EGV	MHA	MB	ZZ	DR A	0190 S0 C02
Purpose of Issue					
CONSTRUCTION					



Note:
FFL and SSL subject to planning approval
All structure sizes, types and final alignment TBC
with Structural engineer's drawings and specifications.