


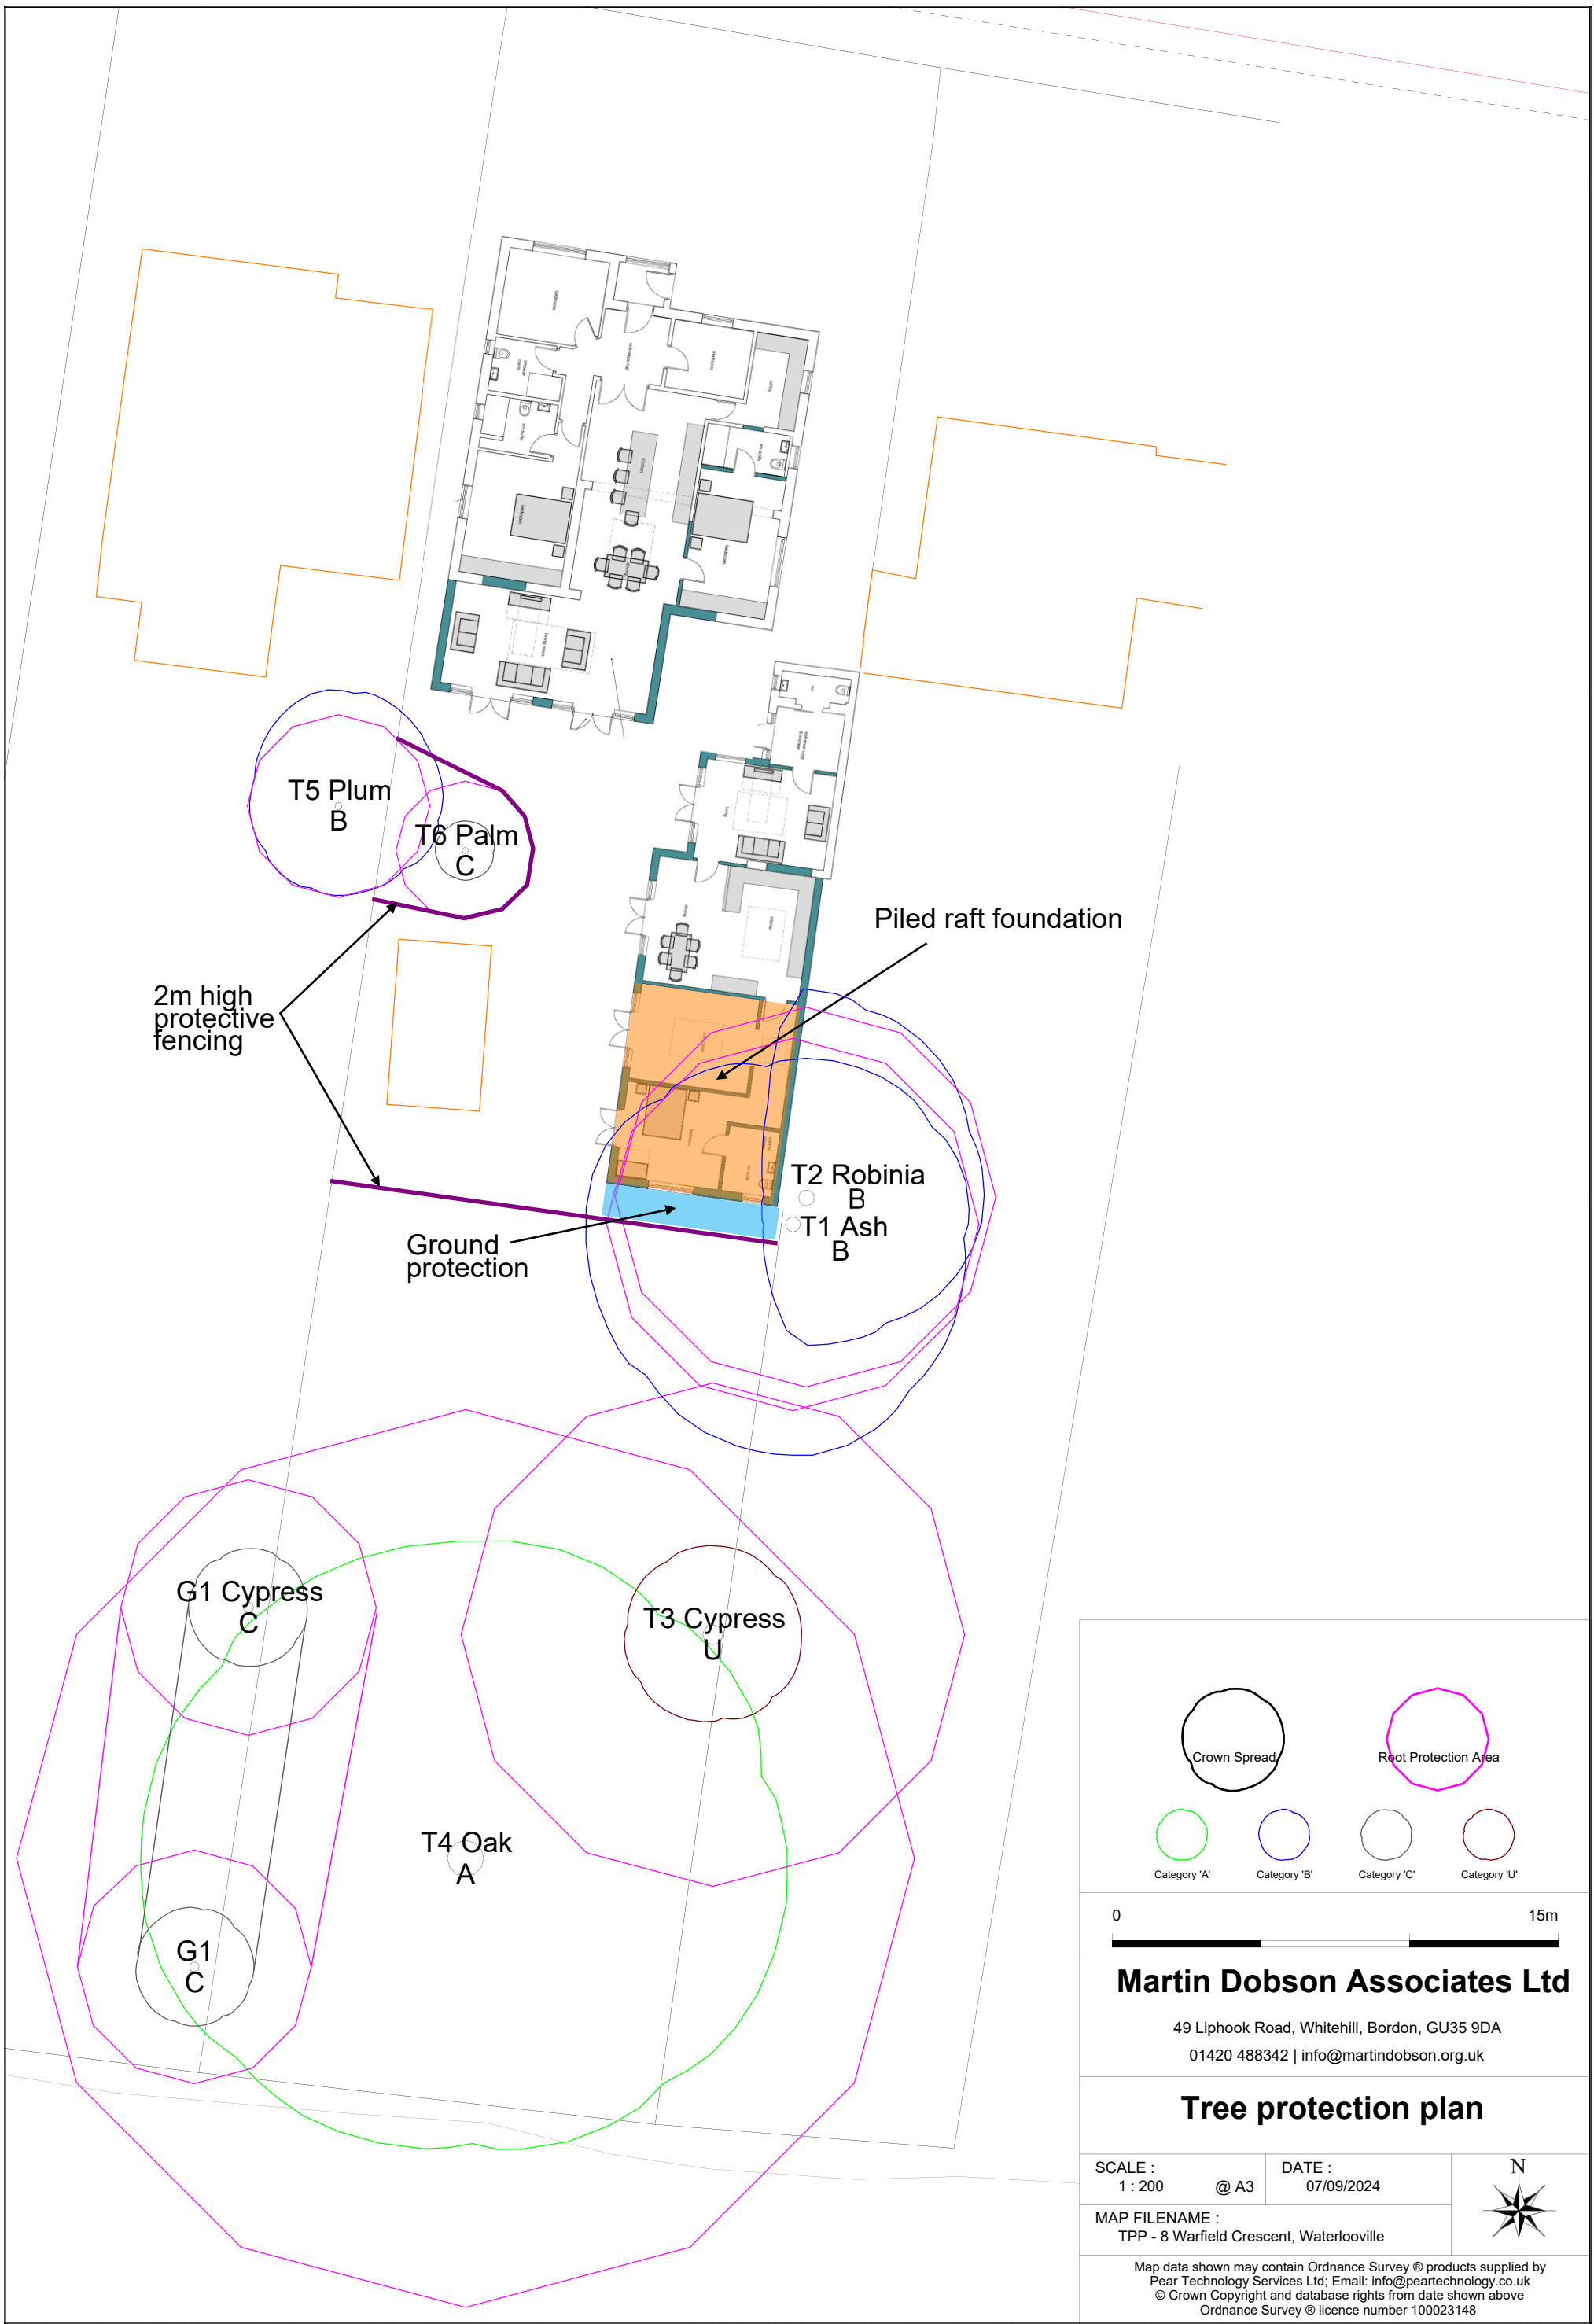

Crown Spread

Root Protection Area

Category 'A'

Category 'B'

Category 'C'

Category 'U'

0

15m

Martin Dobson Associates Ltd

49 Liphook Road, Whitehill, Bordon, GU35 9DA

01420 488342 | info@martindobson.org.uk

Tree protection plan

SCALE :
1 : 200

@ A3

DATE :
07/09/2024

MAP FILENAME :
TPP - 8 Warfield Crescent, Waterlooille

Map data shown may contain Ordnance Survey © products supplied by Pear Technology Services Ltd; Email: info@peartechology.co.uk

© Crown Copyright and database rights from date shown above

Ordnance Survey © licence number 100023148

N