



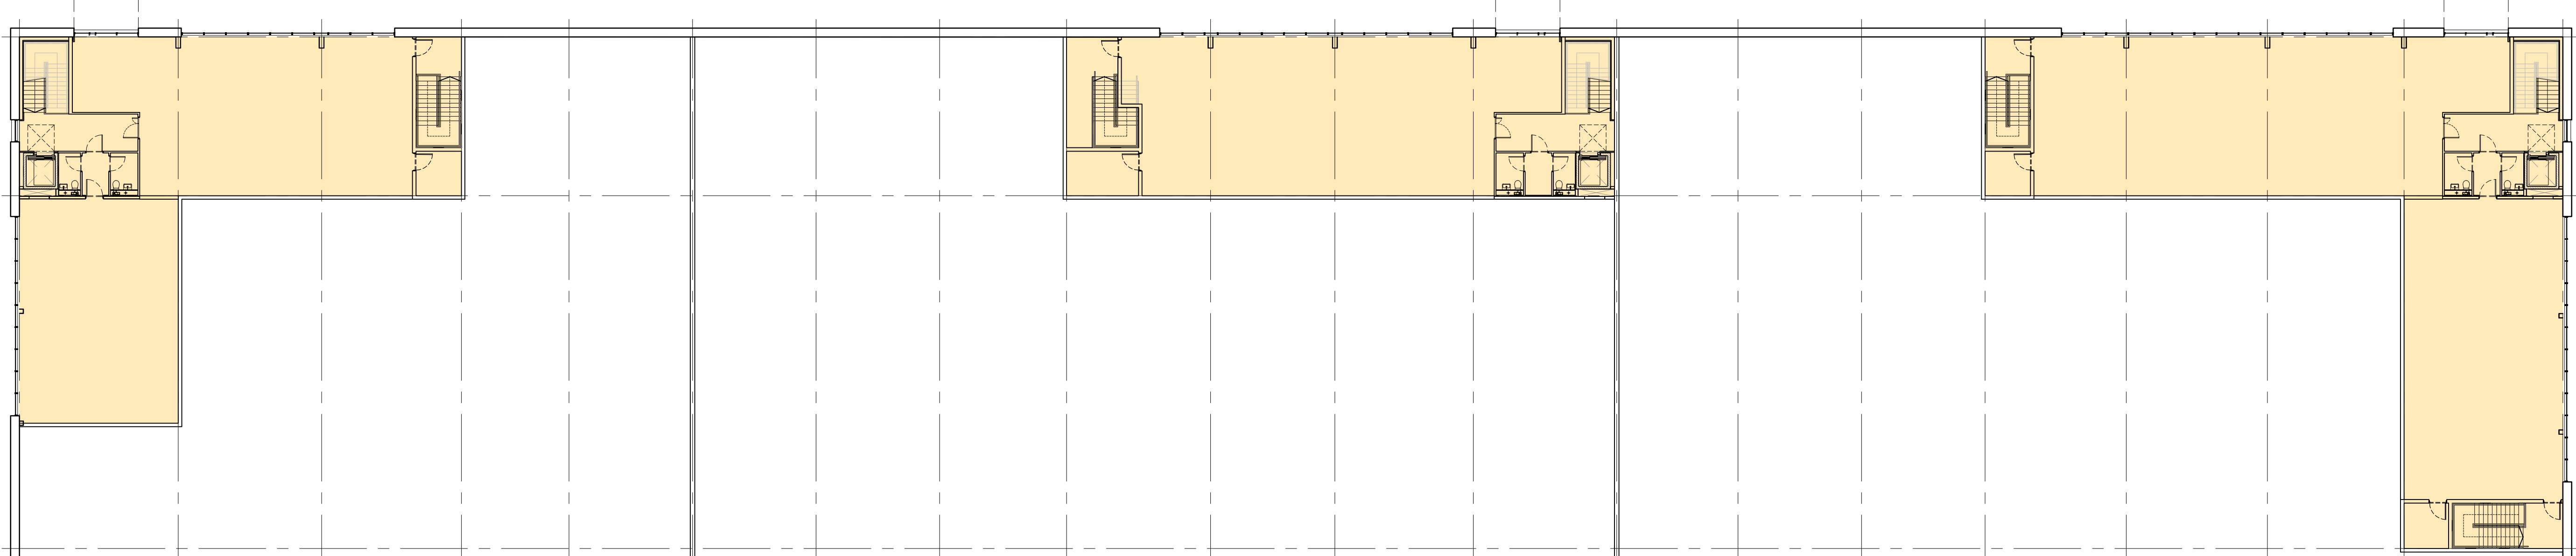

01 Unit 1 - First Floor GA Plan
1:200 @ A1

02 Unit 2 - First Floor GA Plan
1:200 @ A1

03 Unit 3 - First Floor GA Plan
1:200 @ A1

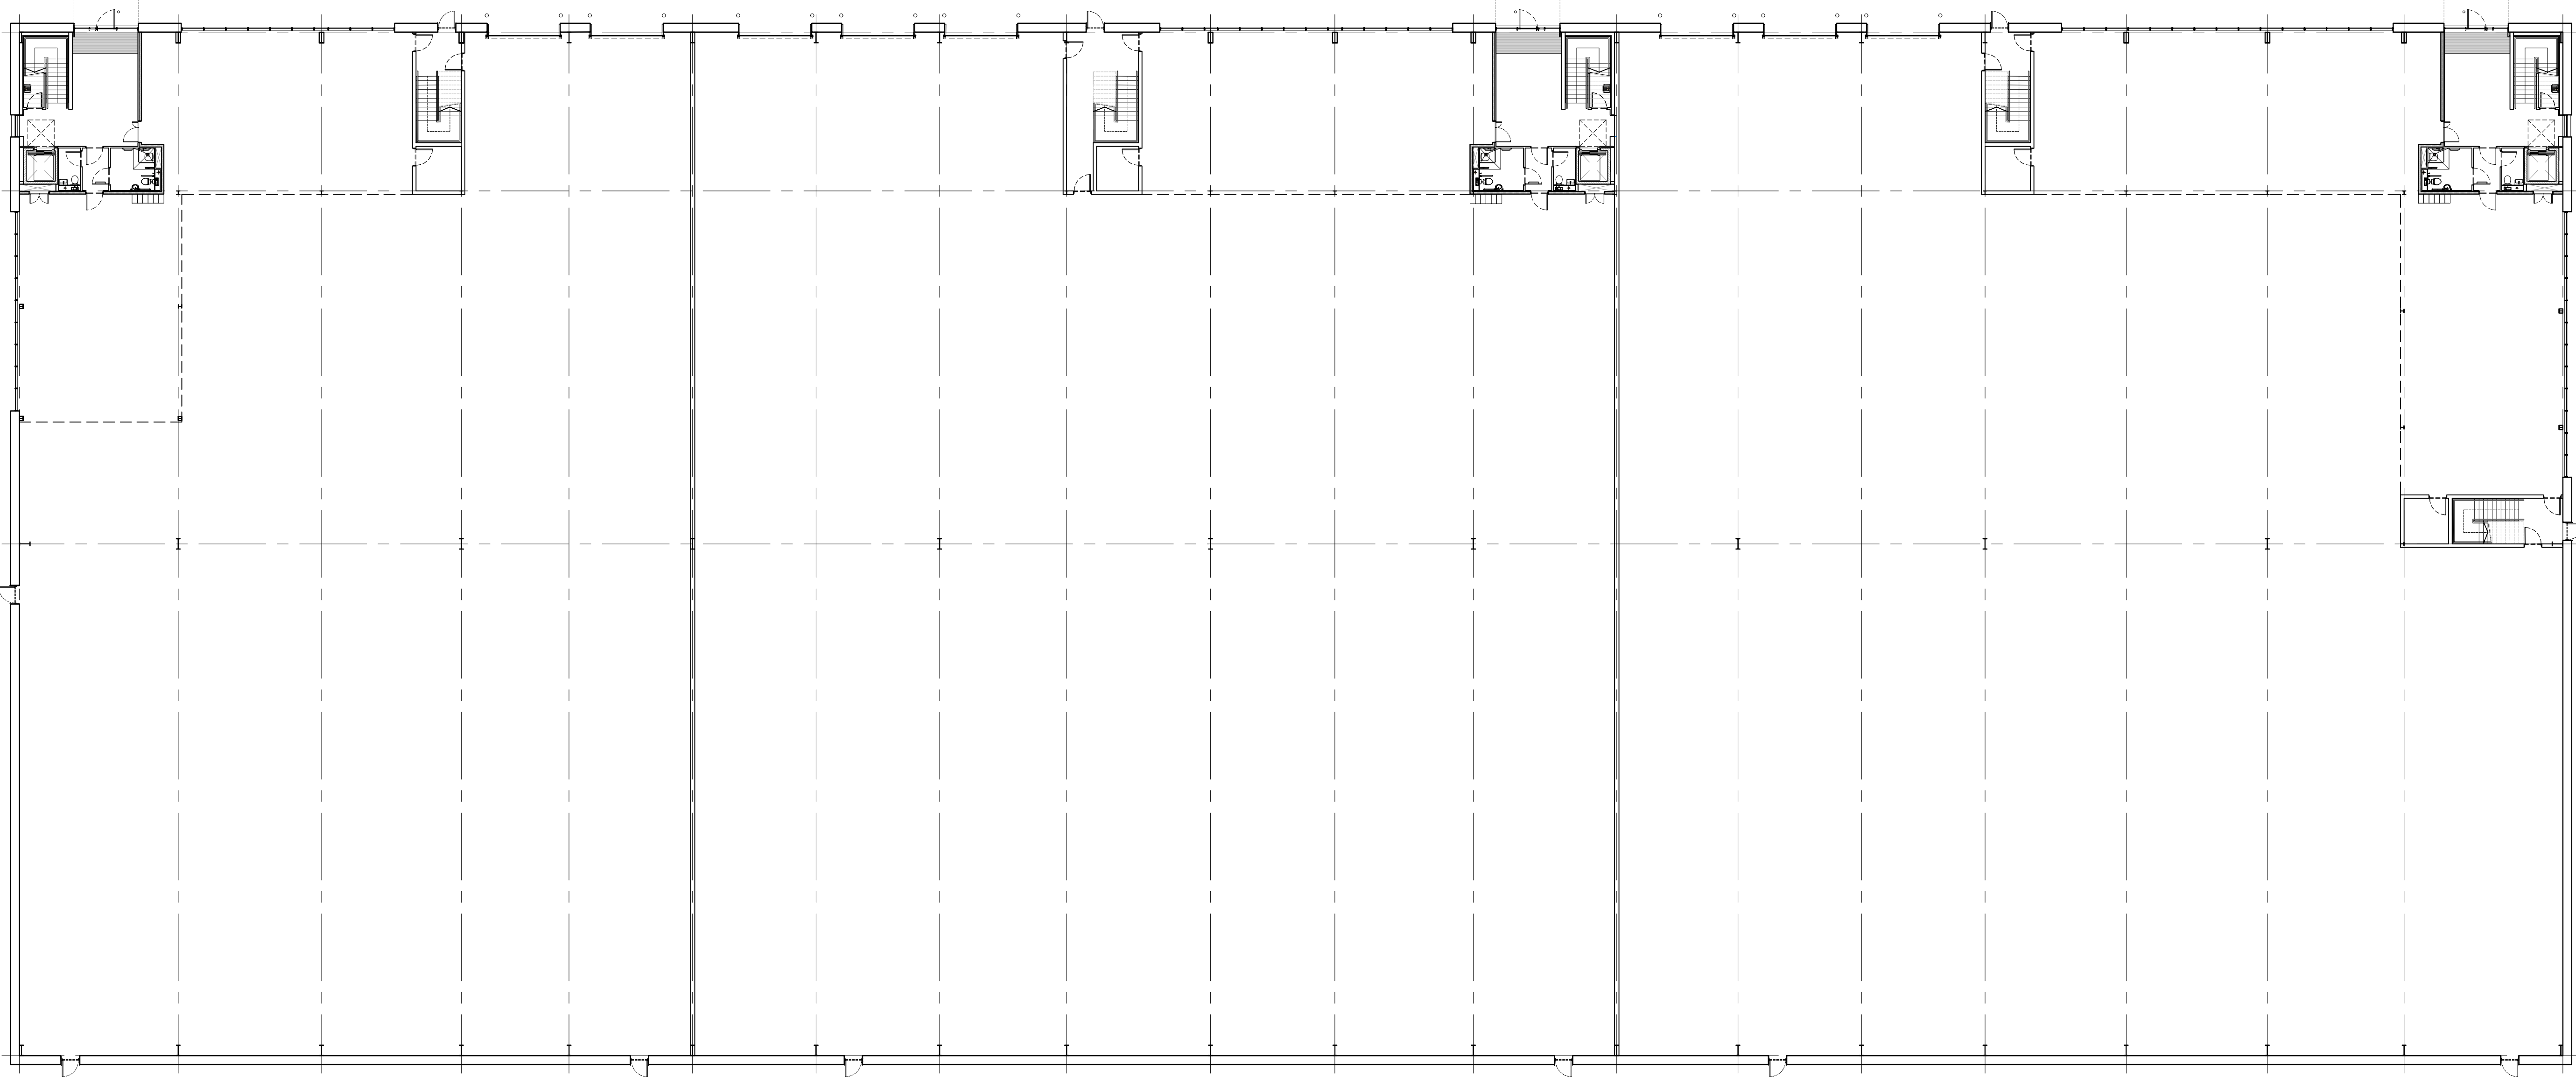

04 Unit 1 - Ground Floor GA Plan
1:200 @ A1

05 Unit 2 - Ground Floor GA Plan
1:200 @ A1

06 Unit 3 - Ground Floor GA Plan
1:200 @ A1

Disclaimer:
Subject to Survey

Notes:

0 2 4 6 8 10

Rev:	Notes:	Date:	Dwn:	Iss:
-	First Issue	10.11.23	TM	HA
A	Unit Plan and FF included	01.05.24	HT	HA
B	Core Layouts Checked	20.06.24	HT	HA
C	Fire Doors Amended	28.06.24	AH	HA
D	BREEAM Lockers incl.	05.07.24	HT	HA

hale
ARCHITECTURE
22c Leathermarket Street, London, SE1 3HP
Client:

CANMOOR

Issue Purpose:
PLANNING

Project:
Dunham Bush Site, Downley Road
Havant

Drawing Title:
Unit 1, 2 & 3
Ground & First Floor GA Plan

Project No: 23076	Scale @ A1/A3: 1:200 / 1:400	Revision: D
----------------------	---------------------------------	-----------------------

Drawing No:
PL015