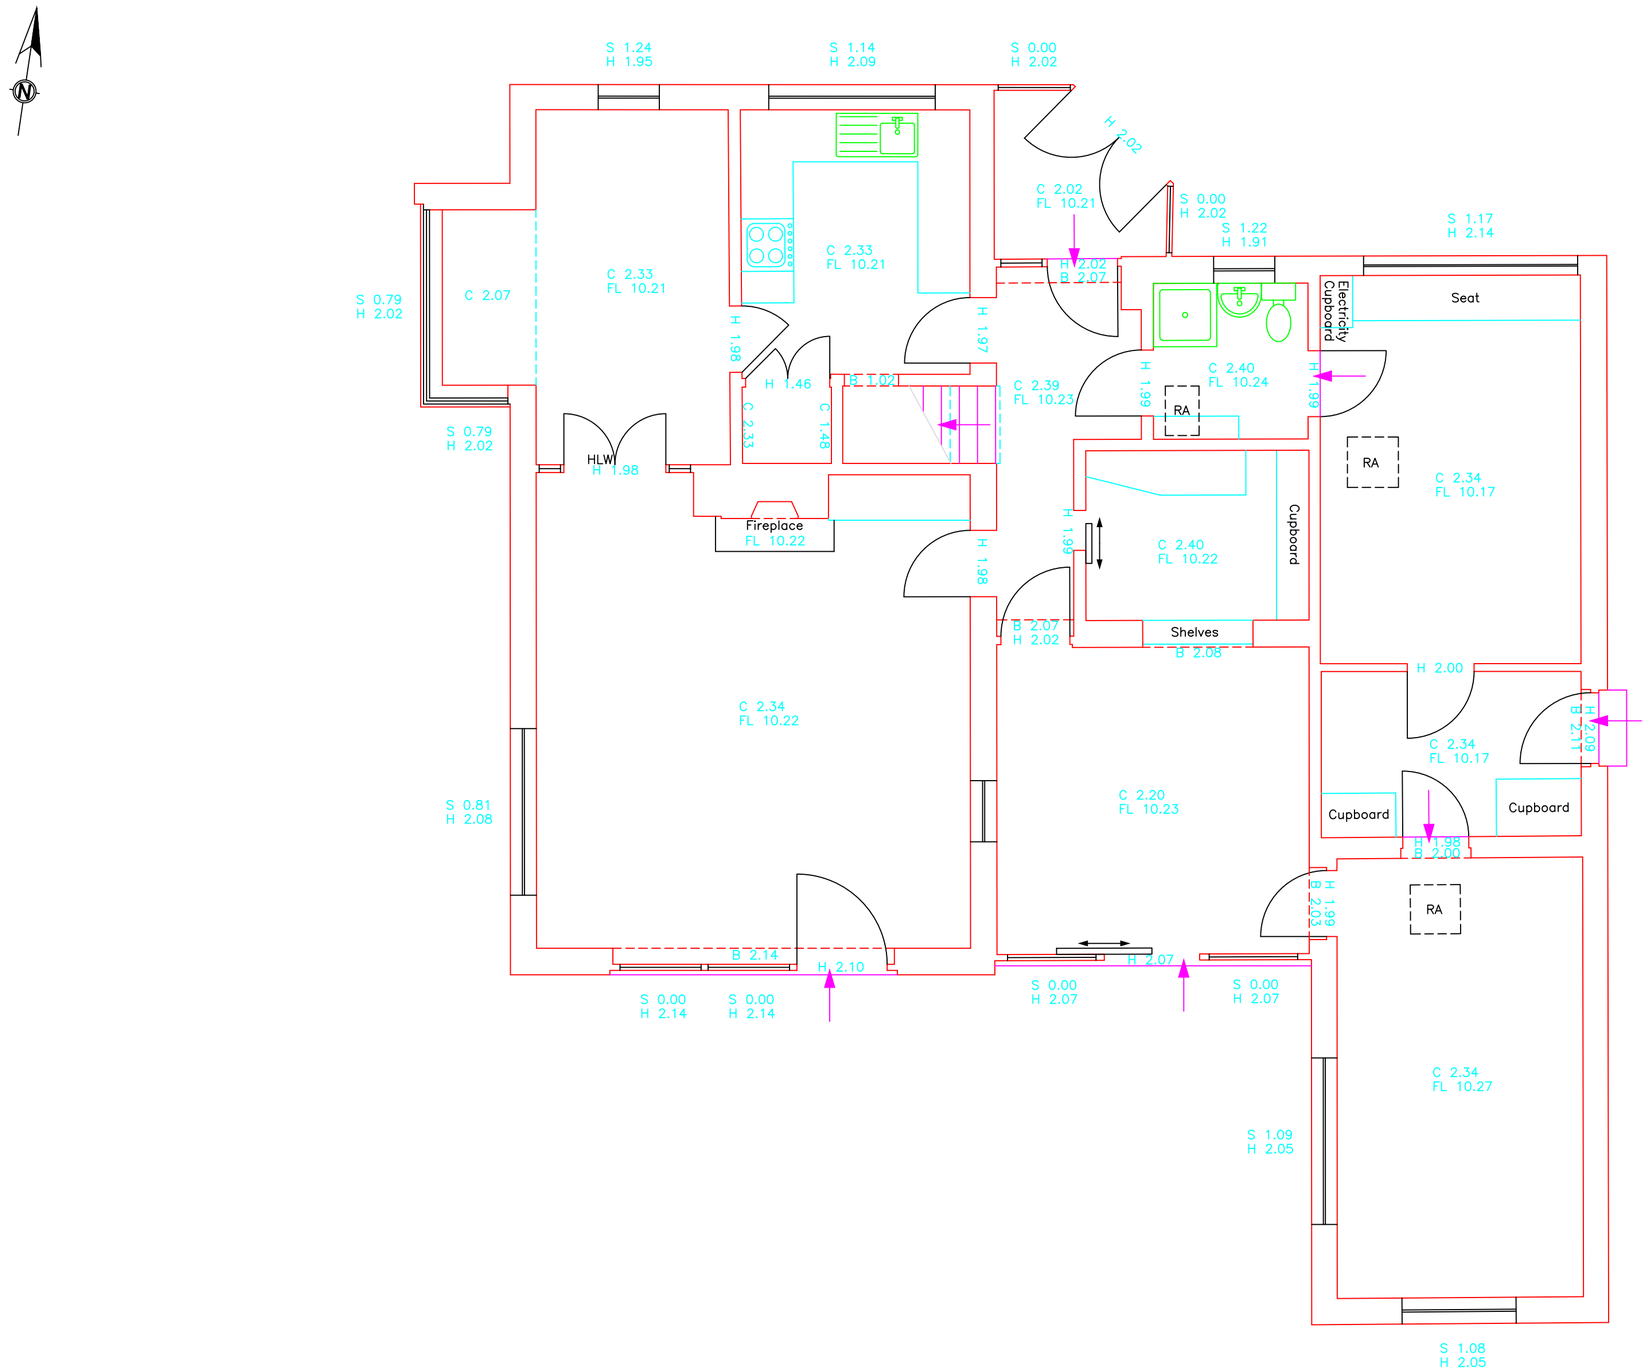

Ground Floor

Meters 0 1 2 3 4 5

Scale Bar

LEGEND

FL	Floor Level
B	Beam Height
A	Arch Height
C	Ceiling Height
FC	False Ceiling Height
P	Purling Height
S	Sill Height
H	Head Height
RA	Roof Access
RL	Roof Light
IC	Inspection Cover
RWP	Rain Water Pipe
HLW	High Level Window
HWC	Hot Water Cylinder

Northpoint
The northpoint is indicative only.

Levels
Levels are related to a temporary benchmark height 10.00 m situated at station 1, 1000mE, 1000mN.

3DMap Surveys Ltd
Web: 3dmapsurveys.co.uk
Email: sales@3dmapsurveys.co.uk
Phone: 02380 485 968

Client	Mr Joe Corrigan		
Location	2 Woodlands Avenue Emsworth PO10 7QE		
Type of Survey	Measured Building Survey		
Plotted Scale	1:50@A2	Date	April 2023
Ref No	230331	QA Checked	NP
Revision		Drawing No	1 of 4