
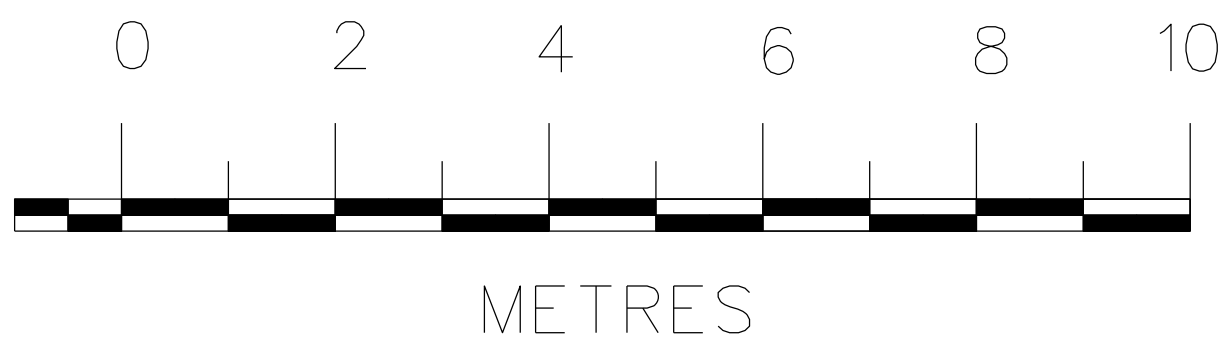


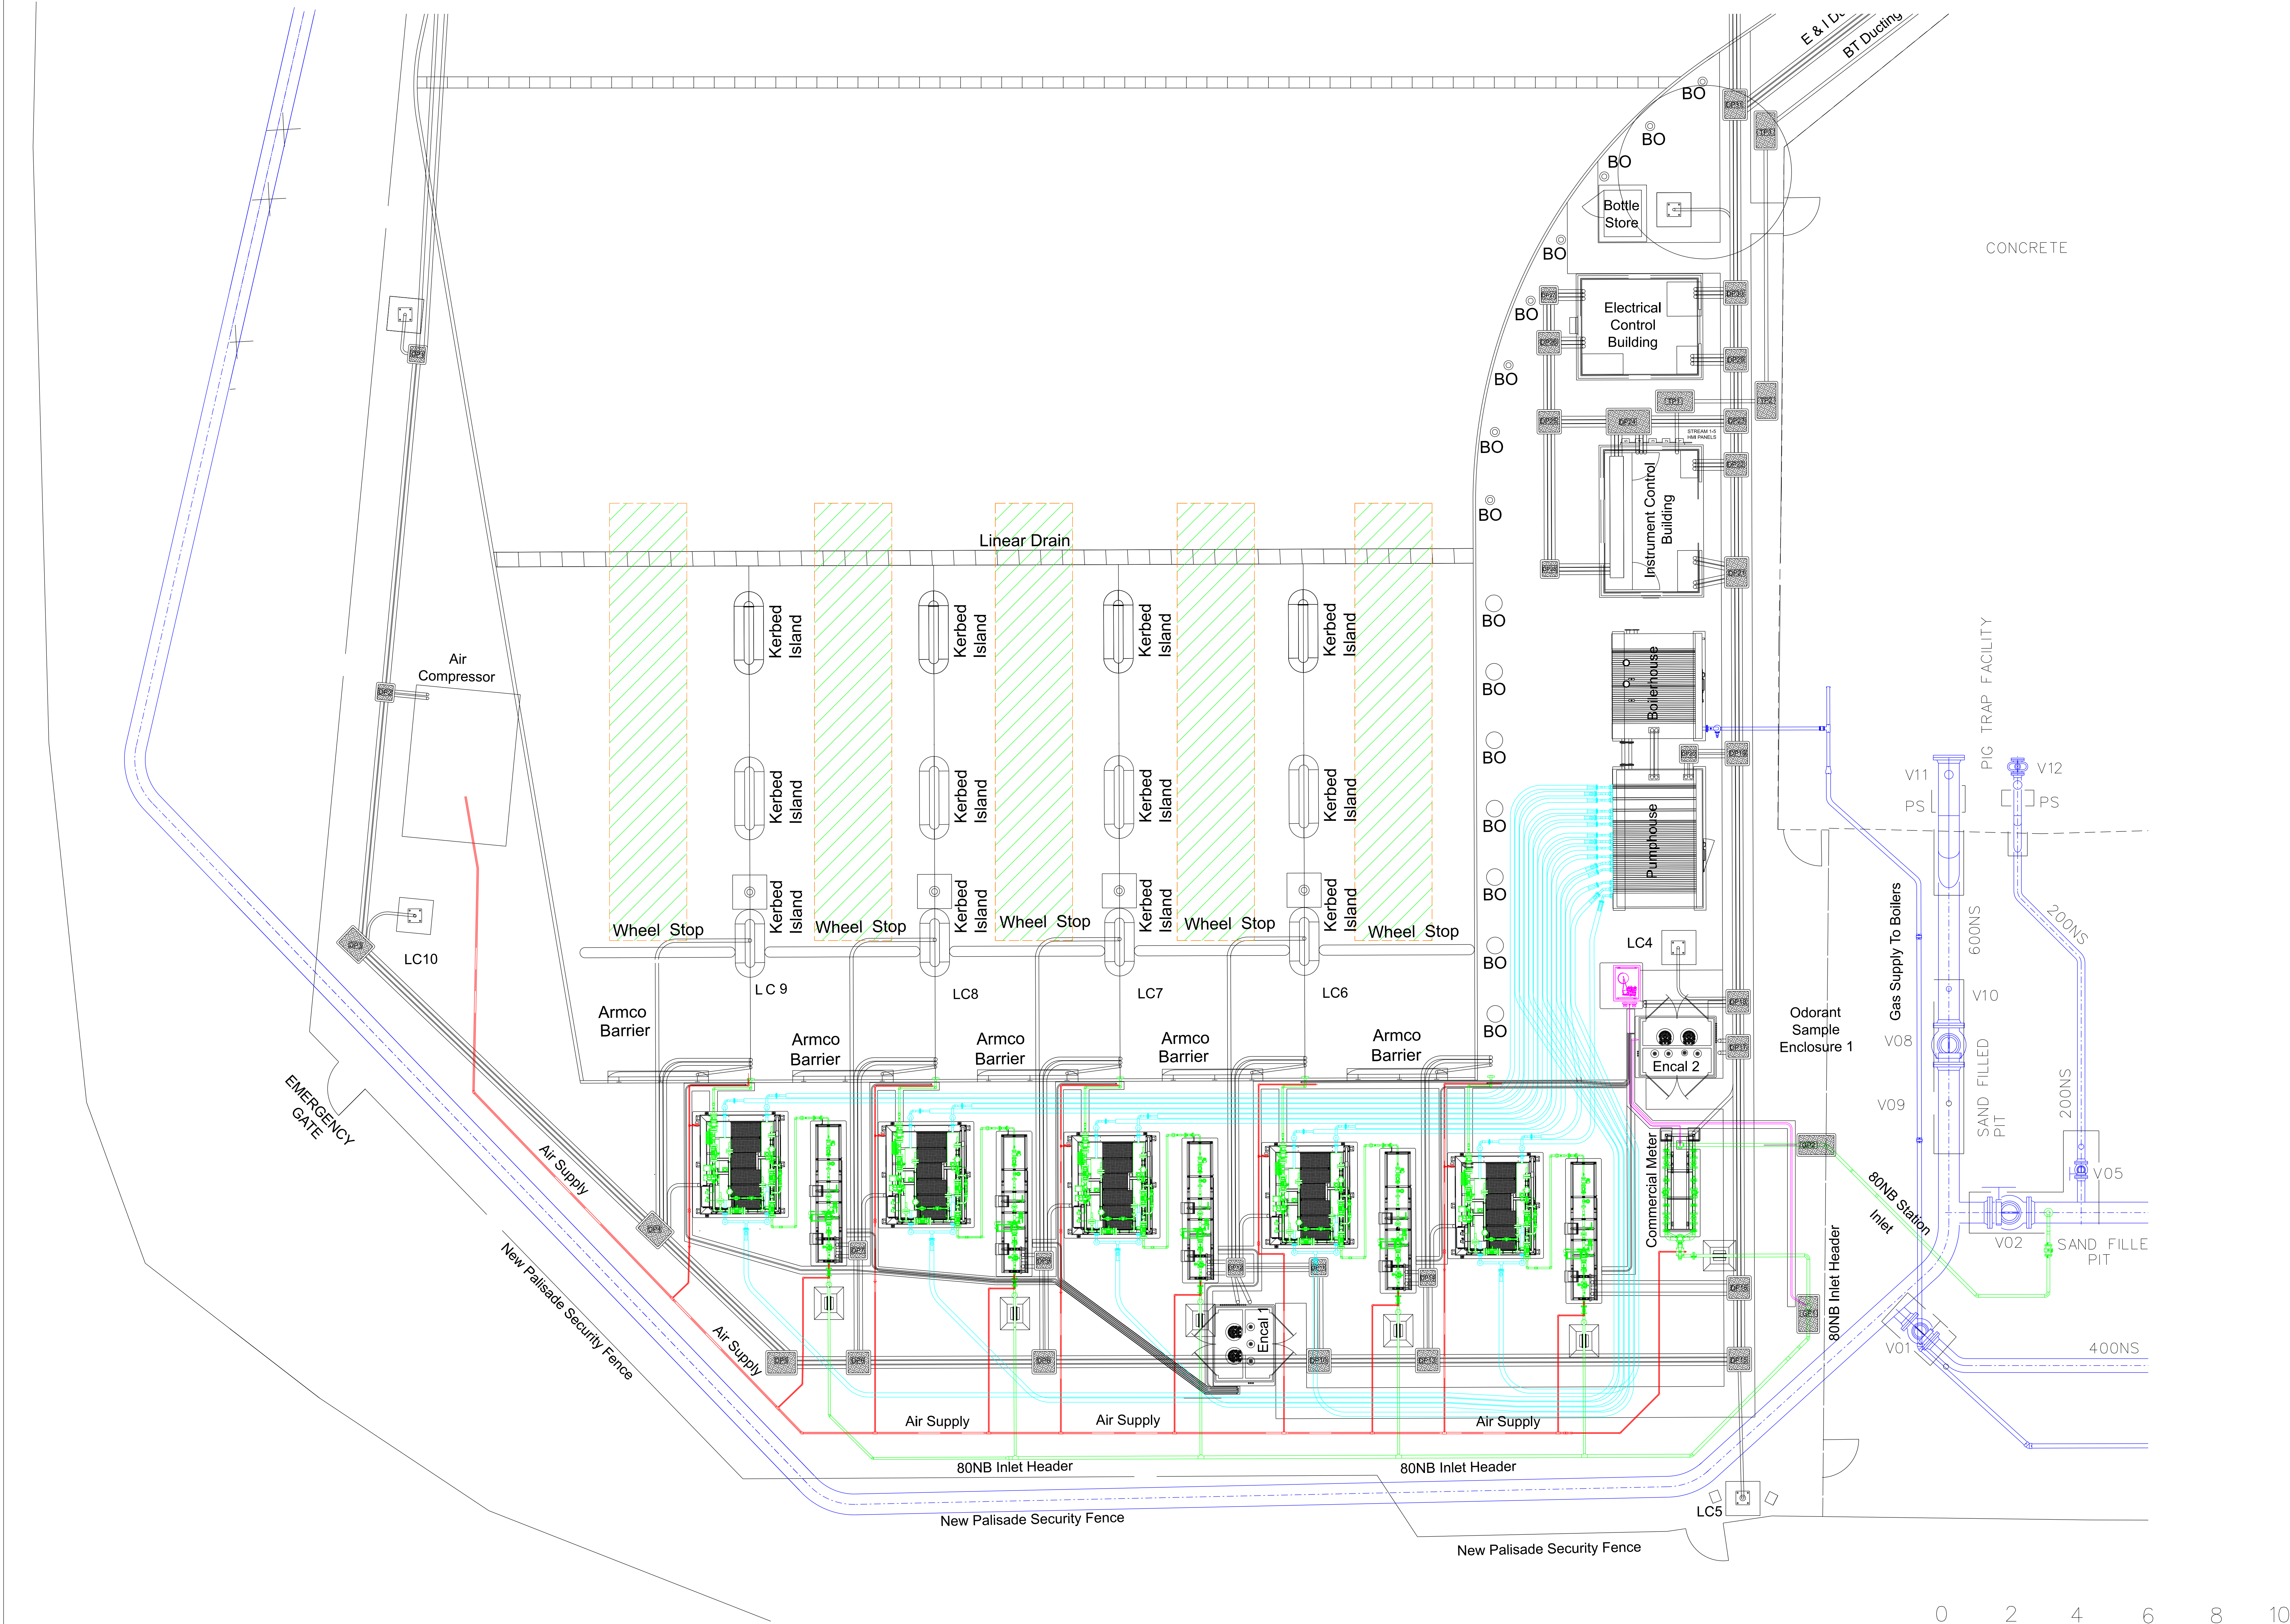

NOTES

ADDRESS: PORTSDOWN HILL ROAD
PORTSMOUTH
PO6 1BU

MAP REF: SU 68660638

THE POSITIONS AND LEVELS OF ALL APPARATUS AND BURIED PIPES OR CABLES ON THIS PLAN ARE APPROXIMATE AND CANNOT BE ASSUMED FOR EXCAVATION PURPOSES AND MUST BE VERIFIED BEFORE ANY WORKS ARE UNDERTAKEN

This Drawing is for Reference Purposes Only. SGN recommend that prior to this drawing being used, its suitability and accuracy be confirmed.

- COLOUR KEY
- PRS GAS
 - BIOMETHANE GAS
 - WATER FLOW / RETURN
 - AIR
 - ODOURANT SAMPLE / INJECTION
 - TRAILER APPROX DIMENSIONS

B	03.03.23	SAF	BIO GAS ADDED TO TANKERS	-	-
A	01.03.23	SAF	TRAILER APPROX DIMENSIONS ADDED.	-	-
REV	DATE	DRWN	DESCRIPTION	CHKD	APPD

SITE / PROJECT

PORTSDOWN HILL

TITLE

HAZARDOUS SUBSTANCE CONSENT PLANNING APPLICATION

SHEET 2 OF 2 - BIOMETHANE SECTION



DATE	27.02.23	DRAWN	SAF	CHECKED	-	APPD	-
SCALE	1:100	A1	© Copyright of	Scotia Gas Networks Ltd			
EXTERNAL REFERENCE						REV.	-
DRAWING No.						REV.	B