


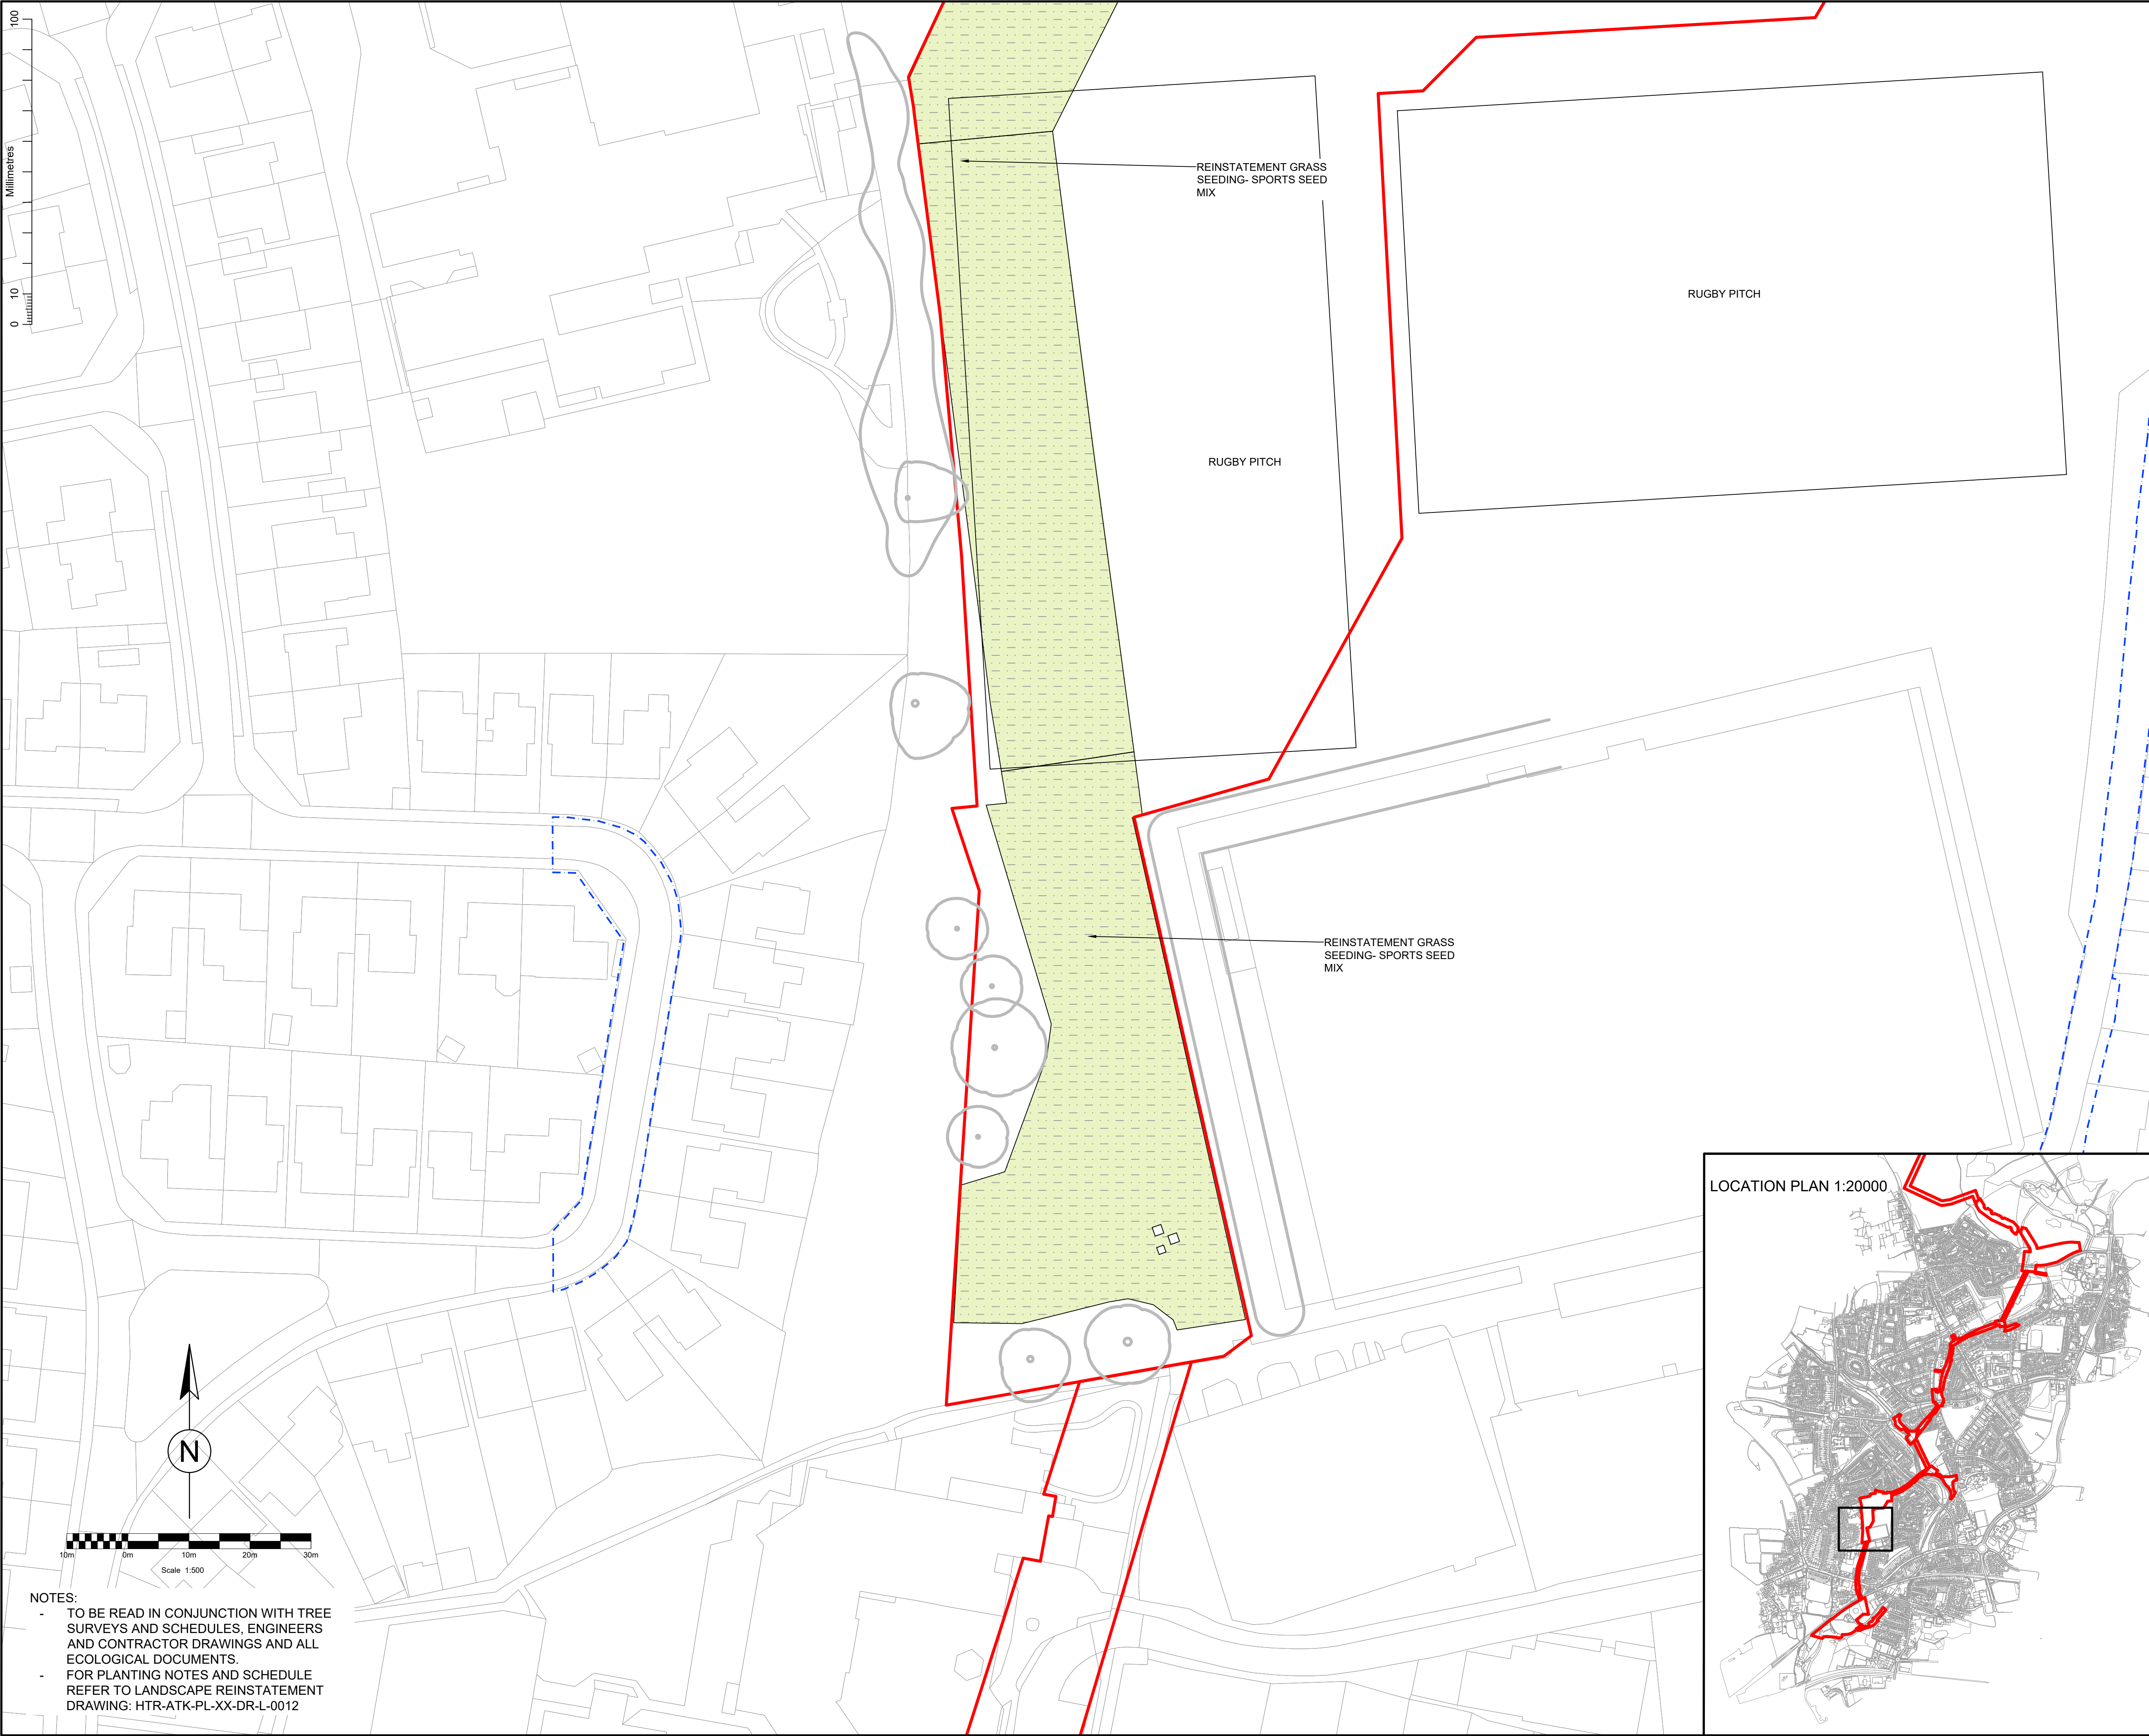

KEY

APPLICATION BOUNDARY

HIGHWAY BOUNDARY

TREES

EXISTING TREES TO BE RETAINED

PROPOSED TREES

TRANSLOCATED TREES

GRASSLAND (PROPOSED)

AMENITY GRASS

SPORTS GRASS

SPECIES-RICH GRASS

NATURAL REGENERATION

TURF REMOVAL & REINSTATEMENT

PLANTING (PROPOSED)

BROADLEAF WOODLAND

WET WOODLAND

MIXED SCRUB

DORMOUSE SCRUB

NATIVE HEDGE

HARD LANDSCAPE (PROPOSED)

HARD SURFACE

DO NOT SCALE

REINSTATEMENT GRASS SEEDING- SPORTS SEED MIX

RUGBY PITCH

RUGBY PITCH

REINSTATEMENT GRASS SEEDING- SPORTS SEED MIX

NOTES:

TO BE READ IN CONJUNCTION WITH TREE SURVEYS AND SCHEDULES, ENGINEERS AND CONTRACTOR DRAWINGS AND ALL ECOLOGICAL DOCUMENTS.

FOR PLANTING NOTES AND SCHEDULE REFERRING TO LANDSCAPE REINSTATEMENT DRAWING: HTR-ATK-PL-XX-DR-L-0012

LOCATION PLAN 1:20000

AtkinsRéalis

Two Chamberlain Square

Birmingham

West Midlands

B3 3AX

Tel: +44 (0)121 483 5757

Fax:

www.atkinsrealis.com

© AtkinsRéalis (2024)

Drawing Suitability:

FOR INFORMATION

Status:

S2

Contractors Drawing Number:

HTR

-ATK- PL- XX -DR- L-

0002

Telephone: Havant (023) 9249 9888

Fax: Havant (023) 9245 3632

Website: www.portsmouthwater.co.uk

Registered Office: PO Box 8 West Street

Havant Hampshire PO9 1LG

REGISTERED IN ENGLAND No. 2536455

Portsmouth Water

Project Ref. No:

HTR

Sheet:

2 of 12

Scale:

1:500

Sheet Size:

A1

Project Title:

HAVANT THICKET RESERVOIR PIPELINE APPLICATION

Drawing Title:

LANDSCAPE REINSTATEMENT PLAN

Portsmouth Water Drawing Number:

Rev:

P06