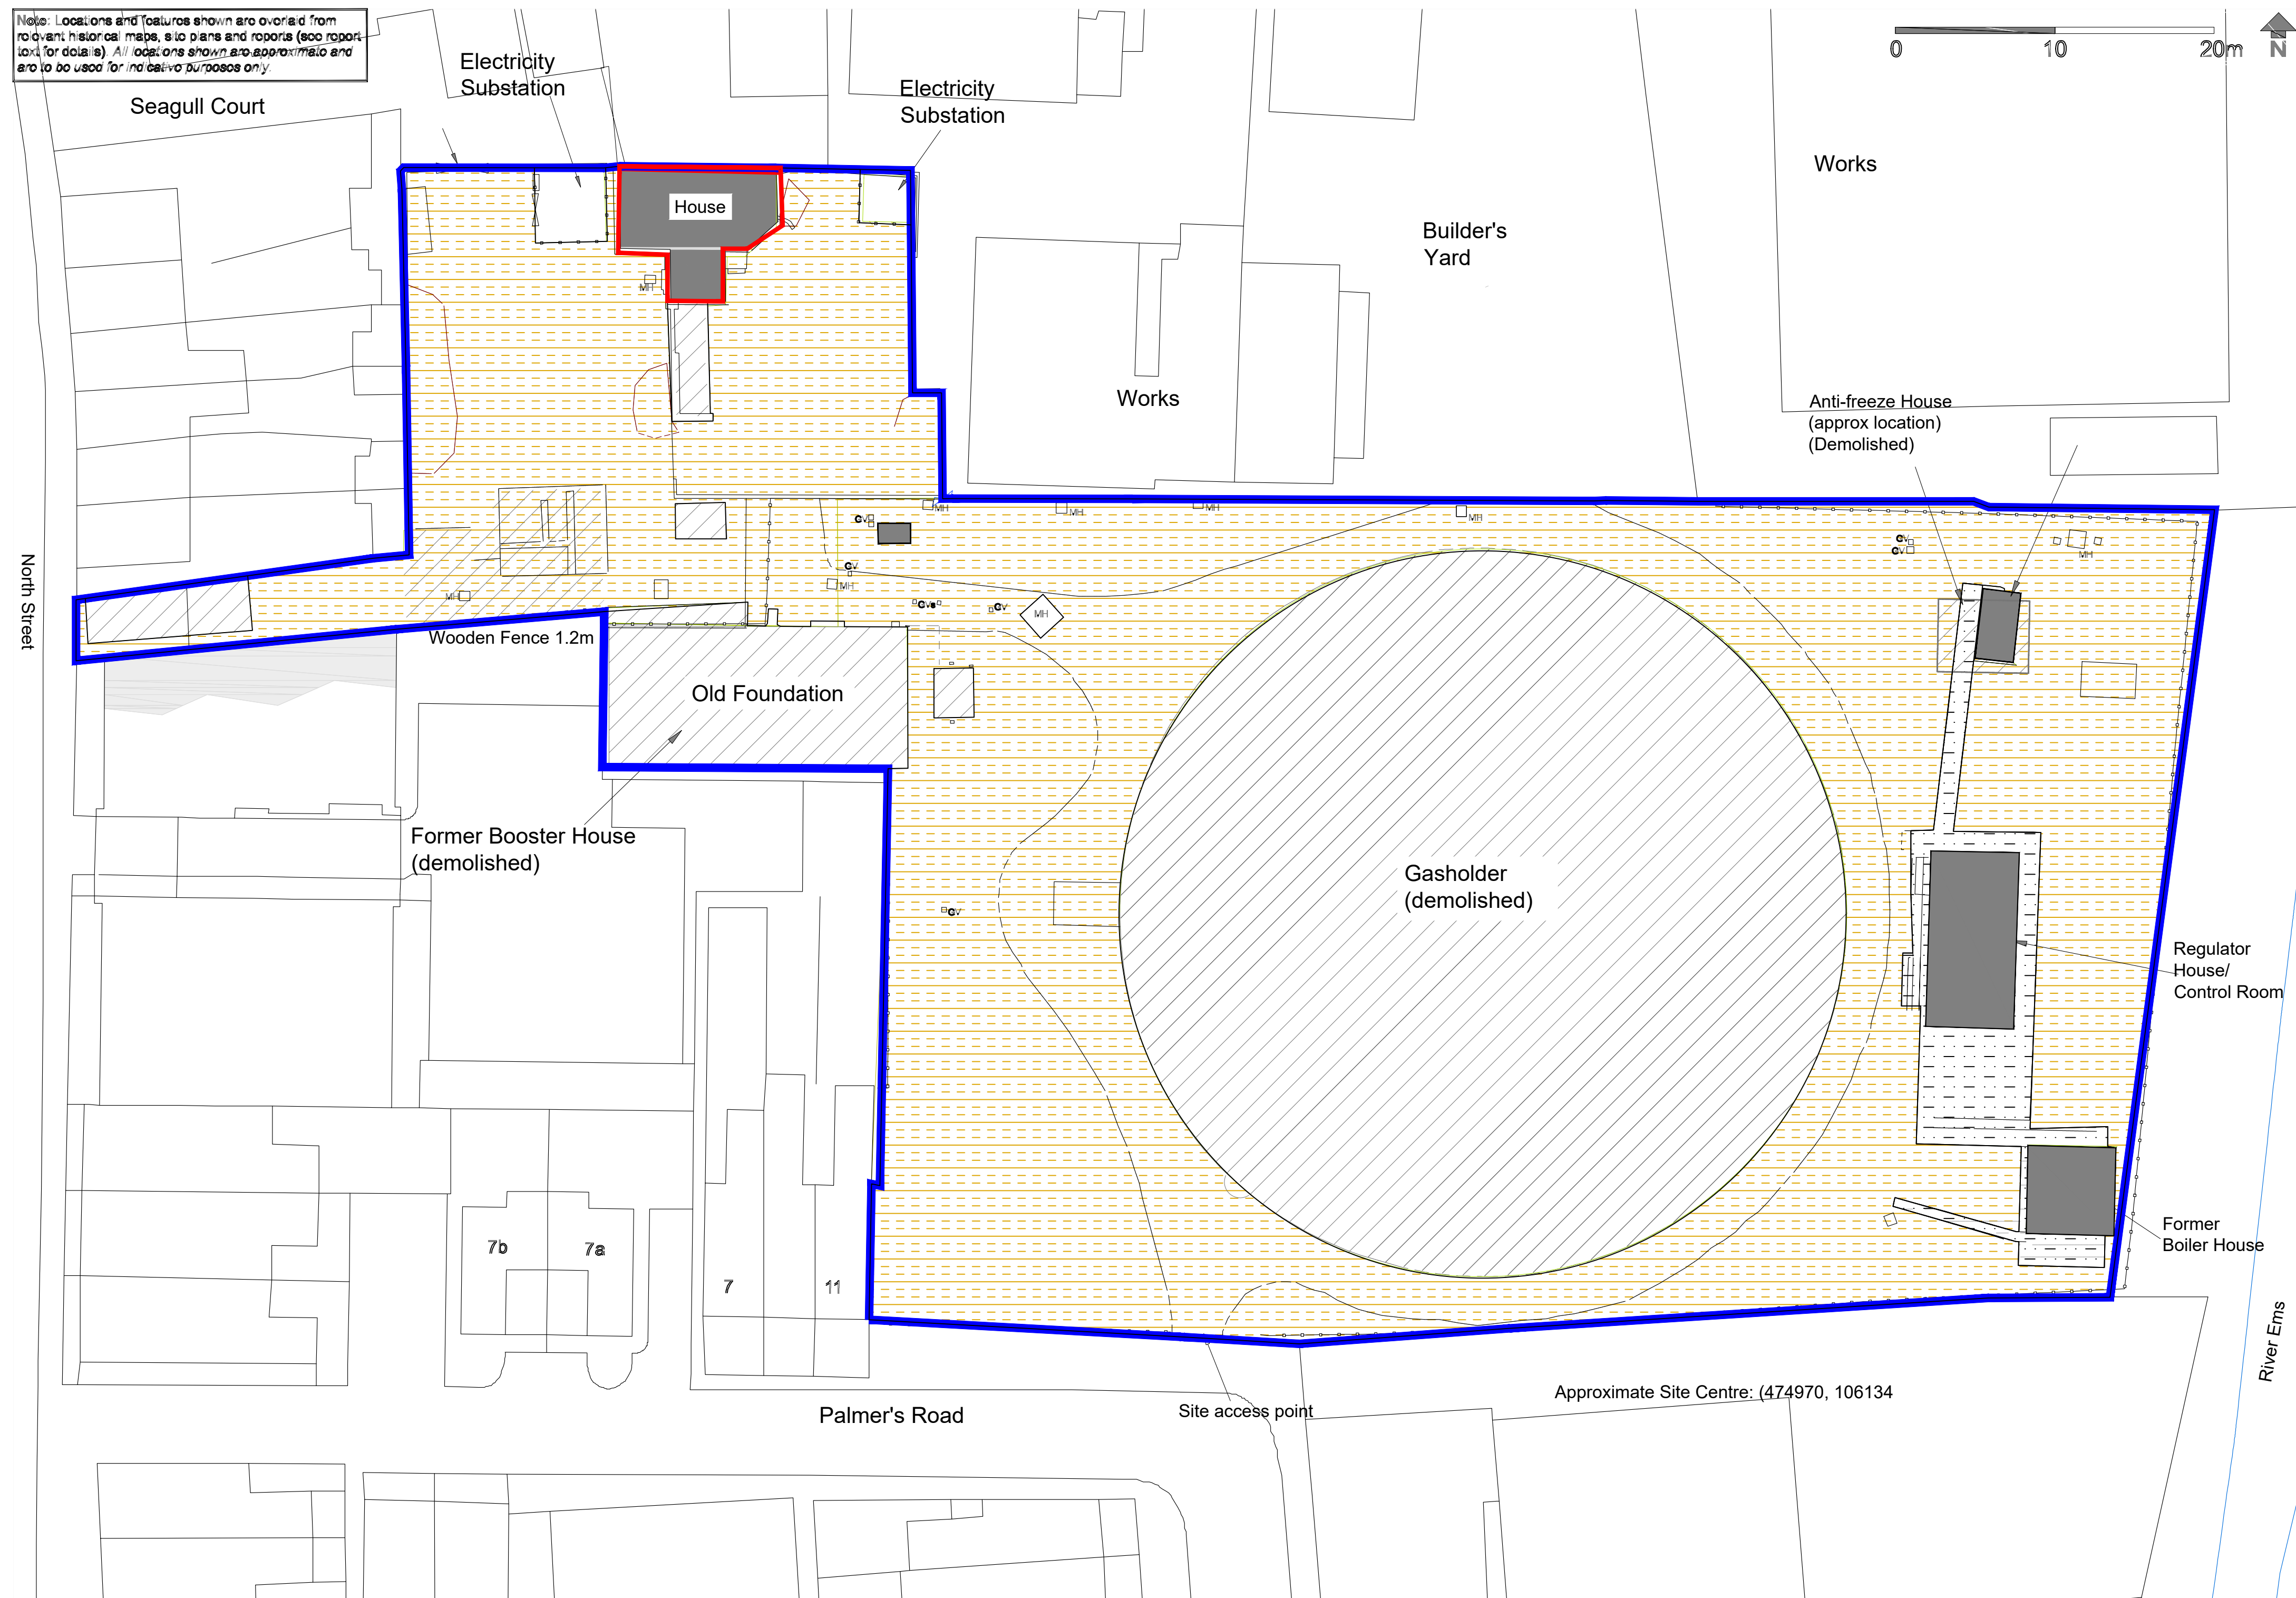


Approx
Direction
of North

Grid -
Datum -

Legend:

- Building to be Demolished
- SGN Place Site Boundary
- Current Structures
- Demolished Structures
- Fenceline
- Ground Cover (Approximate)
- Tarmac/Concrete (Hardstanding)
- Vegetation/Sparse Gravel Cover

Rev	Date	Drawn	Description	Chk'd



VHE Construction plc
6 Newton Business Centre
Thorncliffe Park Estate
Newton Chambers Road
Chapelton
Sheffield
S35 3PH



Site
North Street, Emsworth

Title
Site Layout And Ground Cover

Surveyed	Drawn	AK/JM
Chk.	IP	Date
Scale	1A1 Sheet	CAD file
1/250	Figure 2.dwg	
Drawing Status	Information	Rev
Job Ref		0