
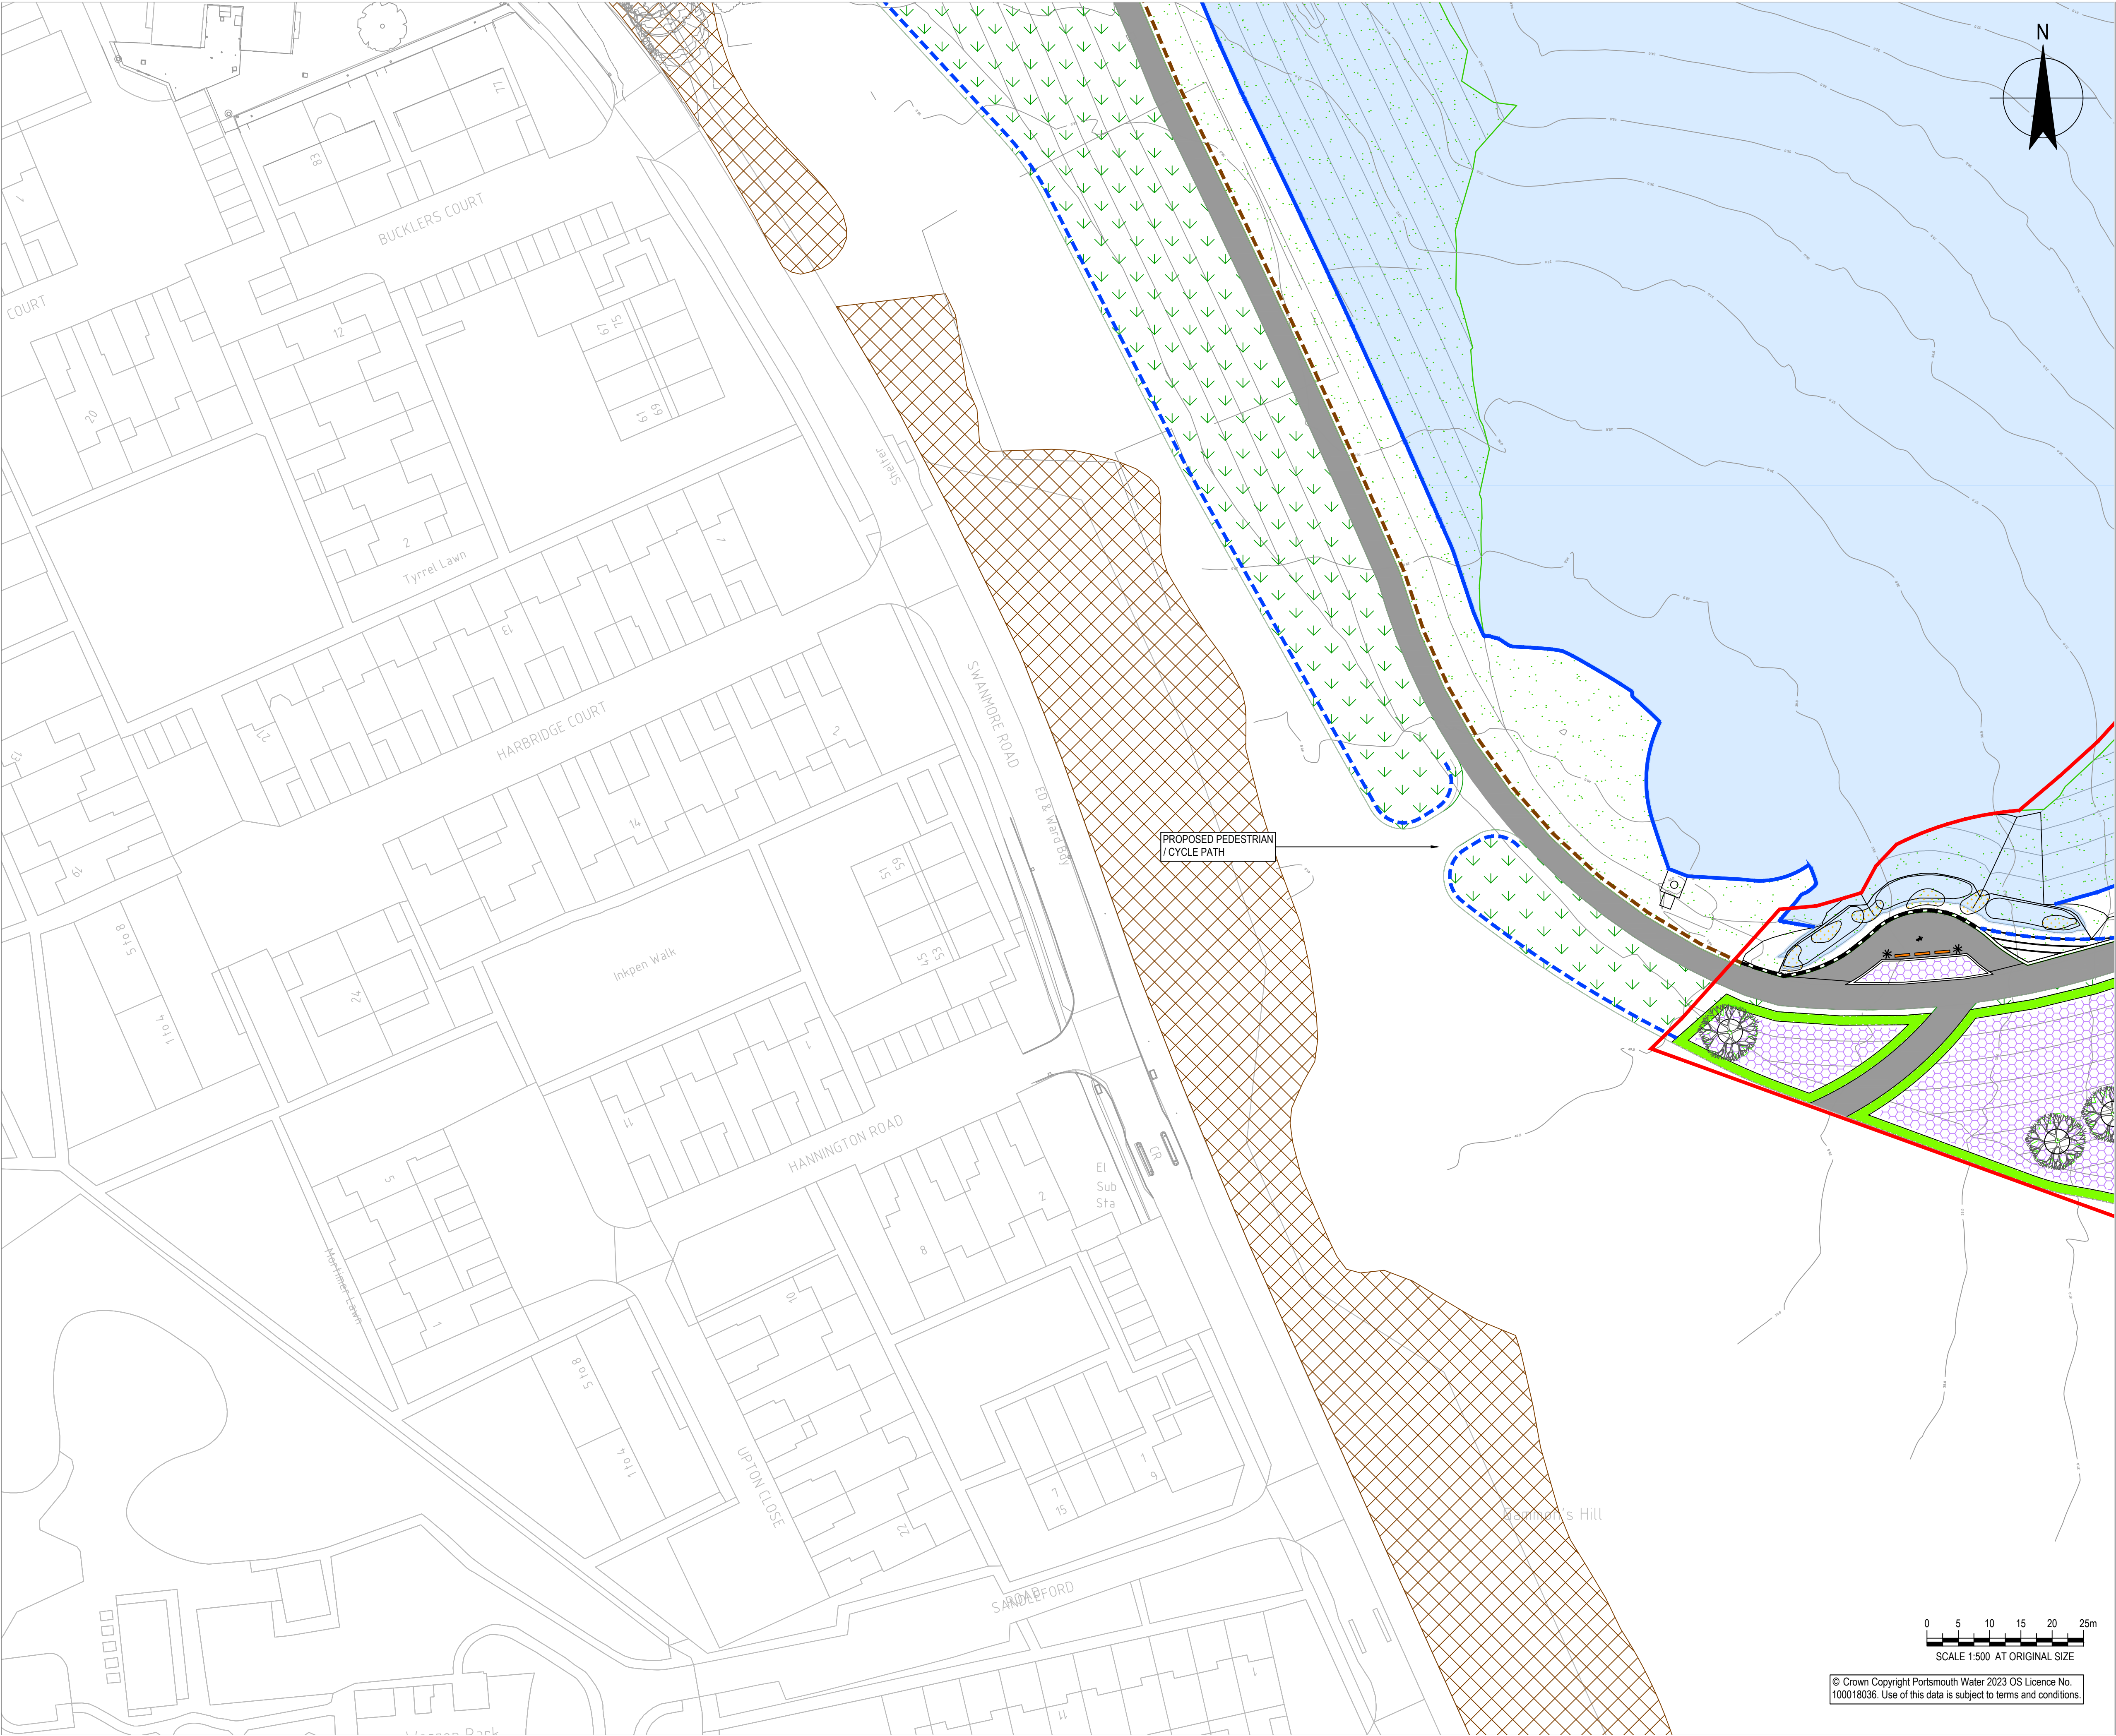


NOTES

- ALL DIMENSIONS ARE IN MILLIMETRES UNLESS NOTED OTHERWISE (UNO).
- ALL LEVELS ARE IN METRES TO ORDNANCE DATUM UNO.
- TWL = TOP OF WATER LEVEL

- Key
- | | | | |
|--|---|--|------------------------------|
| | RMA Application boundary | | Crest footpath |
| | 39.5 contour - top water level for main reservoir | | Bins |
| | Existing Vegetation | | Benches |
| | Proposed Specimen Trees | | Raised Timber Planter |
| | Ornamental Planting Mix | | Balustrade |
| | Formal Hedgerow | | Stockproof Fencing |
| | Rush & Sedge Planting | | Timber Post and Rail Fencing |
| | Wildflower Seeding Mix EM5 | | |
| | Wet and Water Edge Mix | | |
| | Grass Amphitheatre with Timber Edge Sealing | | |

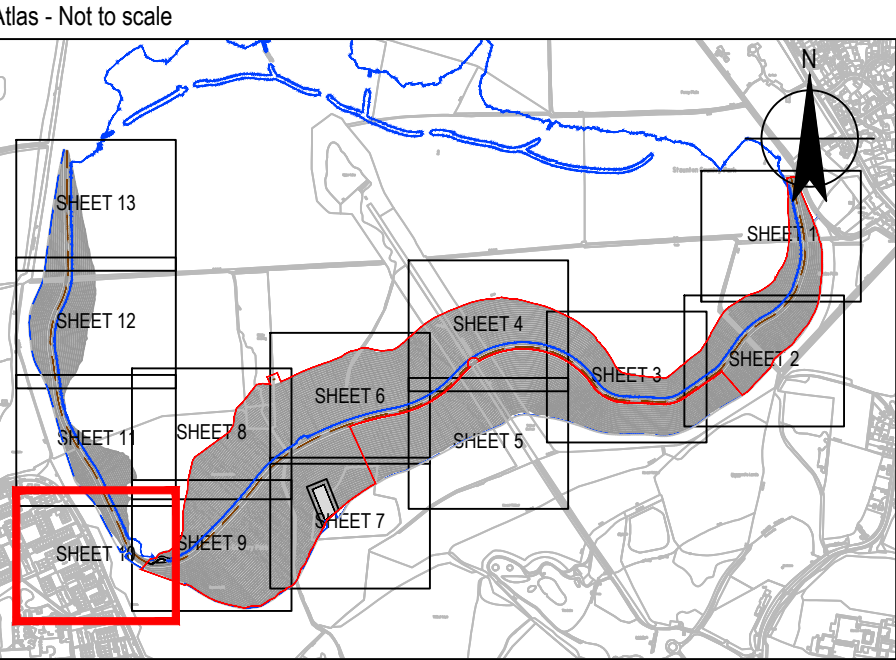

REFERENCE DOCUMENTS AND DRAWINGS

PLEASE REFER TO THE BELOW DRAWINGS:
HTR-GHD-WL-ZZ-DR-T-0023-0034 MAIN EMBANKMENT LANDSCAPE HARDWORKS AND
SOFTWARES
HTR-GHD-WL-ZZ-DR-T-0035 VIEWING PLATFORM GENERAL ARRANGEMENT PLAN
HTR-GHD-WL-ZZ-DR-T-0038-0039 CONSTRUCTION DETAILS

P02	FOR COMMENT	SWG	SWG	06/08/2024
P01	FOR COMMENT	SWG	SWG	30/07/2024
Rev	Description	Checked	Approved	Date
Author	ST	Drafting Check	SWG	
Designer	LS	Design Check	SWG	

Telephone: Havant (023) 9249 9888
Fax: Havant (023) 9245 3632
Website: www.portsmouthwater.co.uk
Registered Office: PO Box 8 West Street
Havant Hampshire PO9 1LG
REGISTERED IN ENGLAND No. 2536455



Project No.
12547181

Client PORTSMOUTH WATER

Project HAVANT THICKET RESERVOIR

Status FOR COMMENT

Status
Code

S3

Drawing
Title
MAIN EMBANKMENT
LANDSCAPE HARDWORKS
AND SOFTWARES
SHEET 10 OF 13

Size
A1

Drawing No.
HTR-GHD-ZZ-ZZ-DR-T-0031

Rev
P02