


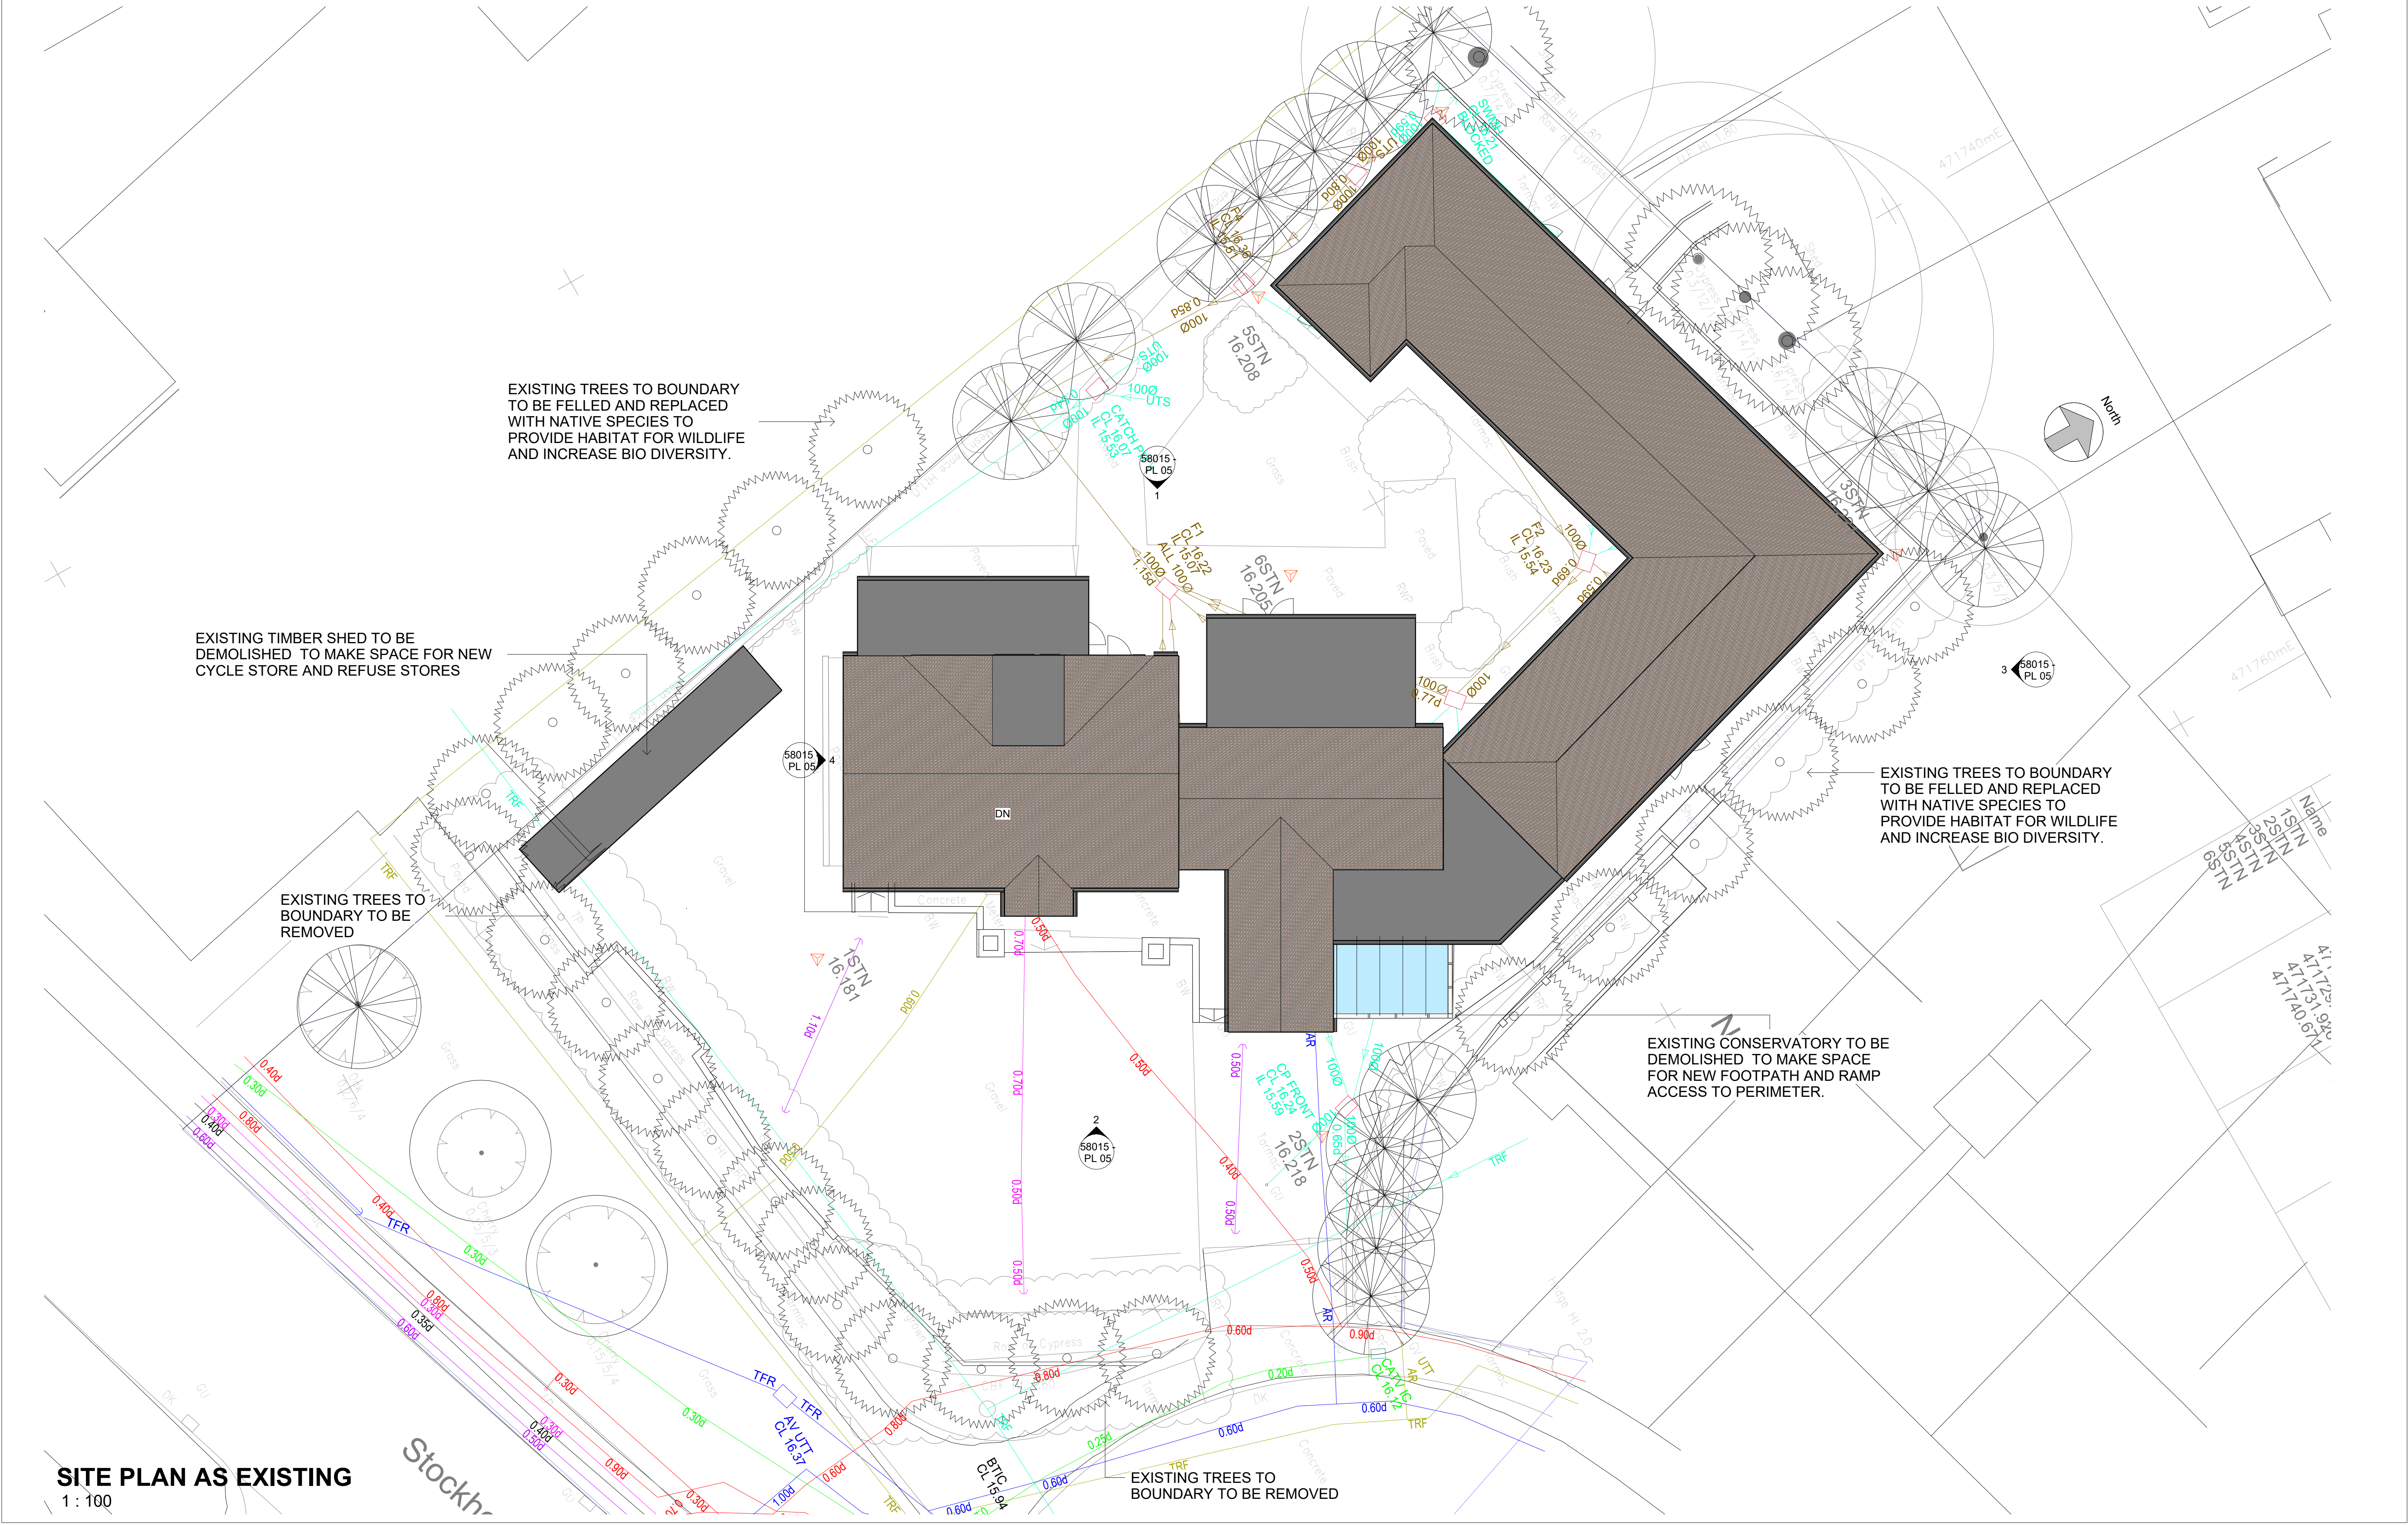

SITE PLAN AS EXISTING
1 : 100

© MAC DESIGN CONSULTANCY SERVICE LTD.				
• No part of this drawing may be reproduced without written consent.				
• Where dimensions are not given, drawings must not be scaled and the matter referred to MAC.				
• In the event of any dimensional conflict between MAC drawings, the matter must be referred to MAC for clarification.				
• All contractors must visit site and be responsible for taking and checking all dimensions relating to this work. Any discrepancies in dimensions or details on or between these drawings/specifications should be drawn to the attention of the MAC and/or the engineer in writing for clarification.				
• Do not scale from this drawing and work from figured dimensions only.				
© Copyright Reserved. MAC Design Consultancy Services Ltd				

Rev	Notes	Date	Chk	By

MAC

Design Consultancy
Services Limited

**7 Harp Lane, 7th Floor
London, EC3R 6DP**

T: 01908 231297

E: contact@macconsultingtd.com

W: www.macconsultingtd.com

RIBA

Architecture

Scale @ A1:

Scale @ A3:

CAD File No:

Date: 09/23/24
SS
NM
Checked by:
Scale @ A1:
Scale @ A3:
CAD File No:

C:\Users\SarahSullivan\OneDrive - MA Cost Consulting Ltd\Desktop\S8015 Havant Borough Council S4 Stockheath Road\S8015 MAC REVIT MODEL AS EXISTING.rvt

HAVANT BOROUGH COUNCIL
CONVERSION OF RETIREMENT HOME
54 STOCKHEATH ROAD
SITE PLAN AS EXISTING
Stage 3 : PLANNING
58015 - PL 01

Revision