

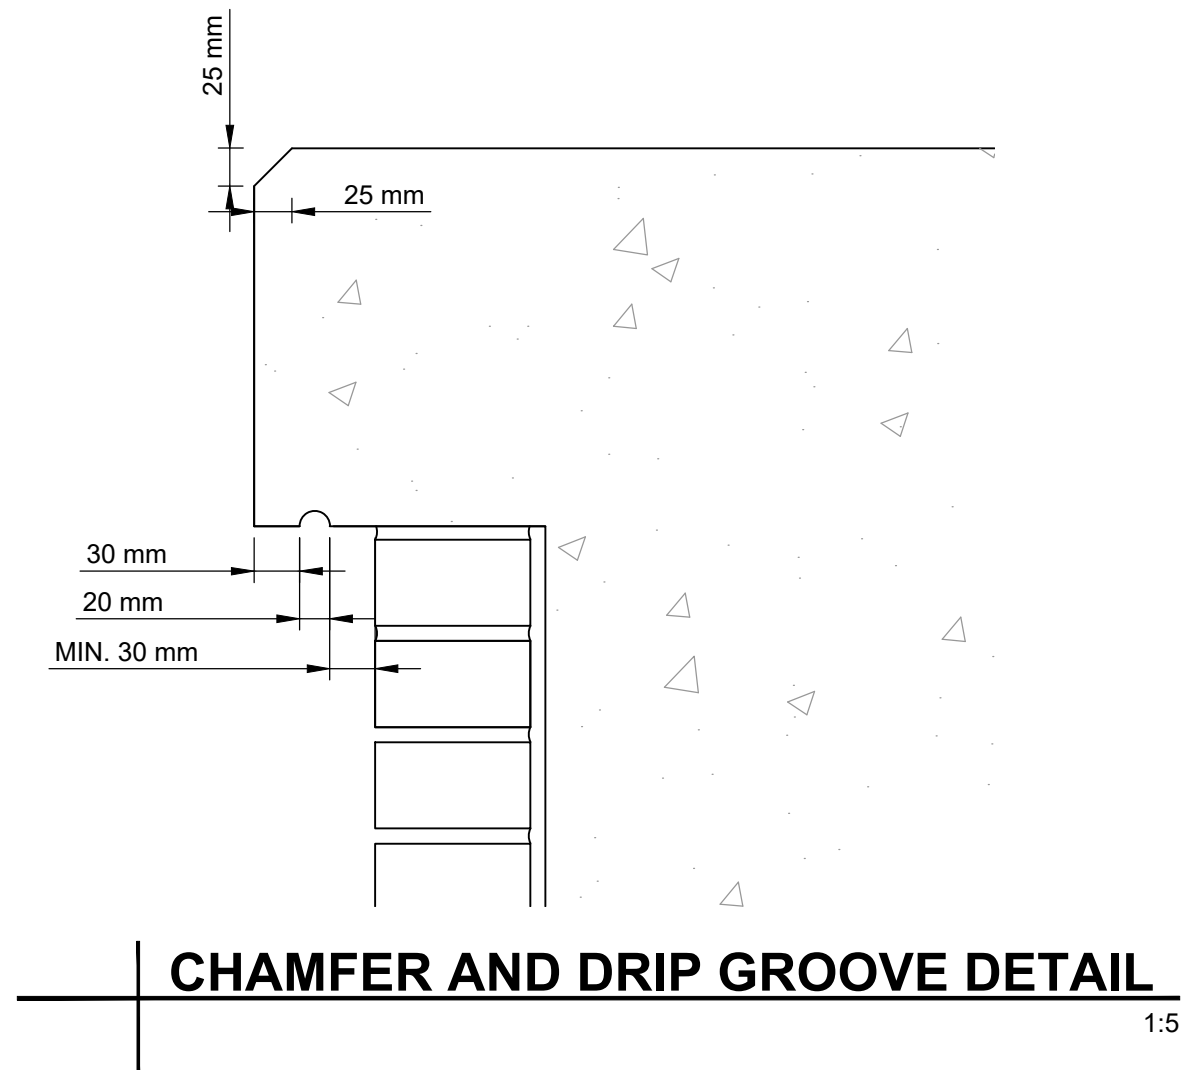


ISO A1 594mm x 841mm
Project Management Initials: HR
Designer: HR
Checked: CP
Approved: JScott
Drawn: HR
Revision: C02
Last saved by: COEZ/2025-02-03
Filename: C:\pwworking\aecom_us09_uk_2020\0454975\LANG-ACM-ZZ-F4-DR-ZZ-051405

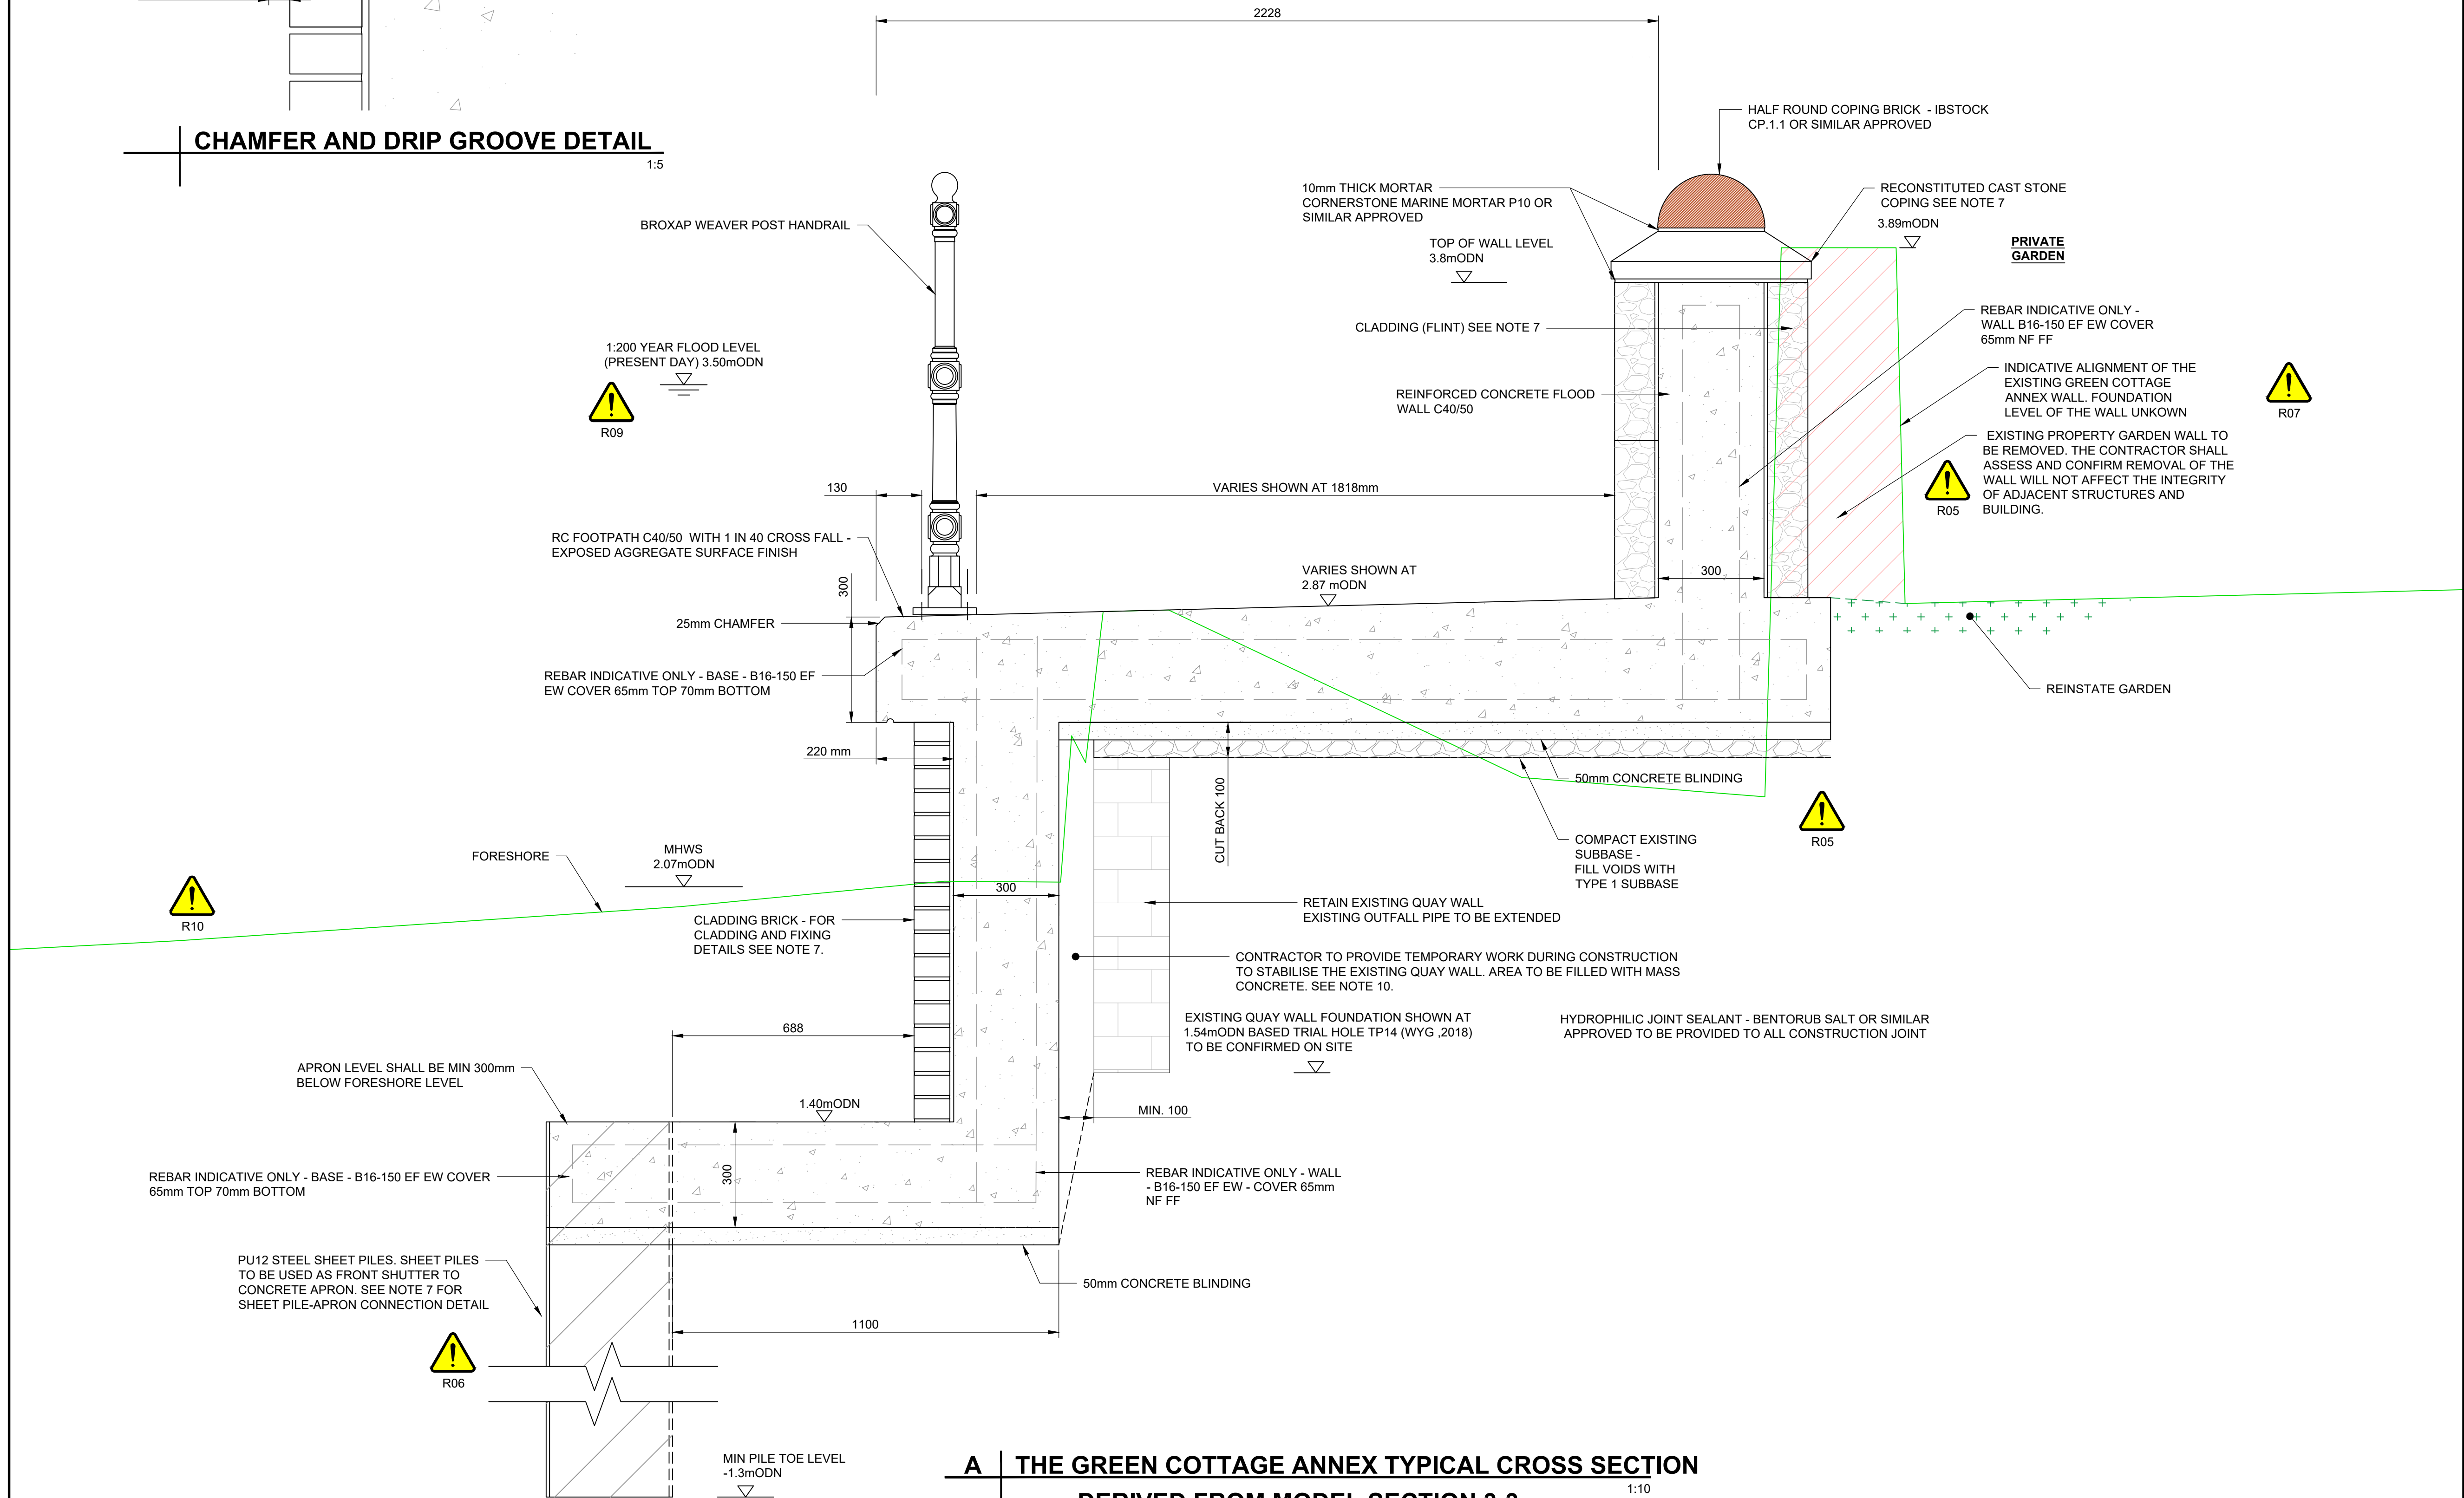

SAFETY HEALTH AND ENVIRONMENT INFORMATION
PLEASE REFER TO LANG-ACM-ZZ-F4-DR-ZZ-011401 FOR SHE INFORMATION.

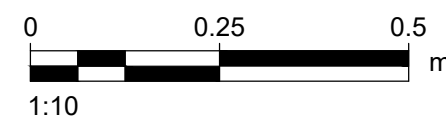

AECOM

PROJECT

Langstone Flood and Coastal Erosion Risk Management Scheme

CLIENT

HAVANT BOROUGH COUNCIL

CONSULTANT

Midpoint, Alençon Link,
Basingstoke, Hampshire,
RG21 7PP
T:
www.aecom.com

NOTES

GENERAL NOTES

- THIS DOCUMENT IS TO BE READ IN CONJUNCTION WITH ALL OTHER RELEVANT DOCUMENTATION.
- DO NOT SCALE FROM THIS DRAWING. USE ONLY PRINTED DIMENSIONS.
- ALL DIMENSIONS IN MILLIMETRES. ALL CHAINAGES, LEVELS AND COORDINATES ARE IN METRES, UNLESS DEFINED OTHERWISE.
- DEFENCE LENGTH/EXTENT SHOWN ARE APPROXIMATE. THE EXACT EXTENT OF THE TYPICAL CROSS SECTION IS TO BE CONFIRMED ON SITE WITH THE SUPERVISOR.
- EXISTING PATH LEVELS VARIES ALONGS DEFENCE LENGTH, AND BEACH LEVEL VARY SPATIALLY AND WITH TIME.
- THIS DRAWING IS TO BE READ IN CONJUNCTION WITH DRM (LANG-ACM-ZZ-ZZ-RK-ZZ-000108) FOR ANY IDENTIFIED POTENTIAL RISKS.
- ALSO REFER TO DRAWINGS:
GENERAL ARRANGEMENT - ##011401
MODEL CROSS SECTIONS - ##031402
SERVICES DIVERSION - ##051411
JOINTS AND WATERPROOFING DETAILS - ##051062
HANDRAIL FIXING - ##051065
CLADDING DETAILS - ##051061
COPING DETAILS - ##051060
SHEET PILE CONNECTION DETAIL - ##051065
REBAR DETAILS - ##081940-081947

DRAWING SPECIFIC NOTES

- IDENTIFY ALL EXISTING DRAINAGE ACROSS FLOOD DEFENCE ALIGNMENT AND PROVIDE FLAP VALVES TO ENSURE DRAINAGE IS MAINTAINED. REFER TO DRAWING 101047 FOR DETAILS.
- SURFACE FINISH TO NSCS 4TH EDITION
UNFORMED CONCRETE (BURIED) - BASIC FINISH
UNFORMED CONCRETE (EXPOSED) - EXPOSED AGGREGATE FINISH
FORMED CONCRETE (CLADDED) - ORDINARY FINISH
FORMED CONCRETE (EXPOSED) - EXPOSED AGGREGATE FINISH
- THE CONTRACTOR SHALL FOLLOW PRE-AGREED REMEDIATION MEASURE IN CASE OF OVERBREAK TO ENSURE STABILITY OF EXISTING STRUCTURE. REFER TO CONSTRUCTION SCOPE.

ISSUE/REVISION

P01	21/11/23	100% Detailed Design
C01	21/11/23	Construction Issue
P02	21/01/25	Design Update
C02	21/01/25	Green Cottage Update
I/R	DATE	DESCRIPTION

ISSUE PURPOSE / SUITABILITY

Detail Design Authorised/Accepted

KEY PLAN

PROJECT NUMBER

60656877

SHEET TITLE

FRONTAGE 4
TYPICAL DETAILS
SHEET 3
GREEN COTTAGE ANNEX

SHEET NUMBER

LANG-ACM-ZZ-F4-DR-ZZ-051405

This drawing has been prepared for the use of AECOM's client. It may not be used, modified, reproduced or relied upon by third parties, except as agreed by AECOM or as required by law. AECOM accepts no responsibility, and denies any liability, whatsoever, to any party that uses or relies on this drawing without AECOM's express written consent. Do not scale this document. All measurements must be obtained from the stated dimensions.