

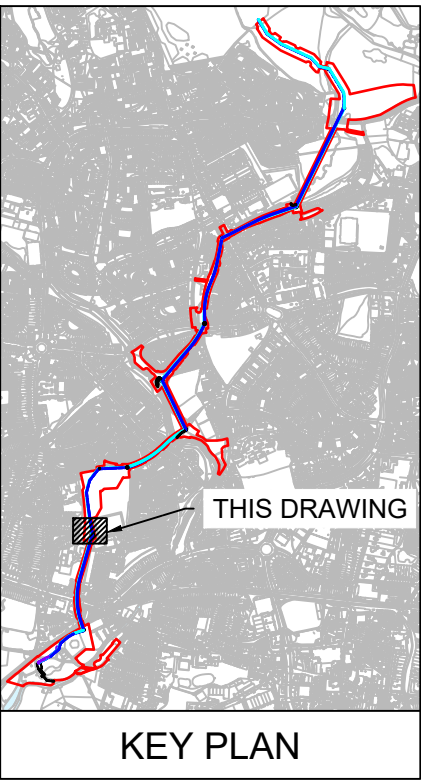
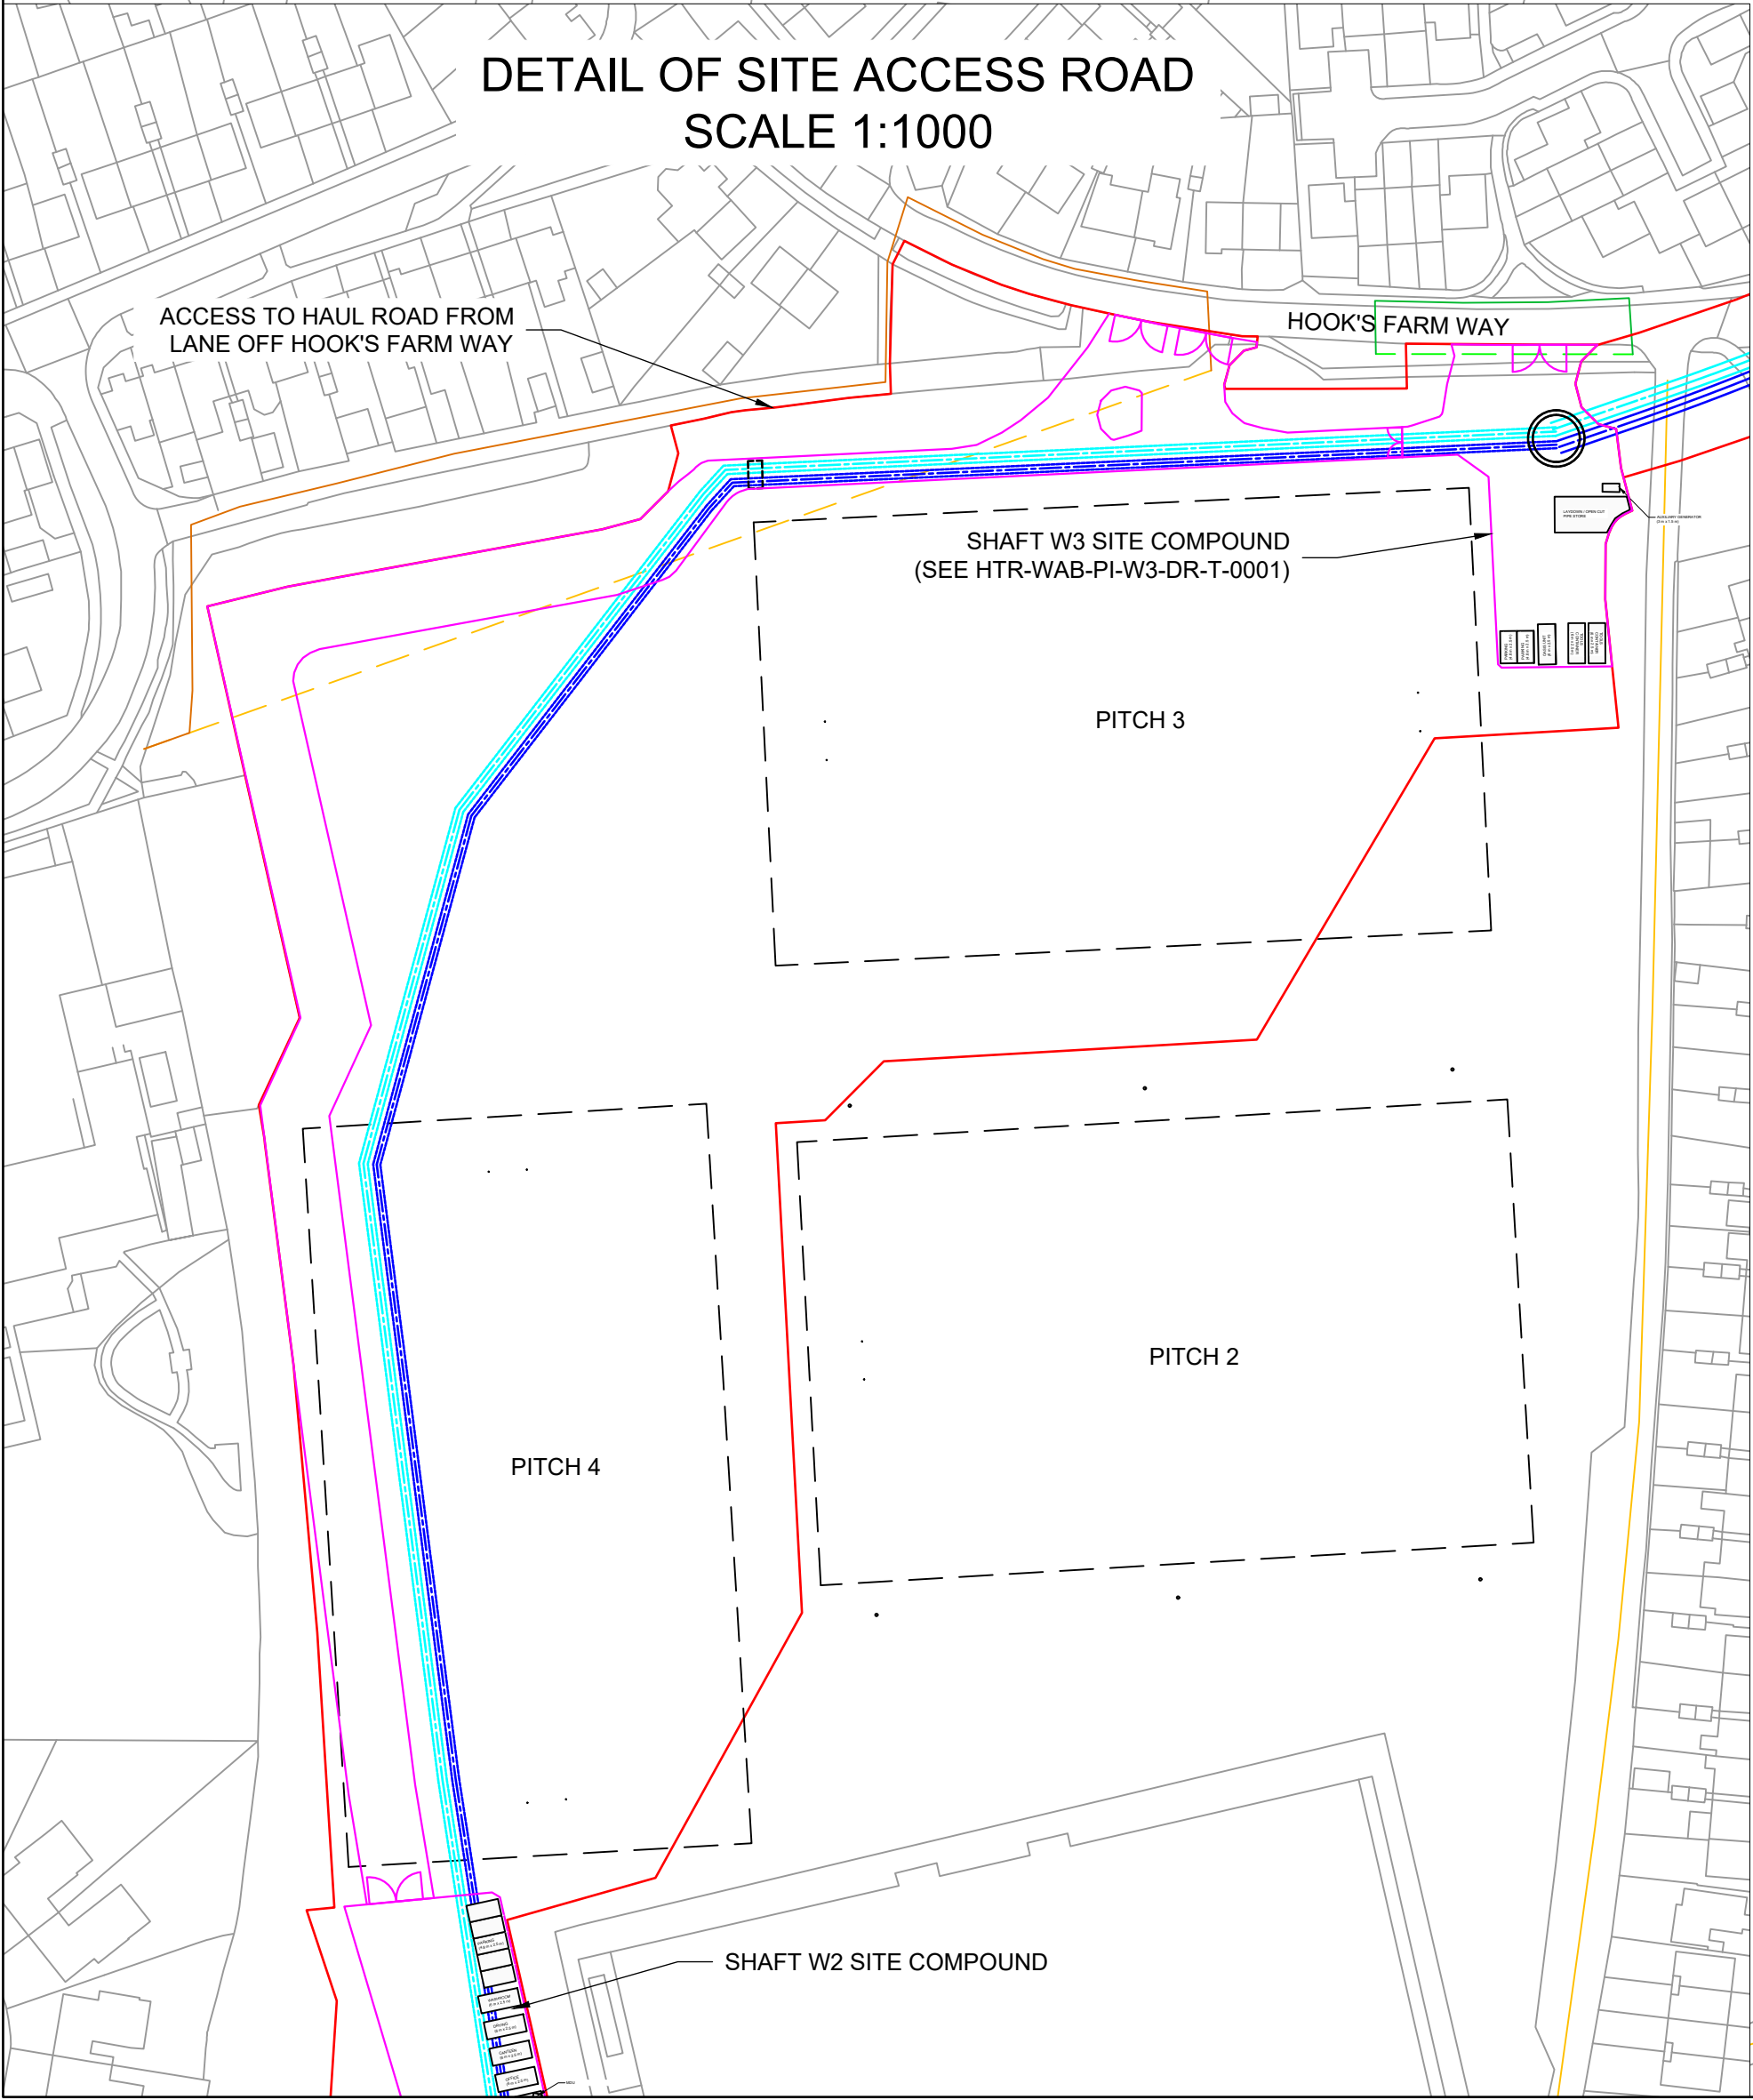


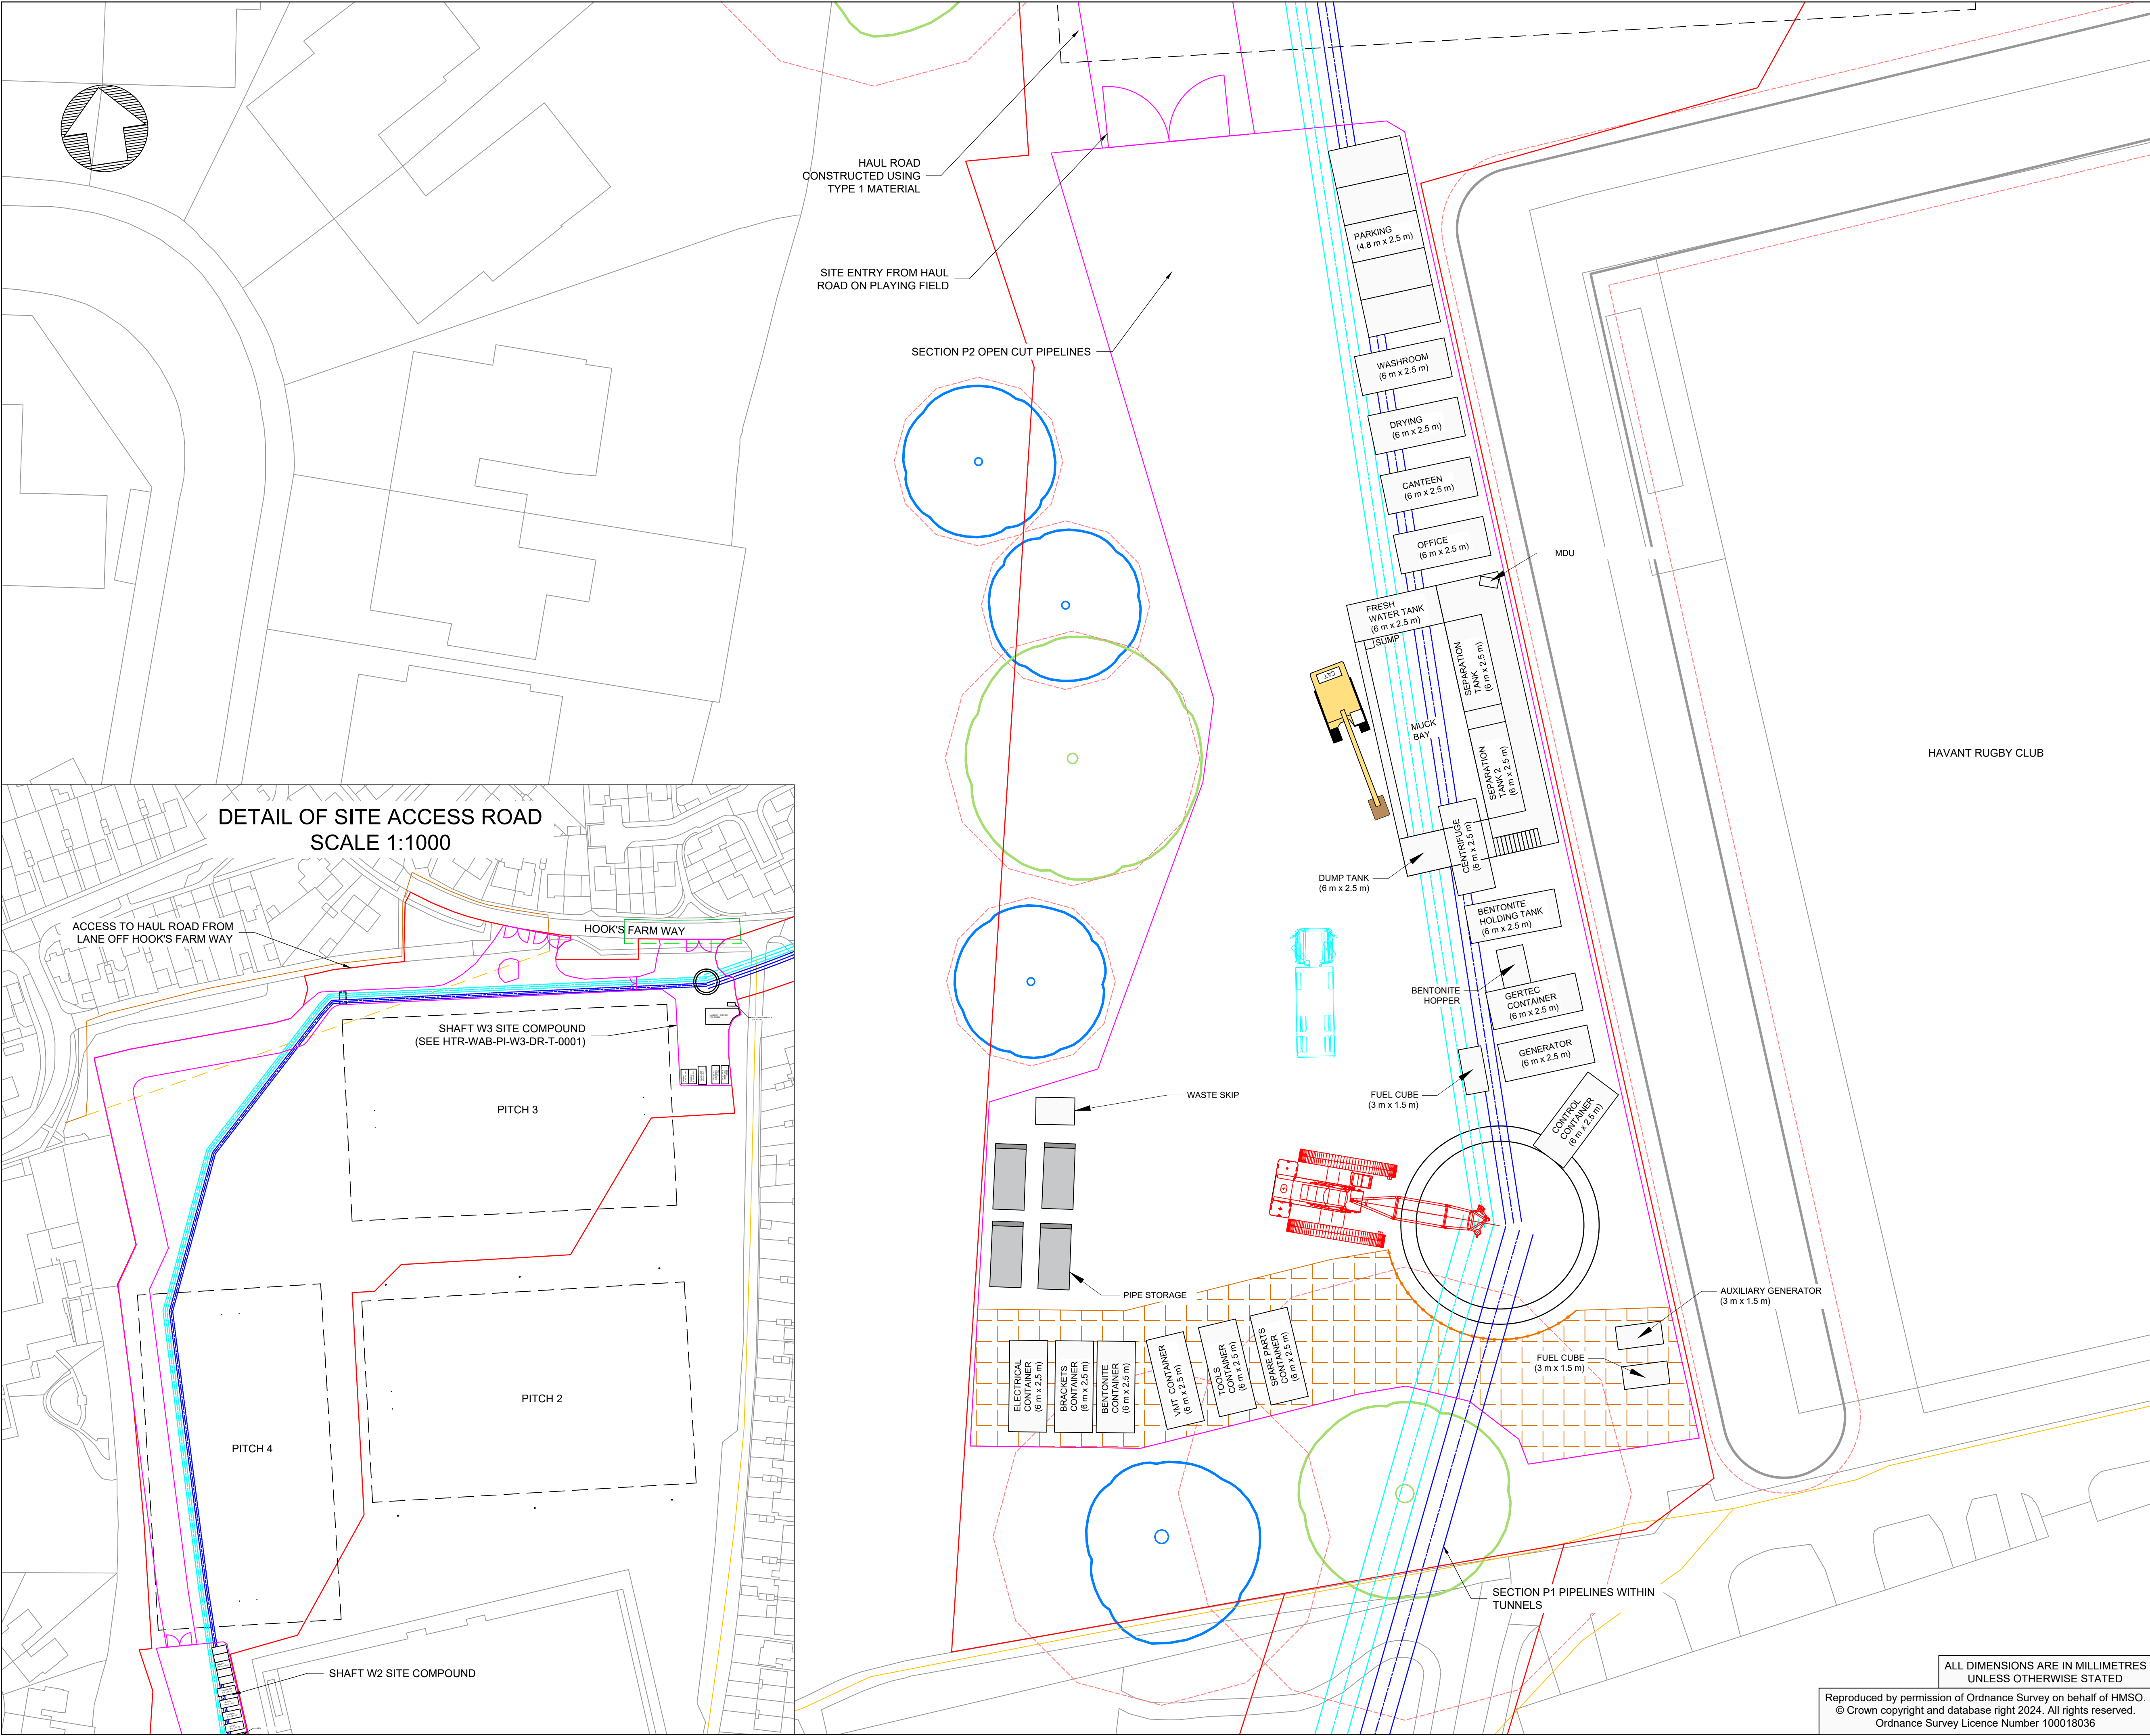

- Notes:
- THE TEMPORARY SITE COMPOUND SHOWN IS FOR CONSTRUCTION OF SHAFT W2 AND SECTION P1 PIPELINES.
 - FOR TEMPORARY SITE AREAS FOR CONSTRUCTION SECTION P2 OPEN CUT PIPELINES SEE HTR-WAB-PI-P2-DR-T-0002.
- Notes:

- FILL PIPELINE
- RETURN PIPELINE
- CONSTRUCTION SITE HOARDING
- REDLINE BOUNDARY
- RUGBY PITCH BOUNDARY
- PUBLIC RIGHT OF WAY
- PUBLIC RIGHT OF WAY CLOSURE
- PROPOSED PUBLIC RIGHT OF WAY DIVERSION
- FOOTPATH CLOSURE
- PROPOSED FOOTPATH DIVERSION
- ROOT PROTECTION MATTING
- CATEGORY A TREE
- CATEGORY B TREE
- CATEGORY U TREE
- CATEGORY C TREE
- ROOT PROTECTION AREA (RPA)

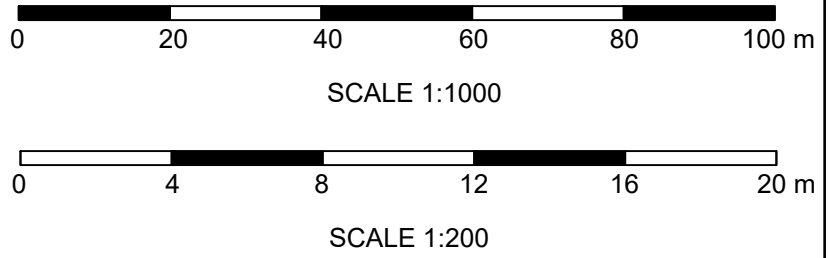

P06 A4	JT	BP	BC	MODIFICATION OF P2 PIPELINE ROUTE	13/09/24
P05 A4	JT	BP	BC	PLANNING VERSION	03/05/24
P04 S4	JT	BP	BC	BOUNDARY CHANGES	07/02/24
Rev	Dm By	Ckd By	App By	Description	Date



Drawing Suitability: APPROVED FOR DETAILED DESIGN		Status: A4	
Contractors Drawing Number: HTR-WAB-PI-W2-DR-T-0001			
Telephone: Havant (023) 9249 9888 Fax: Havant (023) 9245 3632 Website: www.portsmouthwater.co.uk Registered Office: PO Box 8 West Street Havant Hampshire PO9 1LG REGISTERED IN ENGLAND No. 2536455			
Date: 13/09/2024	Scale: 1:200	Sheet: 01 of 01	Sheet Size: A1
Project Title: HAVANT THICKET RESERVOIR			
Drawing Title: BEDHAMPTON TO HTR PIPELINE SHAFT W2 SITE COMPOUND LAYOUT			
Portsmouth Water Drawing Number:			Rev: P06

ALL DIMENSIONS ARE IN MILLIMETRES
UNLESS OTHERWISE STATED

Reproduced by permission of Ordnance Survey on behalf of HMSO.
© Crown copyright and database right 2024. All rights reserved.
Ordnance Survey Licence Number 100018036