


Scoreboard Enclosure Illustrations (not to scale)

FRONT & SIDE ELEVATIONS (with scoreboard in place & shutter open)

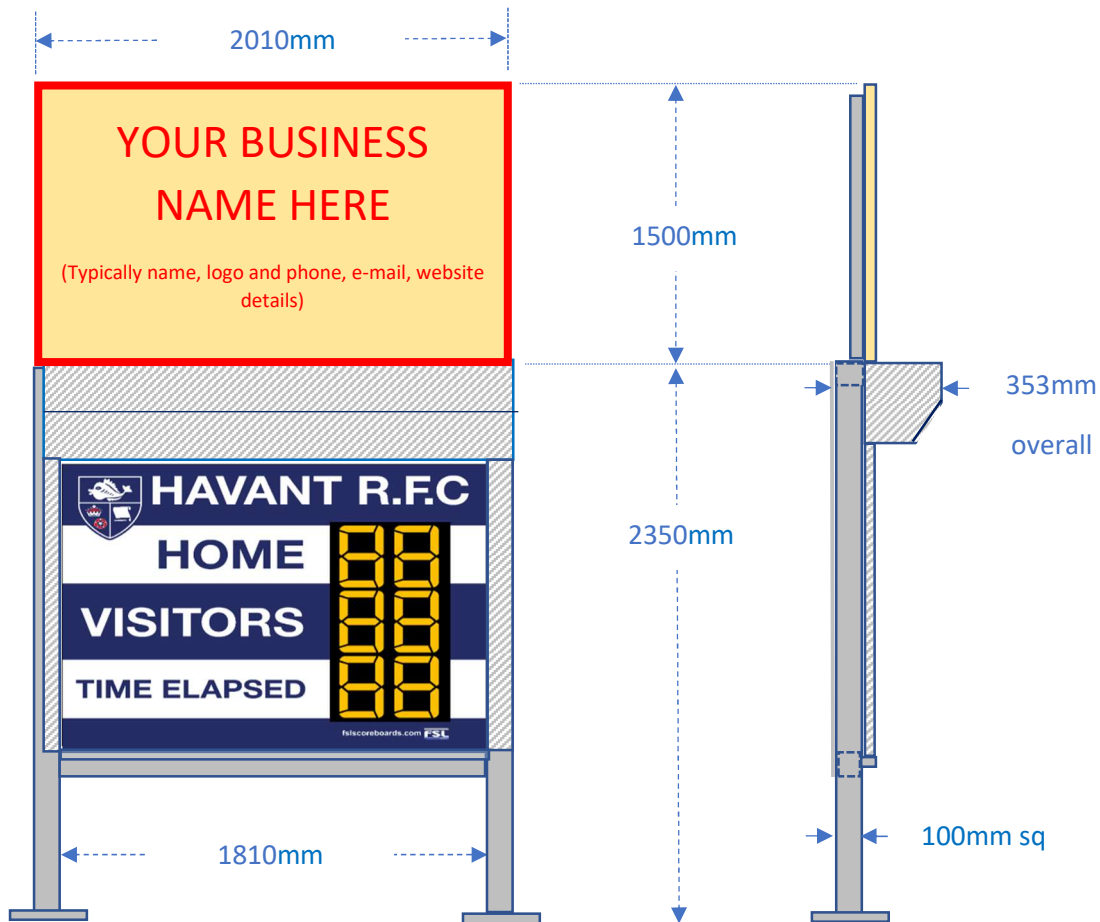

- Steel frame welded & galvanised
- Shutter mechanism (open position)
- Sponsors board (12mm marine ply, with media attached to face)


Shutter Closed



Scoreboard Enclosure Illustrations (not to scale)

SIDE ELEVATION & SUPPORT BEAMS



(For clarity this doesn't reflect angled mounting on container – see below)

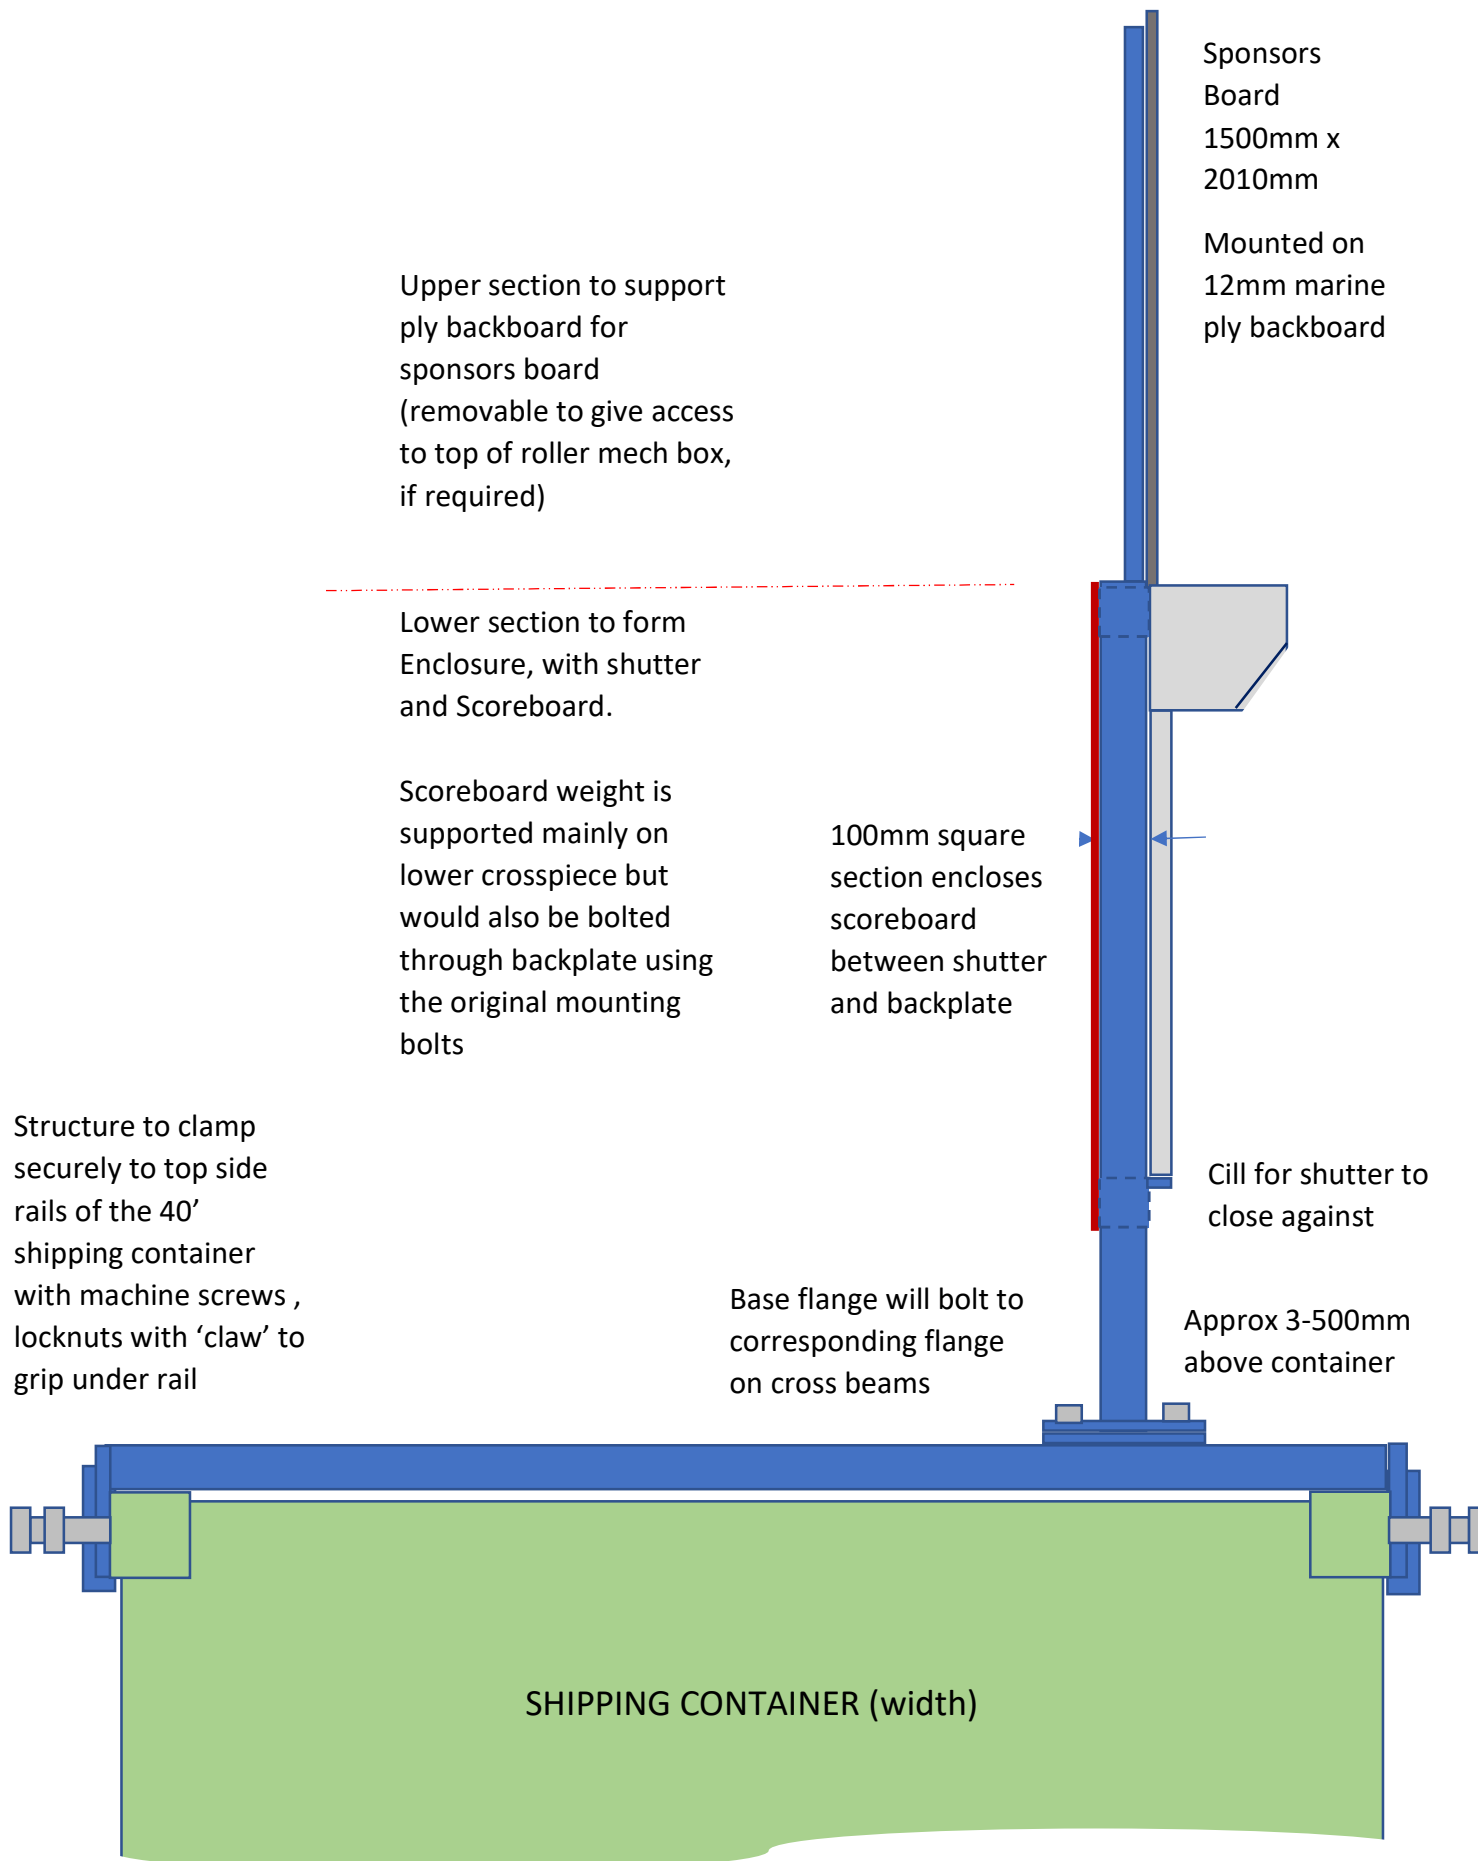

Scoreboard Enclosure Illustrations (not to scale)

PLAN VIEW

Established
Leylandii hedge
will provide
significant
shelter from
prevailing SW
winds

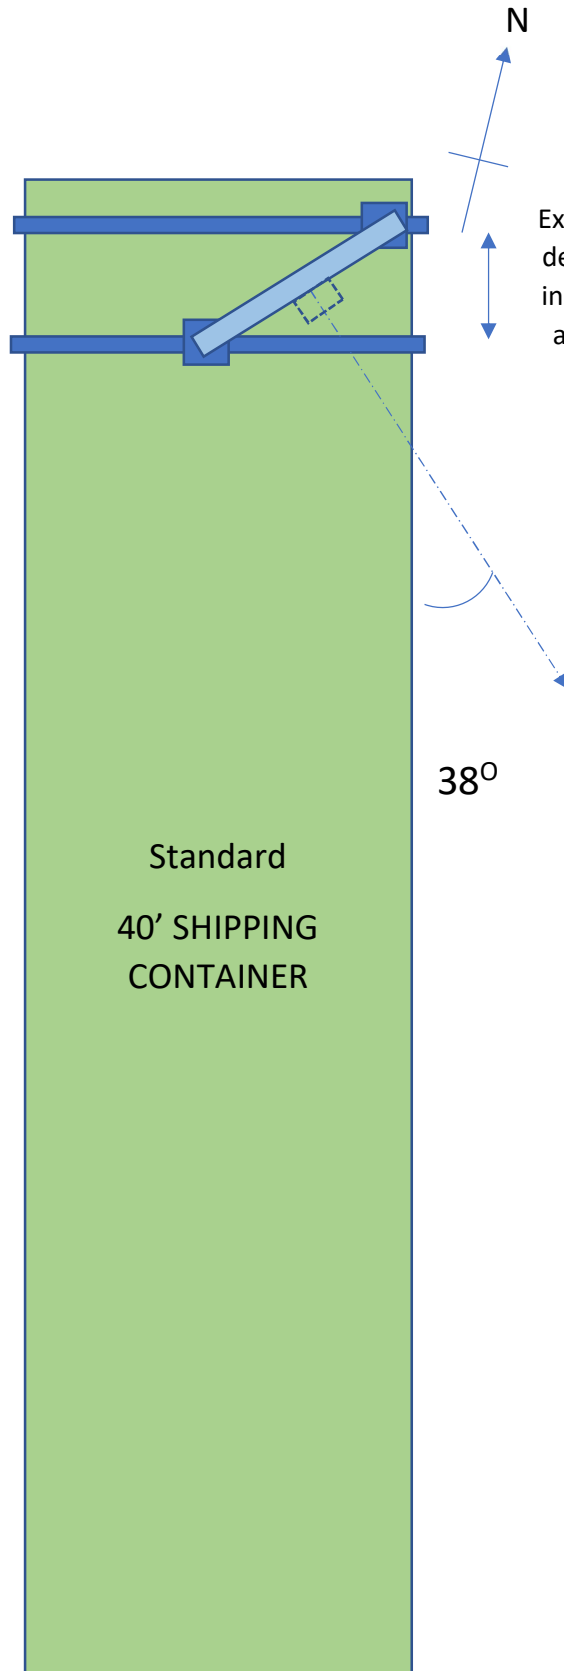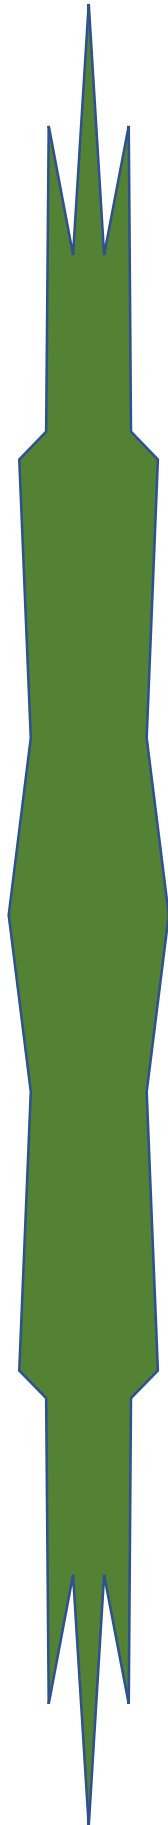

Exact positioning to be
determined at time of
installation but will be
as close to Northern
end as possible

38°

Board needs to
be facing
towards the
pitch halfway
line on the
South side of
the pitch

Scoreboard Enclosure Illustrations (not to scale)



Optimised angle for viewing from point A

Scoreboard Enclosure Illustrations (not to scale)

SIMULATED VIEW - FROM POINT B (approx.)

