

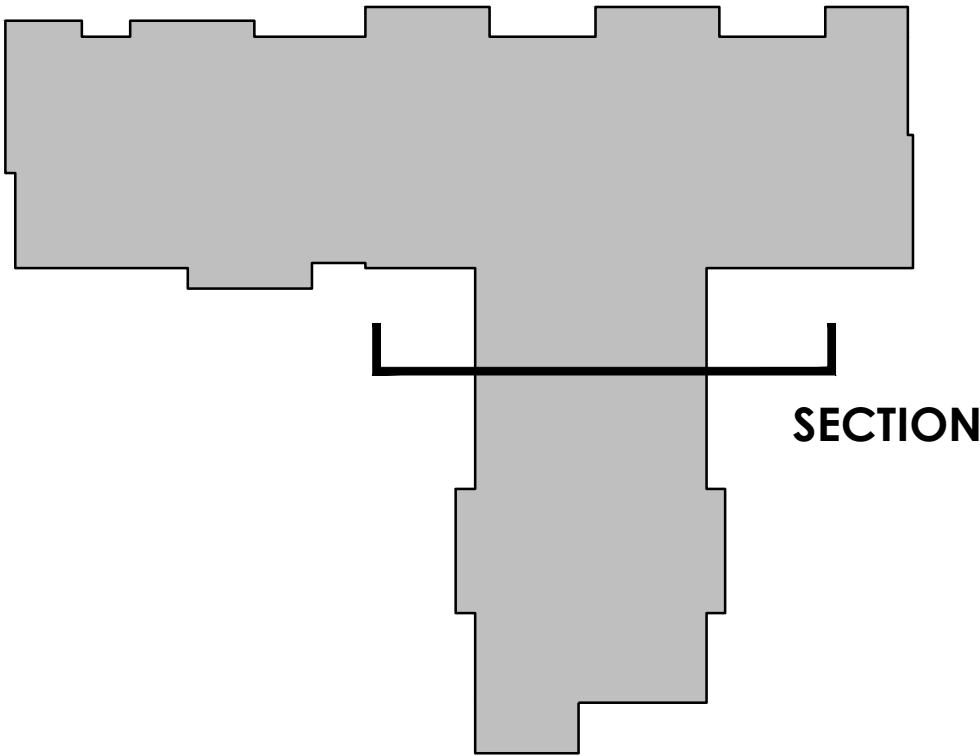


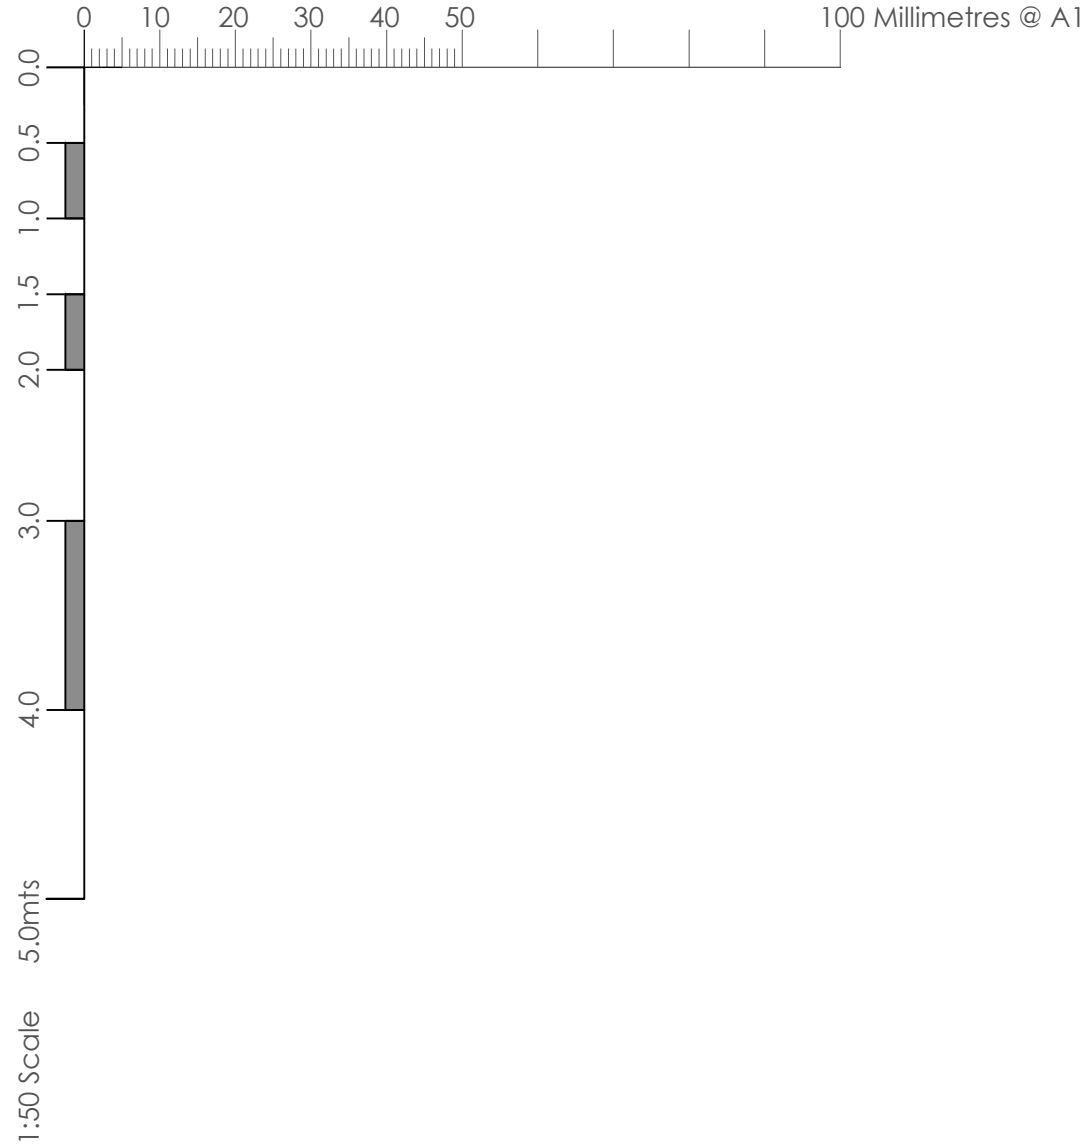

SECTION

SECTION KEY

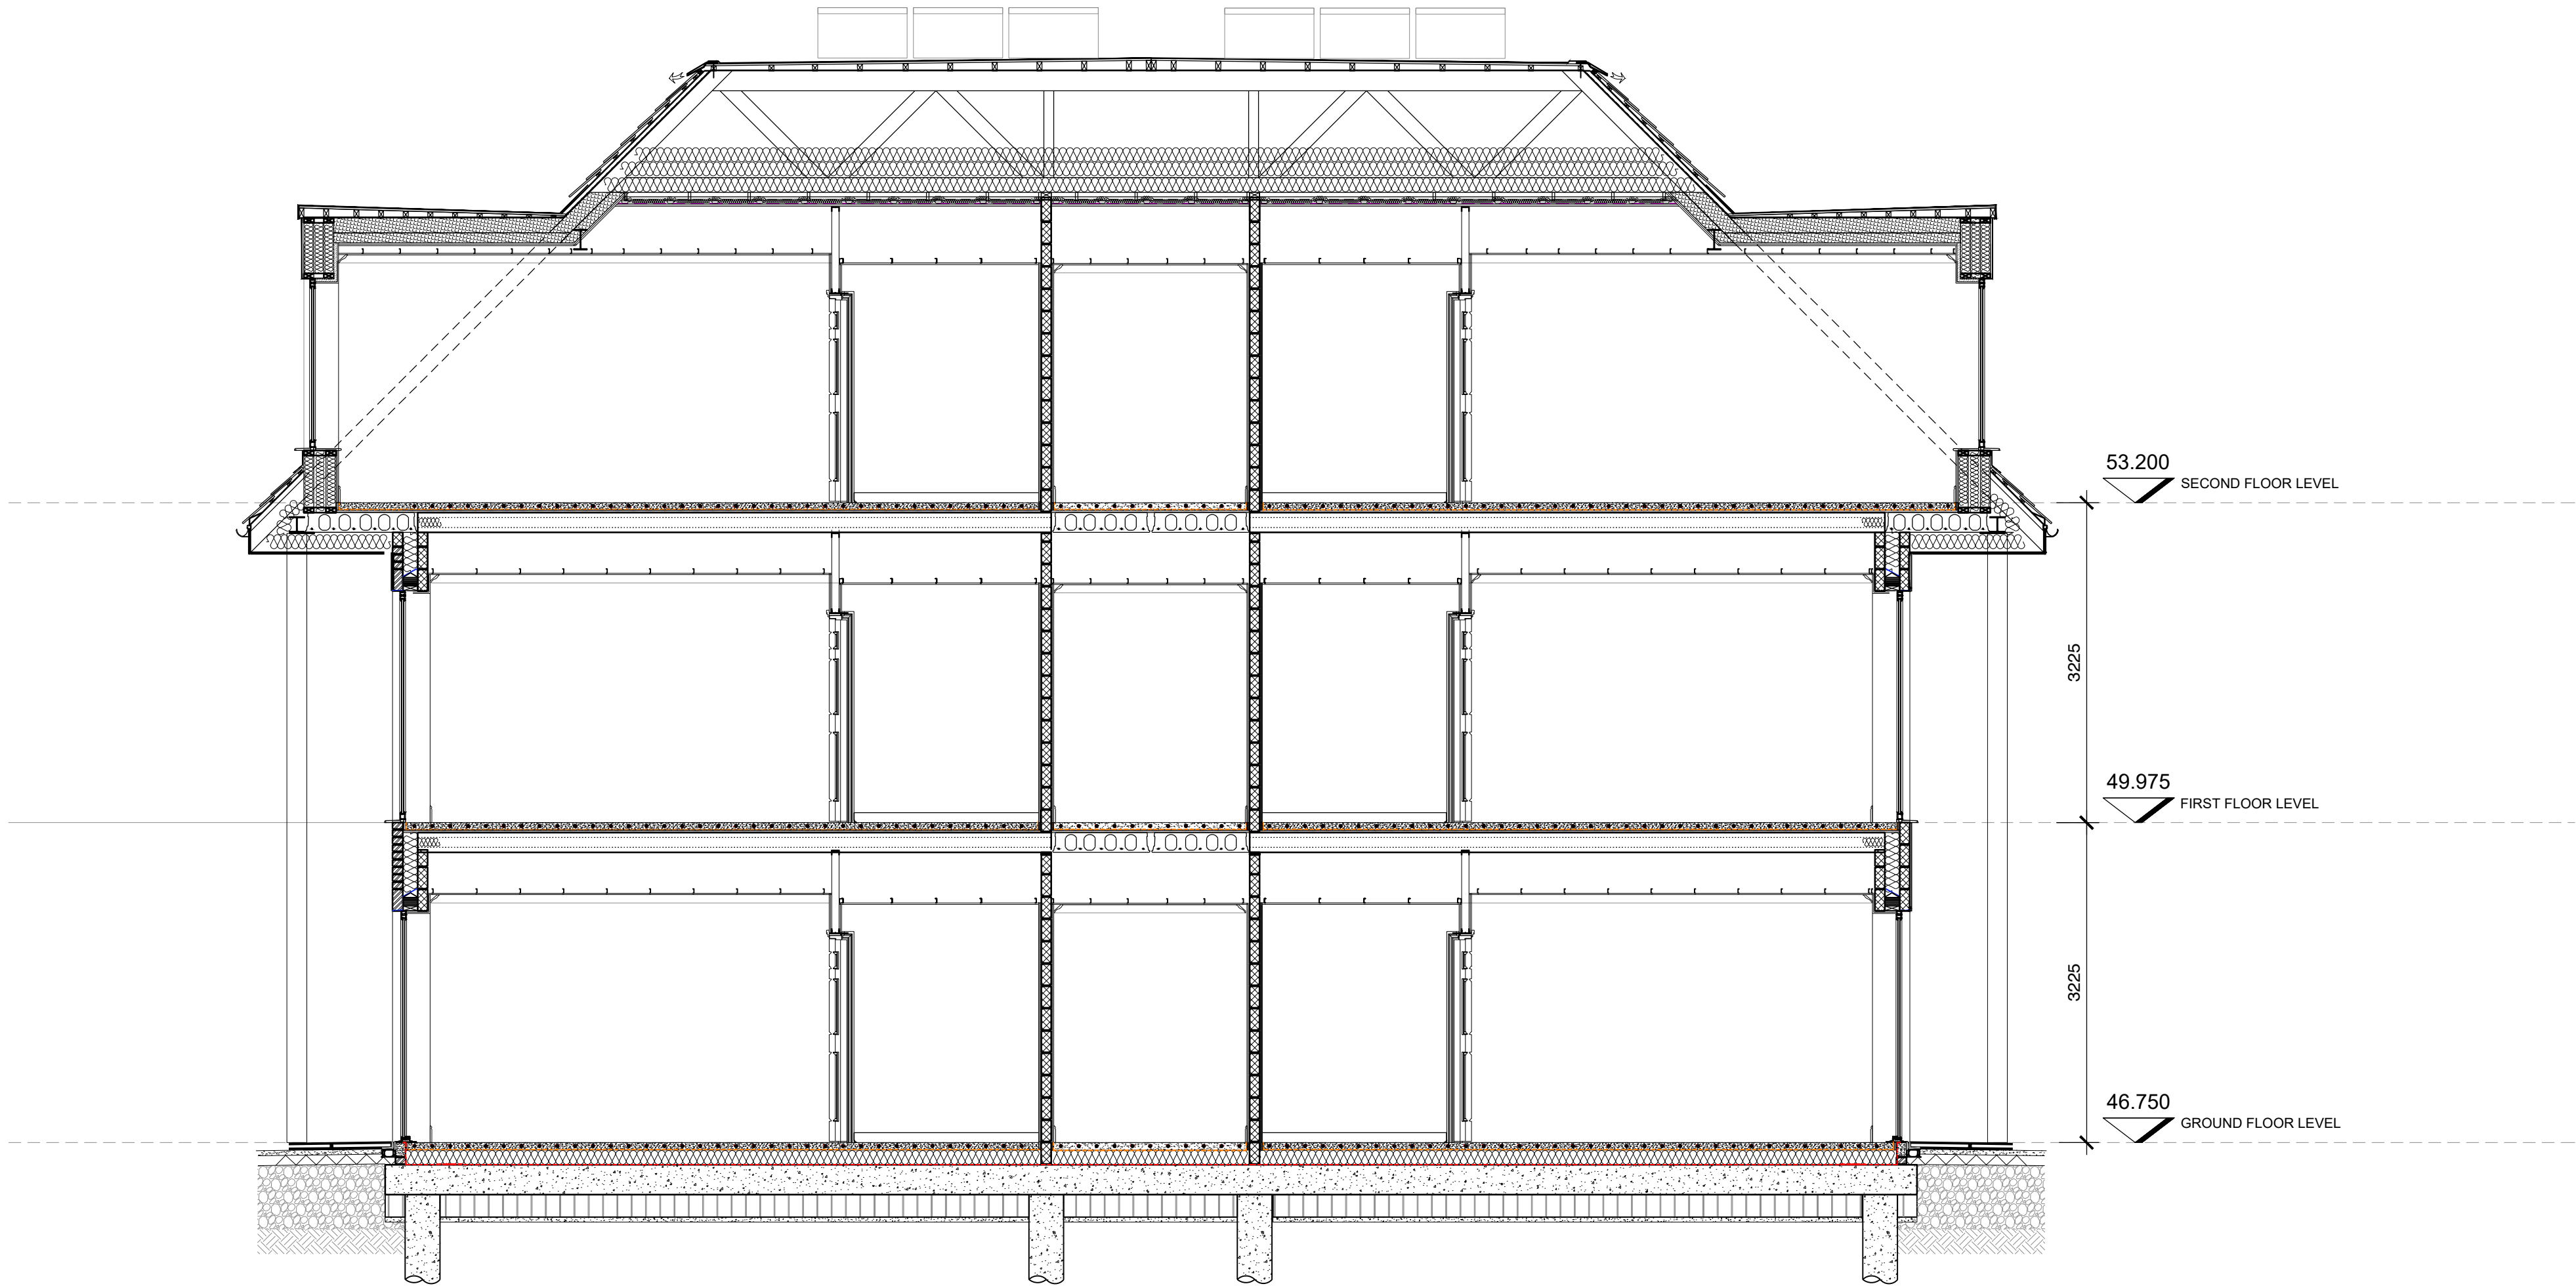

Notes

Do not scale, use figured dimensions only.

All dimensions to be verified on site prior to the commencement of any work or the production of any shop drawing. All discrepancies to be reported to the Architect.

This drawing is to be read in conjunction with all related Architect's and Engineer's drawings and any other relevant information.

This drawing is copyright © of TDC Architects Ltd.

Revision numbering: D= RIBA Stage 0-2, P= RIBA Stage 3, T= RIBA Stage 4, C= RIBA Stage 5, R= RIBA Stage 6

REV	DATE	REVISION	INITIALS	CHECK

DRAWING STATUS

FOR DISCUSSION (RIBA STAGE 0-2)

FOR PLANNING (RIBA STAGE 3)

FOR TENDER (RIBA STAGE 4)

FOR CONSTRUCTION (RIBA STAGE 5)

AS-BUILT (RIBA STAGE 6)

AS-RECORDED (RIBA STAGE 6)

☒
☐
☐
☐
☐
☐

TDC ARCH DESIGN

The Design Collective Architects

2nd Fl. | 13 Museum St.

York | YO1 7DT

info@tdc-arch.design

www.tdc-arch.design

Client



BARCHESTER

Celebrating life

Project
Proposed Care Home at
Hart Plain Avenue, Waterlooville

Drawing Title
Typical Section

Scale 1:50 @ A1	Date Dec 2024
Drawn by GrM	Checked by SEL

Job No. B242117	Drawing No. AL(1)150	Rev. P1
--------------------	-------------------------	------------