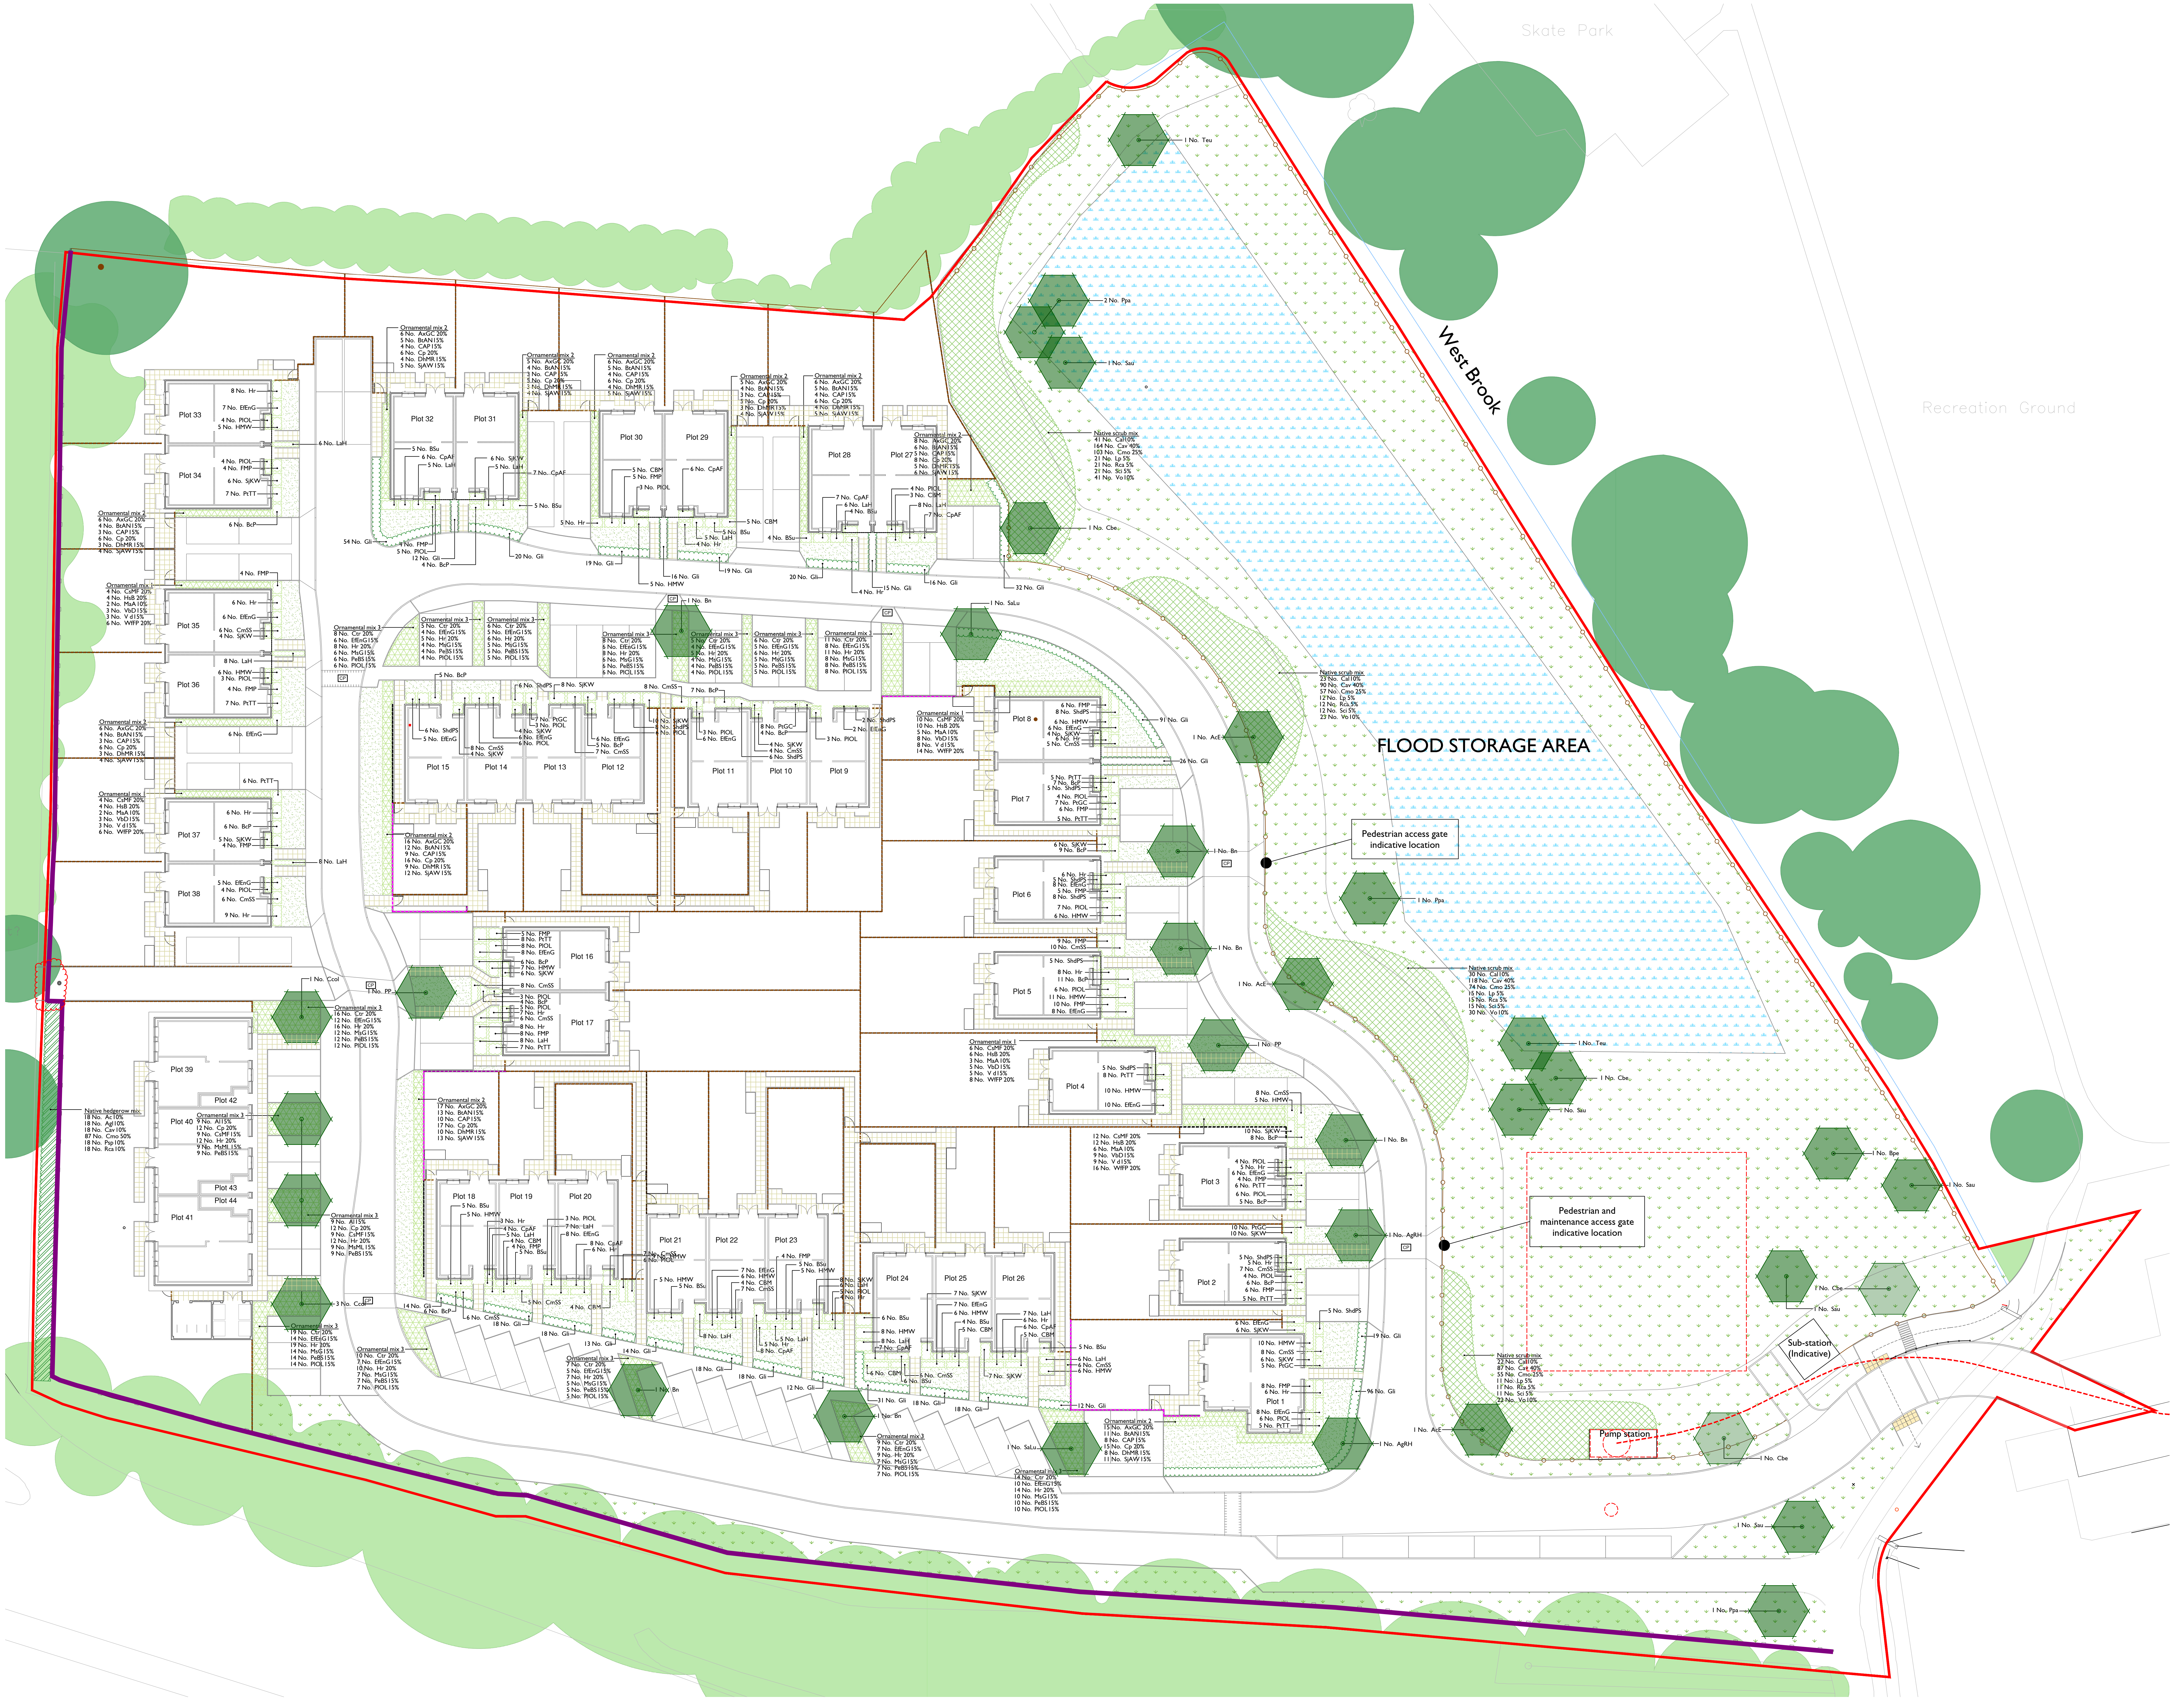

LEGEND

🟥	Site boundary
●	Existing tree to be retained and protected. Refer to arboricultural information for further detail
🟩	Existing vegetation and/or hedgerow to be retained and protected. Refer to arboricultural information for further detail

Proposed soft landscaping

⬡	Tree planting, refer to detail refer to detail GLS_090_151_1700
	Ornamental hedge - Double staggered 1.2m high in front gardens and 1.8m high elsewhere
▨	Double staggered mixed native hedgerow To be planted in groups of 7-9no. of each species
	Ornamental shrub planting
	Native scrub planting mix To be planted in groups of 7-9no. of each species
	Good quality hardwearing lawn
	Species rich neutral grassland EM5 Meadow Mix for Loam soils from Emorsgate or similar seeded at 4g/m2
	Wetland meadow EM8 Meadow Mixture for Wetlands from Emorsgate or similar seeded at 4g/m2

NOTES:

To be read in conjunction with:
- Landscape general arrangement plan GLS_090_151_1300
- Detailed hard landscape plans GLS_090_151_1600
- Landscape specification GLS_090_151_1801
- Landscape management plan GLS_090_151_1802

Plant schedule

Trees

Number	Abbreviation	Species	Height	Girth	Specification
3	AcE	Acer campestre 'Elsrijk'	400-450cm	16-18cm	Extra Heavy Standard :Clear Stem min. 200 :RB
2	AgRH	Amelanchier x grandiflora 'Robin Hill'	400-450cm	16-18cm	Extra Heavy Standard :Clear Stem min. 200 :RB
6	Bn	Betula nigra	400-450cm	16-18cm	Extra Heavy Standard :Clear Stem min. 200 :RB
1	Bpe	Betula pendula	350-400cm	12-14cm	Heavy Standard :Clear Stem min. 200 :RB
4	Cbe	Carpinus betulus	350-400cm	12-14cm	Heavy Standard :Clear Stem min. 200 :RB
4	Ccol	Corylus colurna	400-450cm	16-18cm	Extra Heavy Standard :Clear Stem min. 200 :RB
2	PP	Prunus 'Pandora'	400-450cm	16-18cm	Extra Heavy Standard :Clear Stem min. 200 :RB
4	Ppa	Prunus padus	350-400cm	12-14cm	Heavy Standard :Clear Stem min. 200 :RB
2	SaLu	Sorbus aria 'Lutescens'	400-450cm	16-18cm	Extra Heavy Standard :Clear Stem min. 200 :RB
5	Sau	Sorbus aucuparia	350-400cm	12-14cm	Heavy Standard :Clear Stem min. 200 :RB
2	Teu	Tilia x europaea	350-400cm	12-14cm	Heavy Standard :Clear Stem min. 200 :RB
Total :35					

Mixed native hedgerow planting

Number of Plants	Abbreviation	Species	Specification	Height	Density
18	Ac	Acer campestre	Transplant :Bushy :BR	60-80cm	0.4Ctr Double Staggered at 0.4m offset
18	Agl	Alnus glutinosa	Transplant :Bushy :BR	60-80cm	0.4Ctr Double Staggered at 0.4m offset
18	Cav	Corylus avellana	Bushy :BR	60-80cm	0.4Ctr Double Staggered at 0.4m offset
87	Cmo	Crataegus monogyna	Transplant :Bushy :BR	60-80cm	0.4Ctr Double Staggered at 0.4m offset
18	Psp	Prunus spinosa	Bushy :BR	60-80cm	0.4Ctr Double Staggered at 0.4m offset
18	Rca	Rosa canina	Bushy :BR	40-60cm	0.4Ctr Double Staggered at 0.4m offset
Total :177					

Single species hedge planting

Number of Plants	Abbreviation	Species	Specification	Height	Pot Size	Density
659	Gli	Griselinia littoralis	Bushy :C	60-80cm	3L	0.5Ctr Double Staggered at 0.3m offset
Total :659						

Shrubs

Number	Abbreviation	Species	Specification	Height	Pot Size	Density
64	BSu	Brachyglottis 'Sunshine'	Bushy :C	40-60cm	3L	3/m²
41	CBM	Ceanothus 'Blue Mound'	Bushy :C	40-60cm	3L	3/m²
66	CpAF	Cistus purpureus 'Alan Fradd'	Bushy :C	30-40cm	3L	4/m²
131	EfEnG	Euonymus fortunei 'Emerald 'n' Gold'	Bushy :C	20-30cm	3L	4/m²
100	FMP	Fuchsia 'Mrs Popple'	Bushy :C	40-60cm	3L	3/m²
121	HMW	Hebe 'Mrs Winder'	Bushy :C	30-40cm	3L	4/m²
117	Hr	Hebe rakaiensis	Bushy :C	30-40cm	3L	4/m²
111	LaH	Lavandula angustifolia 'Hidcote'	Bushy :C	30-40cm	3L	4/m²
37	PtGC	Pachysandra terminalis 'Green Carpet'	Bushy :C	15-20cm	2L	5/m²
69	PtTT	Pittosporum tenuifolium 'Tom Thumb'	Bushy :C	30-40cm	3L	4/m²
115	PlOL	Prunus laurocerasus 'Otto Luyken'	Bushy :C	30-40cm	5L	3/m²
74	ShdPS	Sarcococca hookerana digy. 'Purple Stem'	Bushy :C	30-40cm	3L	4/m²
121	SjKW	Skimmia japonica 'Kew White'	Bushy :C	30-40cm	3L	4/m²
Total :1167						

Herbaceous

Number	Abbreviation	Species	Specification	Pot Size	Density
99	BcP	Bergenia cordifolia 'Purpurea'	C :Full Pot	3L	4/m²
Total :99					

Grasses

Number	Abbreviation	Species	Specification	Pot Size	Density
128	CmSS	Carex morrowii 'Silver Sceptre'	C :Full Pot	2L	4/m²
Total :128					

Ornamental mix 1

Abbreviation	Species	Specification	Height	Pot Size	Mix Species Density
CsMF	Cornus sanguinea 'Midwinter Fire'	Bushy :C	40-60cm	3L	3/m²
HsB	Hydrangea serrata 'Bluebird'	Bushy :C	40-60cm	3L	3/m²
MaA	Mahonia aquifolium 'Apollo'	Bushy :C	20-30cm	3L	3/m²
VbD	Viburnum bodnantense 'Dawn'	Bushy :C	40-60cm	3L	3/m²
V d	Viburnum davidii	Bushy :C	40-60cm	3L	3/m²
WfFP	Weigela florida 'Foliis Purpureis'	Bushy :C	40-60cm	3L	4/m²

Ornamental mix 2

Abbreviation	Species	Specification	Height	Pot Size	Mix Species Density
AxGC	Abelia grandiflora 'Compacta'	Bushy :C	30-40cm	3L	4/m²
BtAN	Berberis thunbergii 'Atropurpurea Nana'	Bushy :C	30-40cm	3L	4/m²
CAP	Choisya 'Aztec Pearl'	Bushy :C	40-60cm	3L	3/m²
Cp	Cistus purpureus	Bushy :C	30-40cm	3L	4/m²
DhMR	Deutzia hybrida 'Mont Rose'	Bushy :C	30-40cm	3L	3/m²
SjAW	Spiraea japonica 'Anthony Waterer'	Bushy :C	30-40cm	3L	4/m²

Ornamental mix 3

Abbreviation	Species	Specification	Height	Pot Size	Mix Species Density
Al	Anemanthele lessoniana	Full Pot		3L	4/m²
Cp	Cistus purpureus	Bushy :C	30-40cm	5L	4/m²
CsMF	Cornus sanguinea 'Midwinter Fire'	Bushy :C	30-40cm	5L	4/m²
Hr	Hebe rakaiensis	Bushy :C	30-40cm	5L	4/m²
MsML	Miscanthus sinensis 'Morning Light'	Full Pot		3L	4/m²
PeBS	Perovskia 'Blue Spire'	Bushy :C	30-40cm	5L	4/m²

FOR PLANNING

Scale @ A0:
0 1 2 3 4 5 6 7 8 9 10m
Scale 1:200
NORTH

Rev	Date	Drawn	Checked
A	03.12.24	LM	JM
Updated in line with layout changes and comments			
B	04.12.24	AP	
Bollard position shown. Acoustic fence line colour amended to align with General Arrangement Plan			

Date: 11.06.24
Drawn by : LM
Checked by : AE
Drg No: GLS_090_151_1500
Rev: B

Project:
Land West of Coldharbour Farm Road
Emsworth

Title:
Landscape
Planting Plan

Client:
DOSWELL PROJECTS

GREENLANDSCAPE STUDIO

Green Landscape Studio Limited - The Lakeside Centre, Lakeside Country Park, Wide Lane, Eastleigh, Hampshire - Telephone 01276 450039 - www.gl-studio.co.uk
This drawing and the works depicted are the copyright of Green Landscape Studio Ltd. and may not be reproduced or amended except by written permission. No liability will be accepted for amendments made by other persons.