


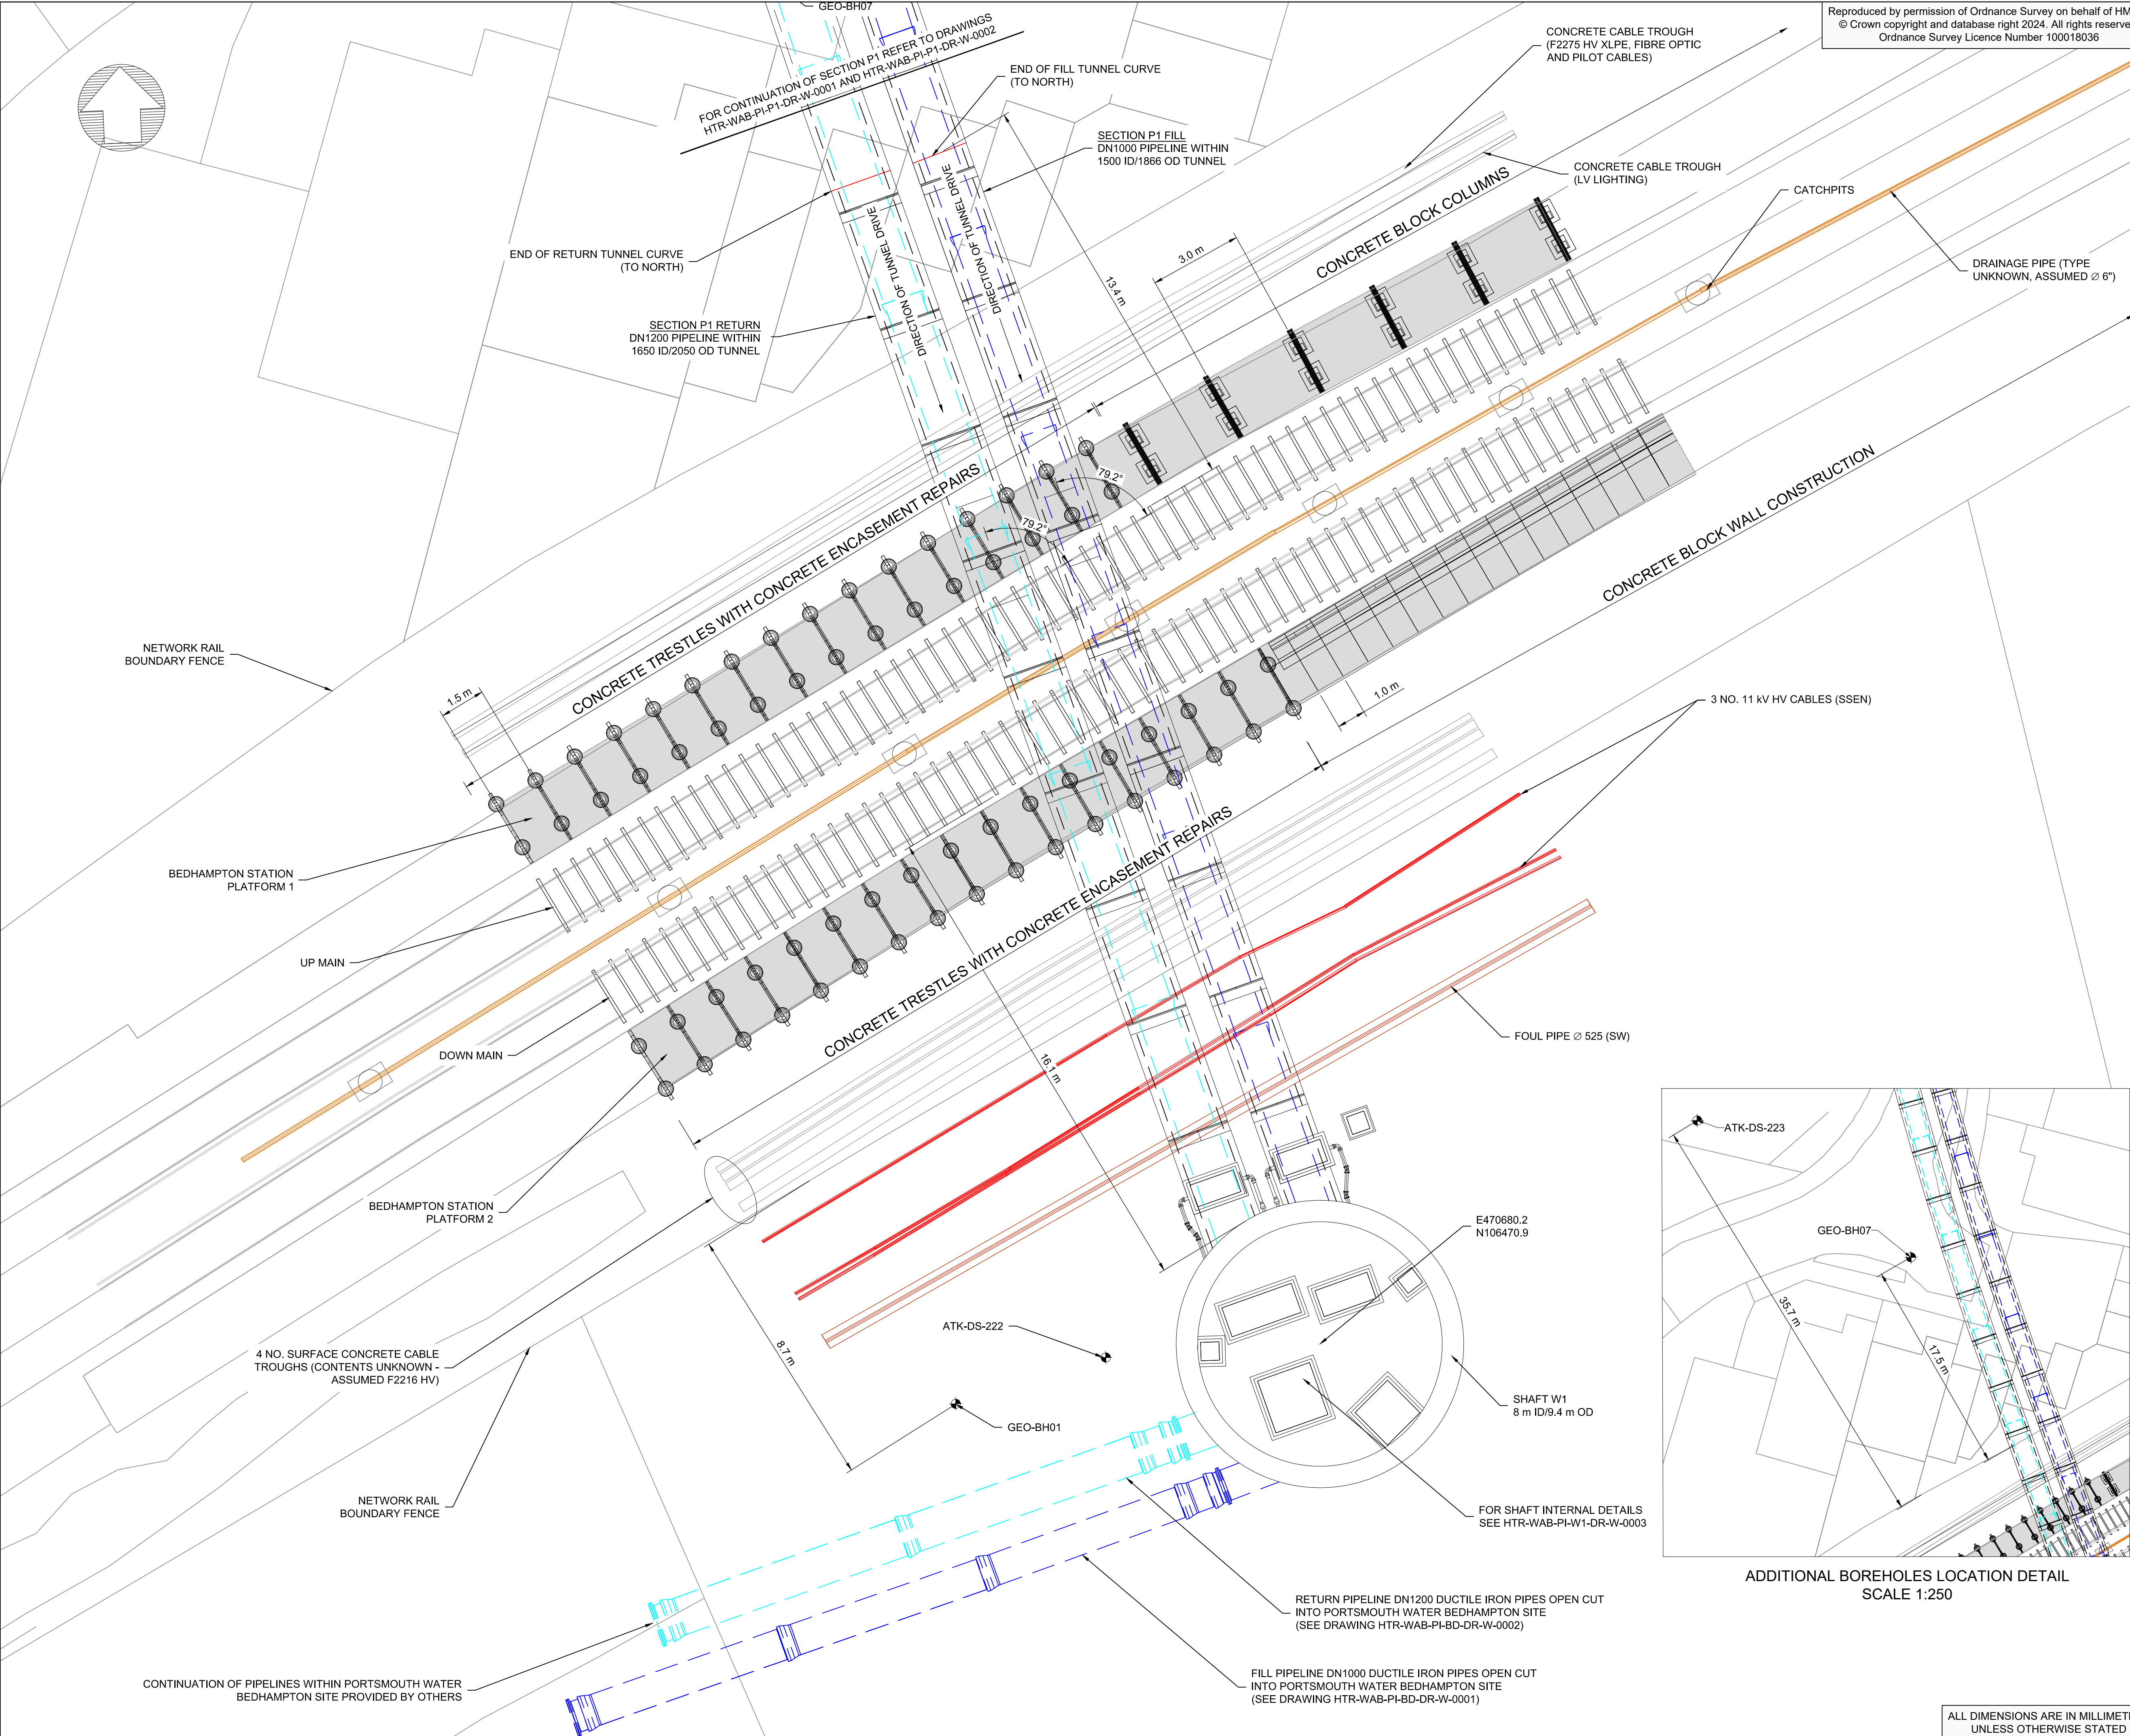


Reproduced by permission of Ordnance Survey on behalf of HMSO.
© Crown copyright and database right 2024. All rights reserved.
Ordnance Survey Licence Number 100018036

- Notes:
- ONLY BURIED UTILITIES IN PROXIMITY TO THE UNDER TRACK CROSSING ARE SHOWN. OTHER UTILITIES ALONG THE TUNNEL ALIGNMENT ARE NOT SHOWN.
 - NETWORK RAIL INFRASTRUCTURE HAS BEEN MODELED APPROXIMATELY BASED ON PROVIDED RECORDS. ONLY THE INFRASTRUCTURE IN THE VICINITY OF THE UNDER TRACK CROSSING IS SHOWN.
 - EXACT PLATFORM AND TRACK GEOMETRY INSIDE NETWORK RAIL BOUNDARY IS TBC BY SURVEY.
 - REFER TO HTR-WAB-PI-P1-DR-W-0004 AND HTR-WAB-PI-P1-DR-W-0005 FOR SECTION DRAWINGS OF FILL AND RETURN TUNNELS.

HV = HIGH VOLTAGE
ID = INNER DIAMETER
LV = LOW VOLTAGE
OD = OUTER DIAMETER
SSEN = SCOTTISH AND SOUTHERN ELECTRICITY NETWORK
SW = SOUTHERN WATER

- FILL PIPELINE
- RETURN PIPELINE
- TUNNEL OUTER WALL
- BOREHOLE LOCATION

	FILL PIPELINE	RETURN PIPELINE
TUNNEL SIZE	1500 ID/1866 OD	1650 ID/2050 OD
DUCTILE PIPELINE SIZE	DN1000	DN1200

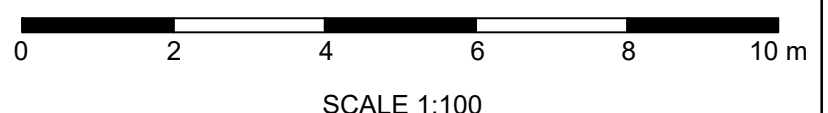

P06 A4	JT	BP	BC	ADDITION OF GEO-BH07	19/09/24
P05 A4	JT	BP	BC	FORM A VERSION	08/05/24
P04 S4	RD	JT	BP	FILL PIPELINE UPSIZE	26/01/24
Rev	Dr By	Ckd By	App By	Description	Date



Drawing Suitability: APPROVED FOR DETAILED DESIGN Status: A4

Contractors Drawing Number: HTR-WAB-PI-P1-DR-W-0003

Telephone: Havant (023) 9249 9888
Fax: Havant (023) 9245 3632
Website: www.portsmouthwater.co.uk
Registered Office: PO Box 8 West Street
Havant Hampshire PO9 1LG
REGISTERED IN ENGLAND No. 2536455




Date: 19/09/2024 Scale: 1:100 Sheet: 01 of 03 Sheet Size: A1

Project Title: HAVANT THICKET RESERVOIR

Drawing Title: SECTION P1
UNDER TRACK CROSSING
PLAN AND LONGSECTION

Portsmouth Water Drawing Number: Rev: P06

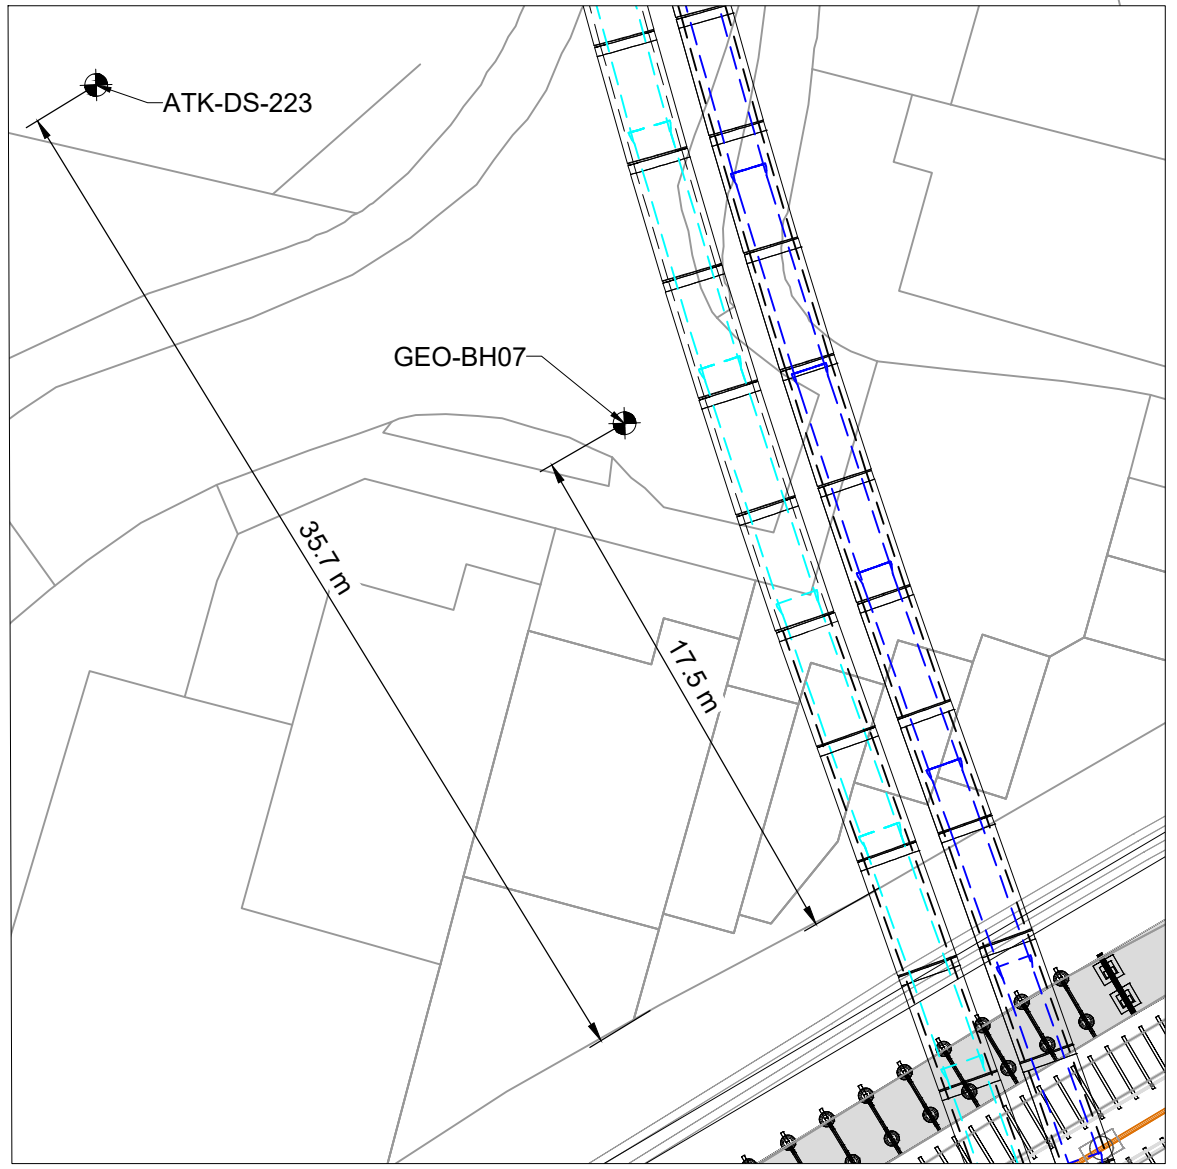

ADDITIONAL BOREHOLES LOCATION DETAIL
SCALE 1:250

ALL DIMENSIONS ARE IN MILLIMETRES
UNLESS OTHERWISE STATED