


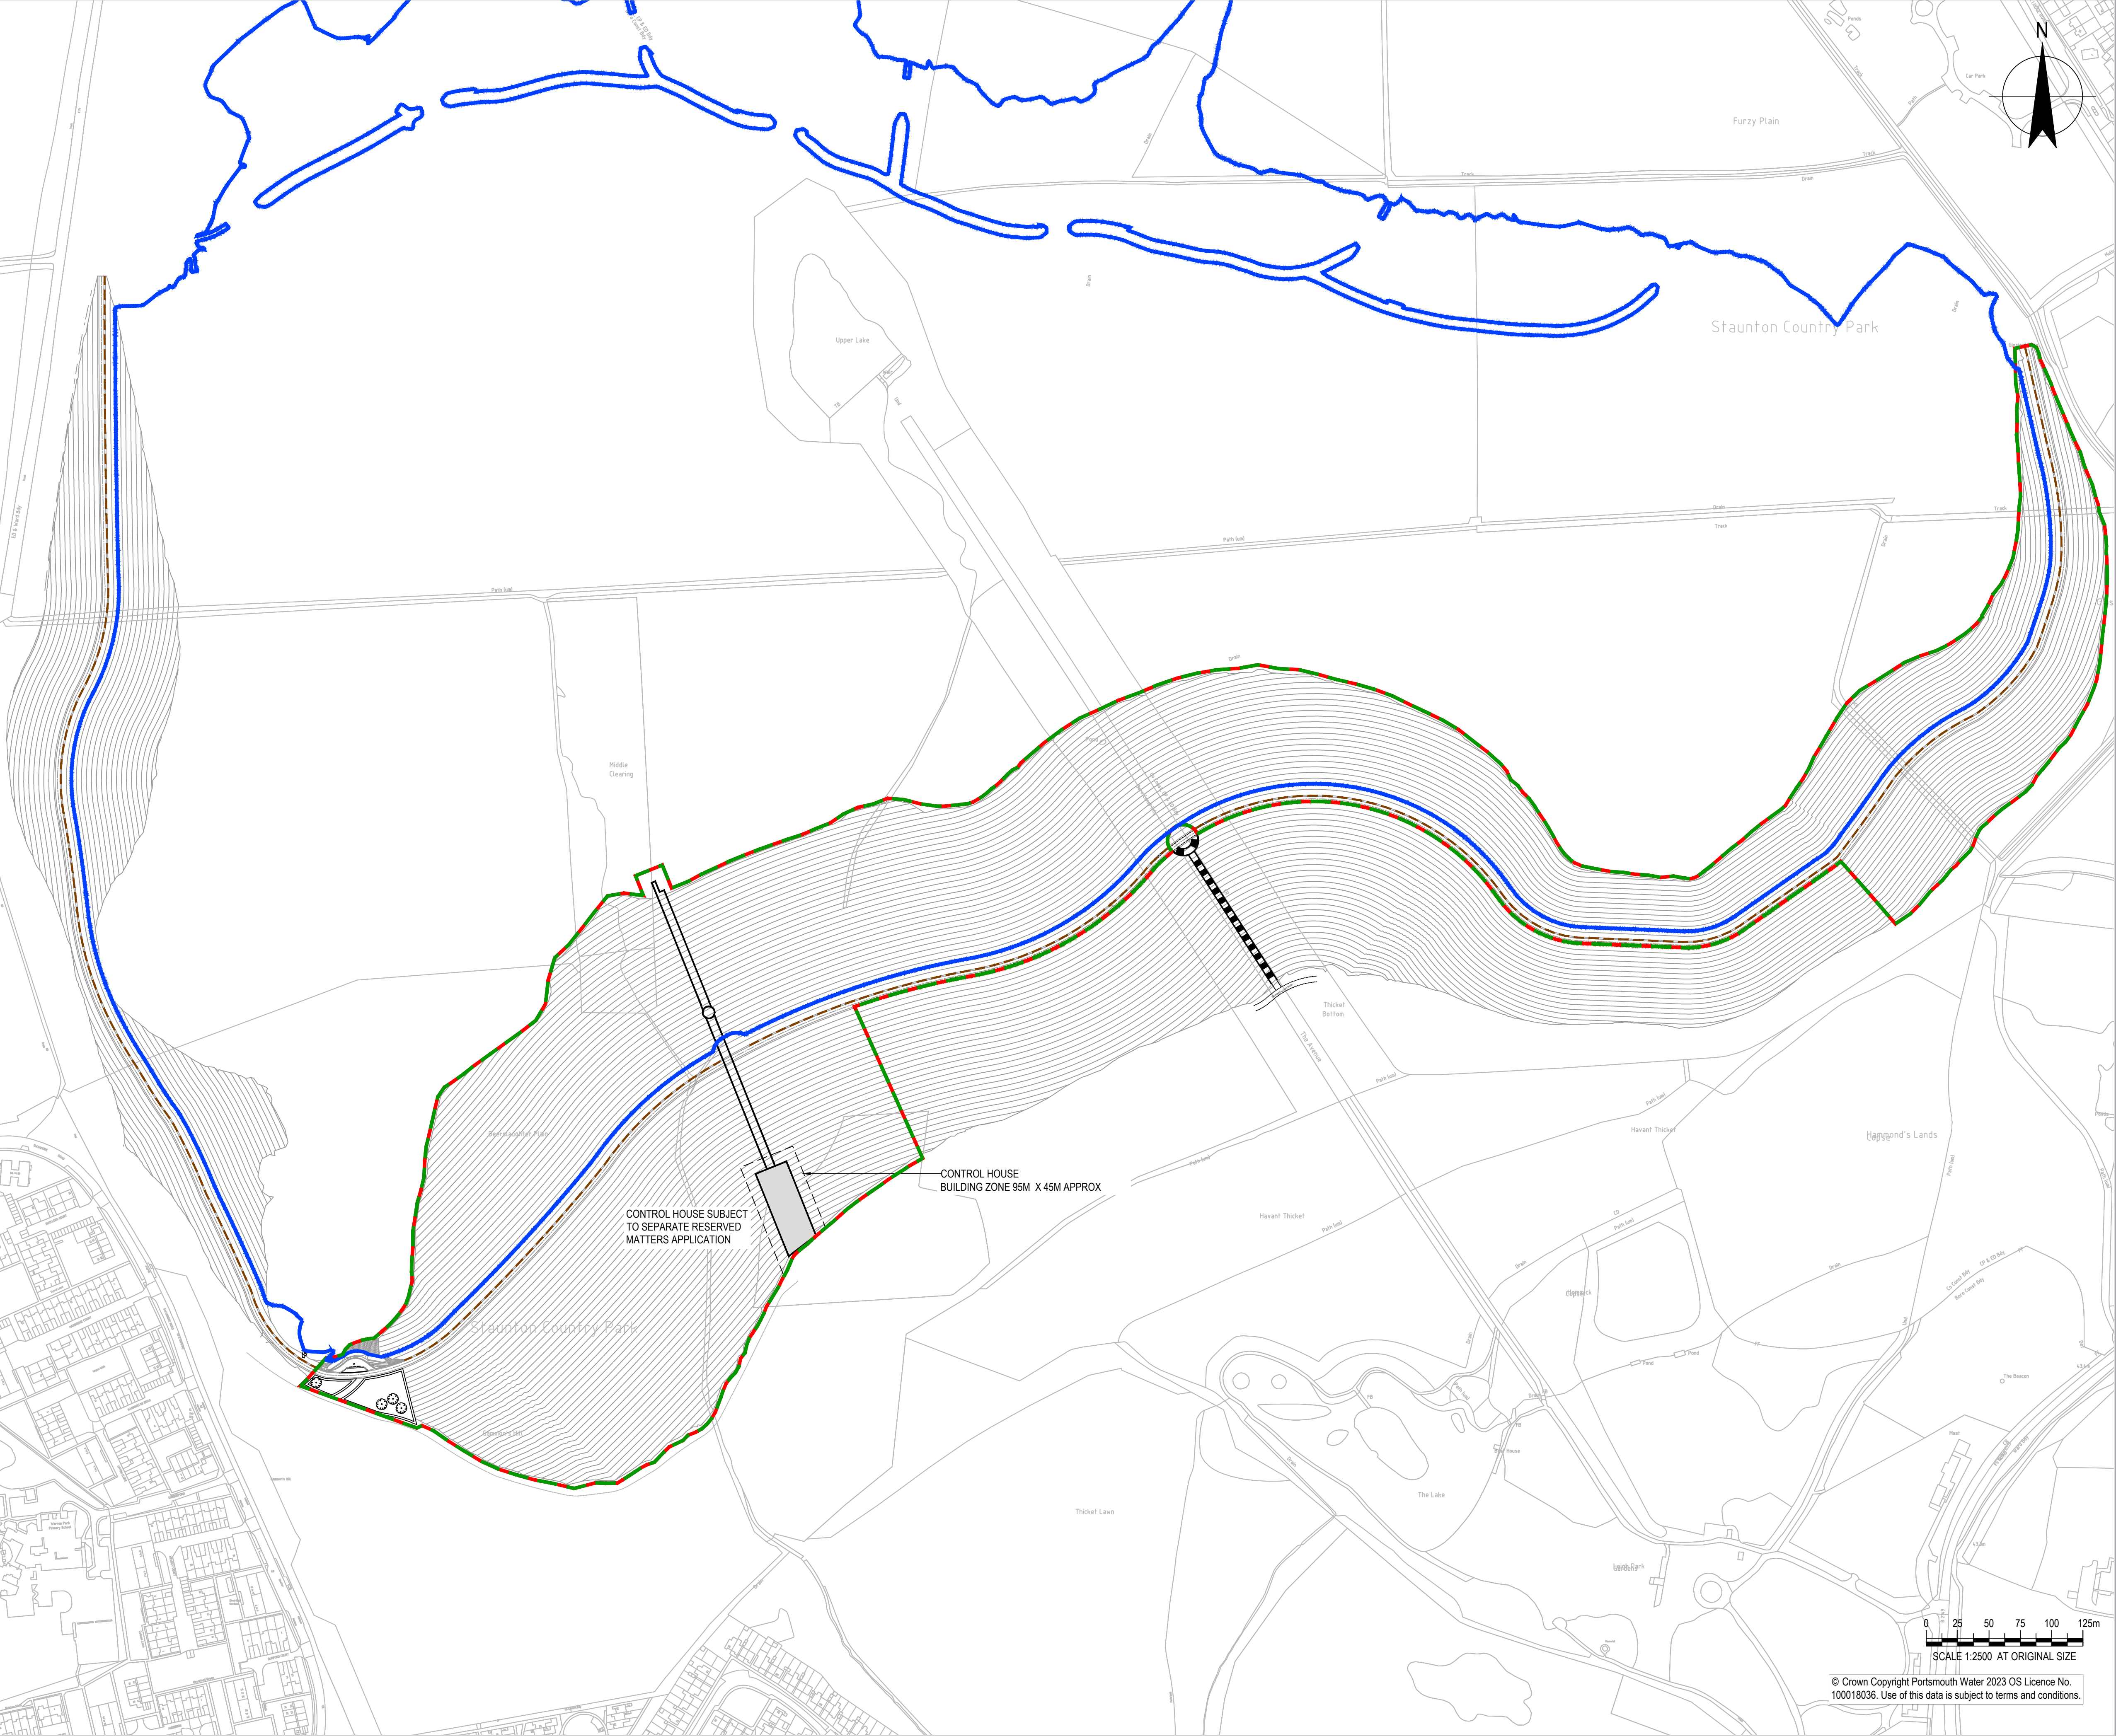

NOTES

1. ALL DIMENSIONS ARE IN MILLIMETRES UNLESS NOTED OTHERWISE (UNO).
2. ALL LEVELS ARE IN METRES TO ORDNANCE DATUM UNO.
3. TWL = TOP OF WATER LEVEL.

Key

- RMA Application boundary
- 39.5 contour - top water level for main reservoir

REFERENCE DOCUMENTS AND DRAWINGS

Rev	Description	Checked	Approved	Date
P03	FOR COMMENT	SWG	SWG	09/07/2024
P02	FOR APPROVAL	SWG	SWG	15/04/2024
P01	FOR COMMENTS	SWG	SWG	09/04/2024

Author	ST	Drafting Check	SWG
Designer	ST	Design Check	SWG

Telephone: Havant (023) 9249 9888
Fax: Havant (023) 9245 3632
Website: www.portsmouthwater.co.uk
Registered Office: PO Box 8 West Street
Havant Hampshire PO9 1LG
REGISTERED IN ENGLAND No. 2536455

Project No. 12547181

Client	PORTSMOUTH WATER		
Project	HAVANT THICKET RESERVOIR		
Status	FOR APPROVAL	Status Code	S4
Drawing Title	MAIN EMBANKMENT RESERVED MATTERS APPLICATION AREA		Size A1

© Crown Copyright Portsmouth Water 2023 OS Licence No. 100018036. Use of this data is subject to terms and conditions.

SCALE 1:2500 AT ORIGINAL SIZE

Plot Date: 25 July 2024 - 4:02 PM

Plotted by: Ibrar Ahmed

File Name: C:\Users\Iahmed\DC\ACCDocs\GHD Services Pty Ltd\12547181 - Havant Thicket Reservoir\Project Data & Docs\WIP (S0)\GHD Engineers\Multiple Systems (ZZ)\Drawings\HTR-GHD-ZZ-ZZ-DR-T-0019.dwg

Drawing No. HTR-GHD-ZZ-ZZ-DR-T-0019

Rev P03