



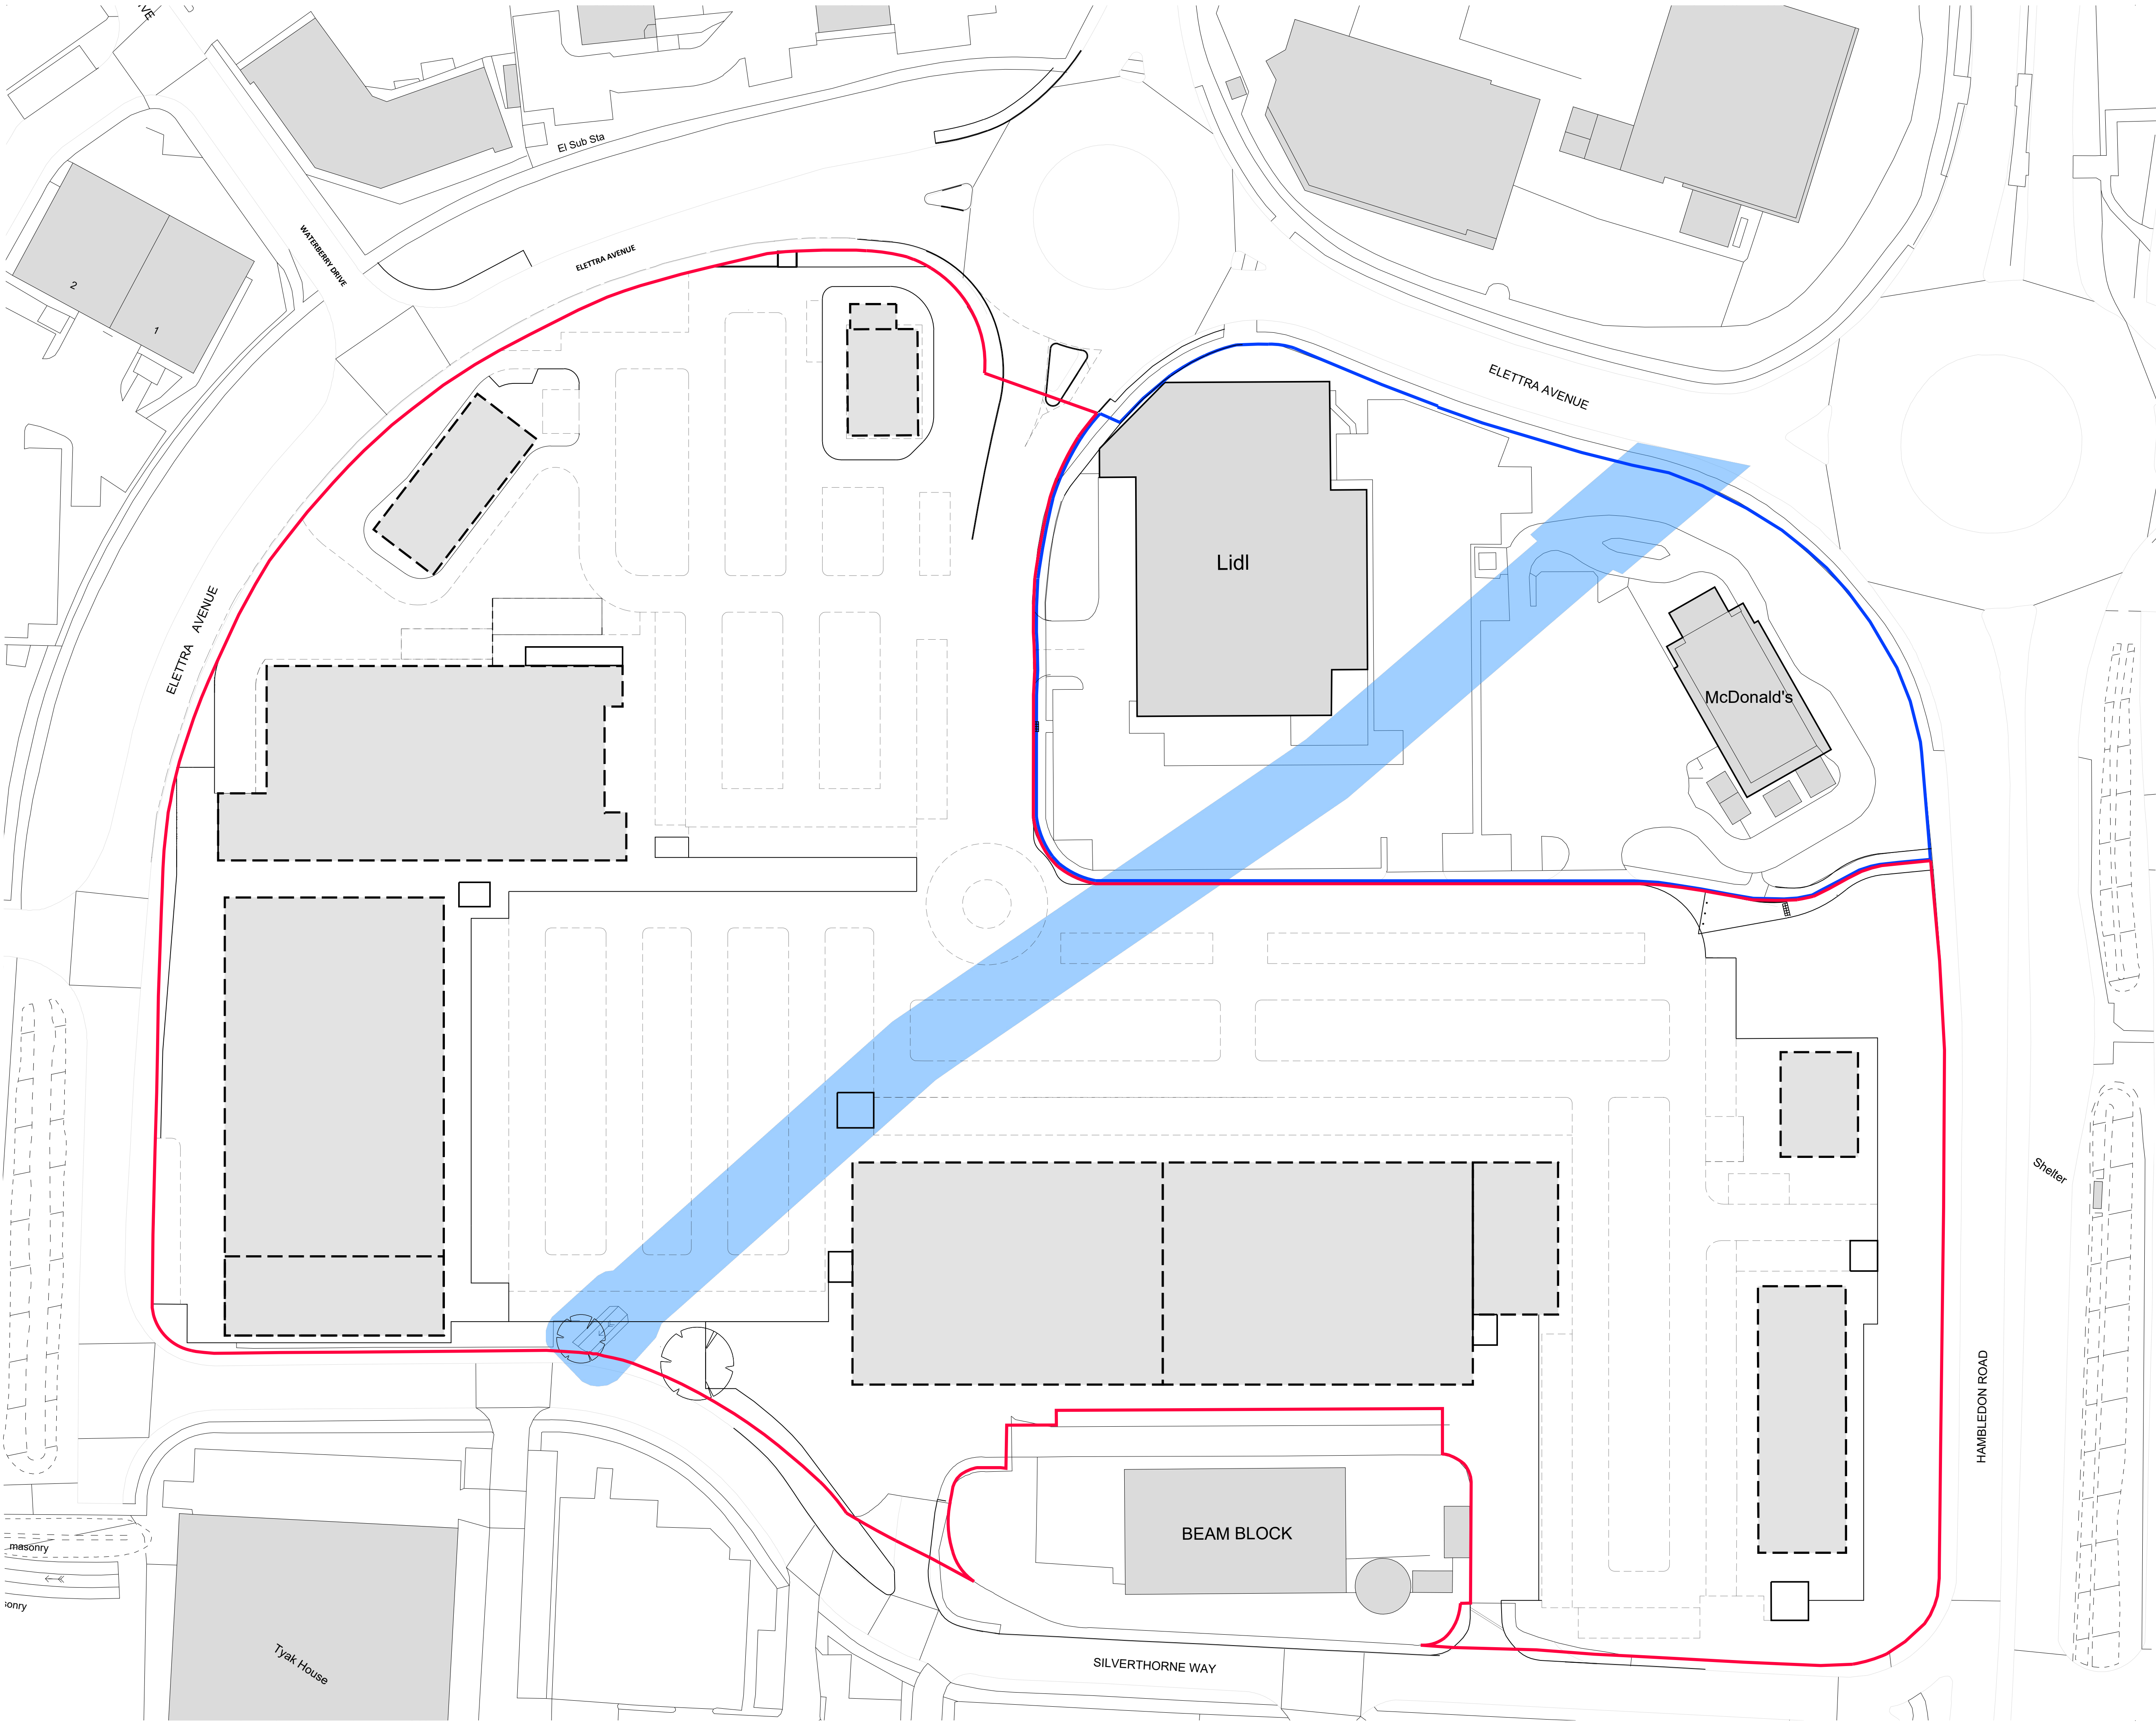


This drawing is the copyright of HNW Architects Ltd Registered No. 3589904
All dimensions must be verified on site prior to construction.
Do not scale this drawing except for Planning Application purposes.
Ordnance Survey Licence No. 100002200
Only PDF issues of this drawing are controlled. All other formats of this drawing (e.g. .dwg Autocad or .rvt Revit files) are un-controlled and are used at your own risk.
This drawing must not be copied, transmitted or passed to a third party, without written consent.

Note:
Setting Out is based on OS data and survey drawing by
Lewis Brown Chartered Land Surveyors
Ref: Topographical Survey - W15306_3DSX
Dated: October 2015

Note: Design Intent
This drawing illustrates design intent only and is subject to
Manufacturer's and or Specialist Subcontractor's Detailed
Design & Specification.

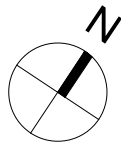

- Key:
- Application Boundary
 - Other Land in Applicant Ownership
 - Underground Public water storm sewer with 3 meter no build easement required either side.

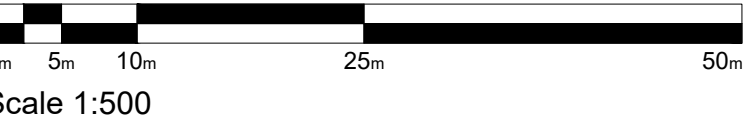

P01	Outline Planning Issue	RW	SD	05.09.24
Rev	Amendments	By	Chkd	Date



HNW Architects

Document Status
Preliminary

Client Name
HARGREAVES

Project Name
ELETTRA AVENUE, WATERLOO PARK
WATERLOOVILLE, HAVANT

Scale	HNW Project No.	Date Created
A1- 1:500	24018	Sept 2024

Document Title
PROPOSED SITE PLAN - INDICATIVE
SITE LAYOUT

Document Reference	Revision
24018-HNW-ZZ-ZZ-DR-A-2102	P01

Chichester Brighton & Hove	61 North Street, Chichester, PO19 1NB Platt9m, Church Road, Hove, BN3 2AF	01243 533300 01273 932485
-------------------------------	--	------------------------------