


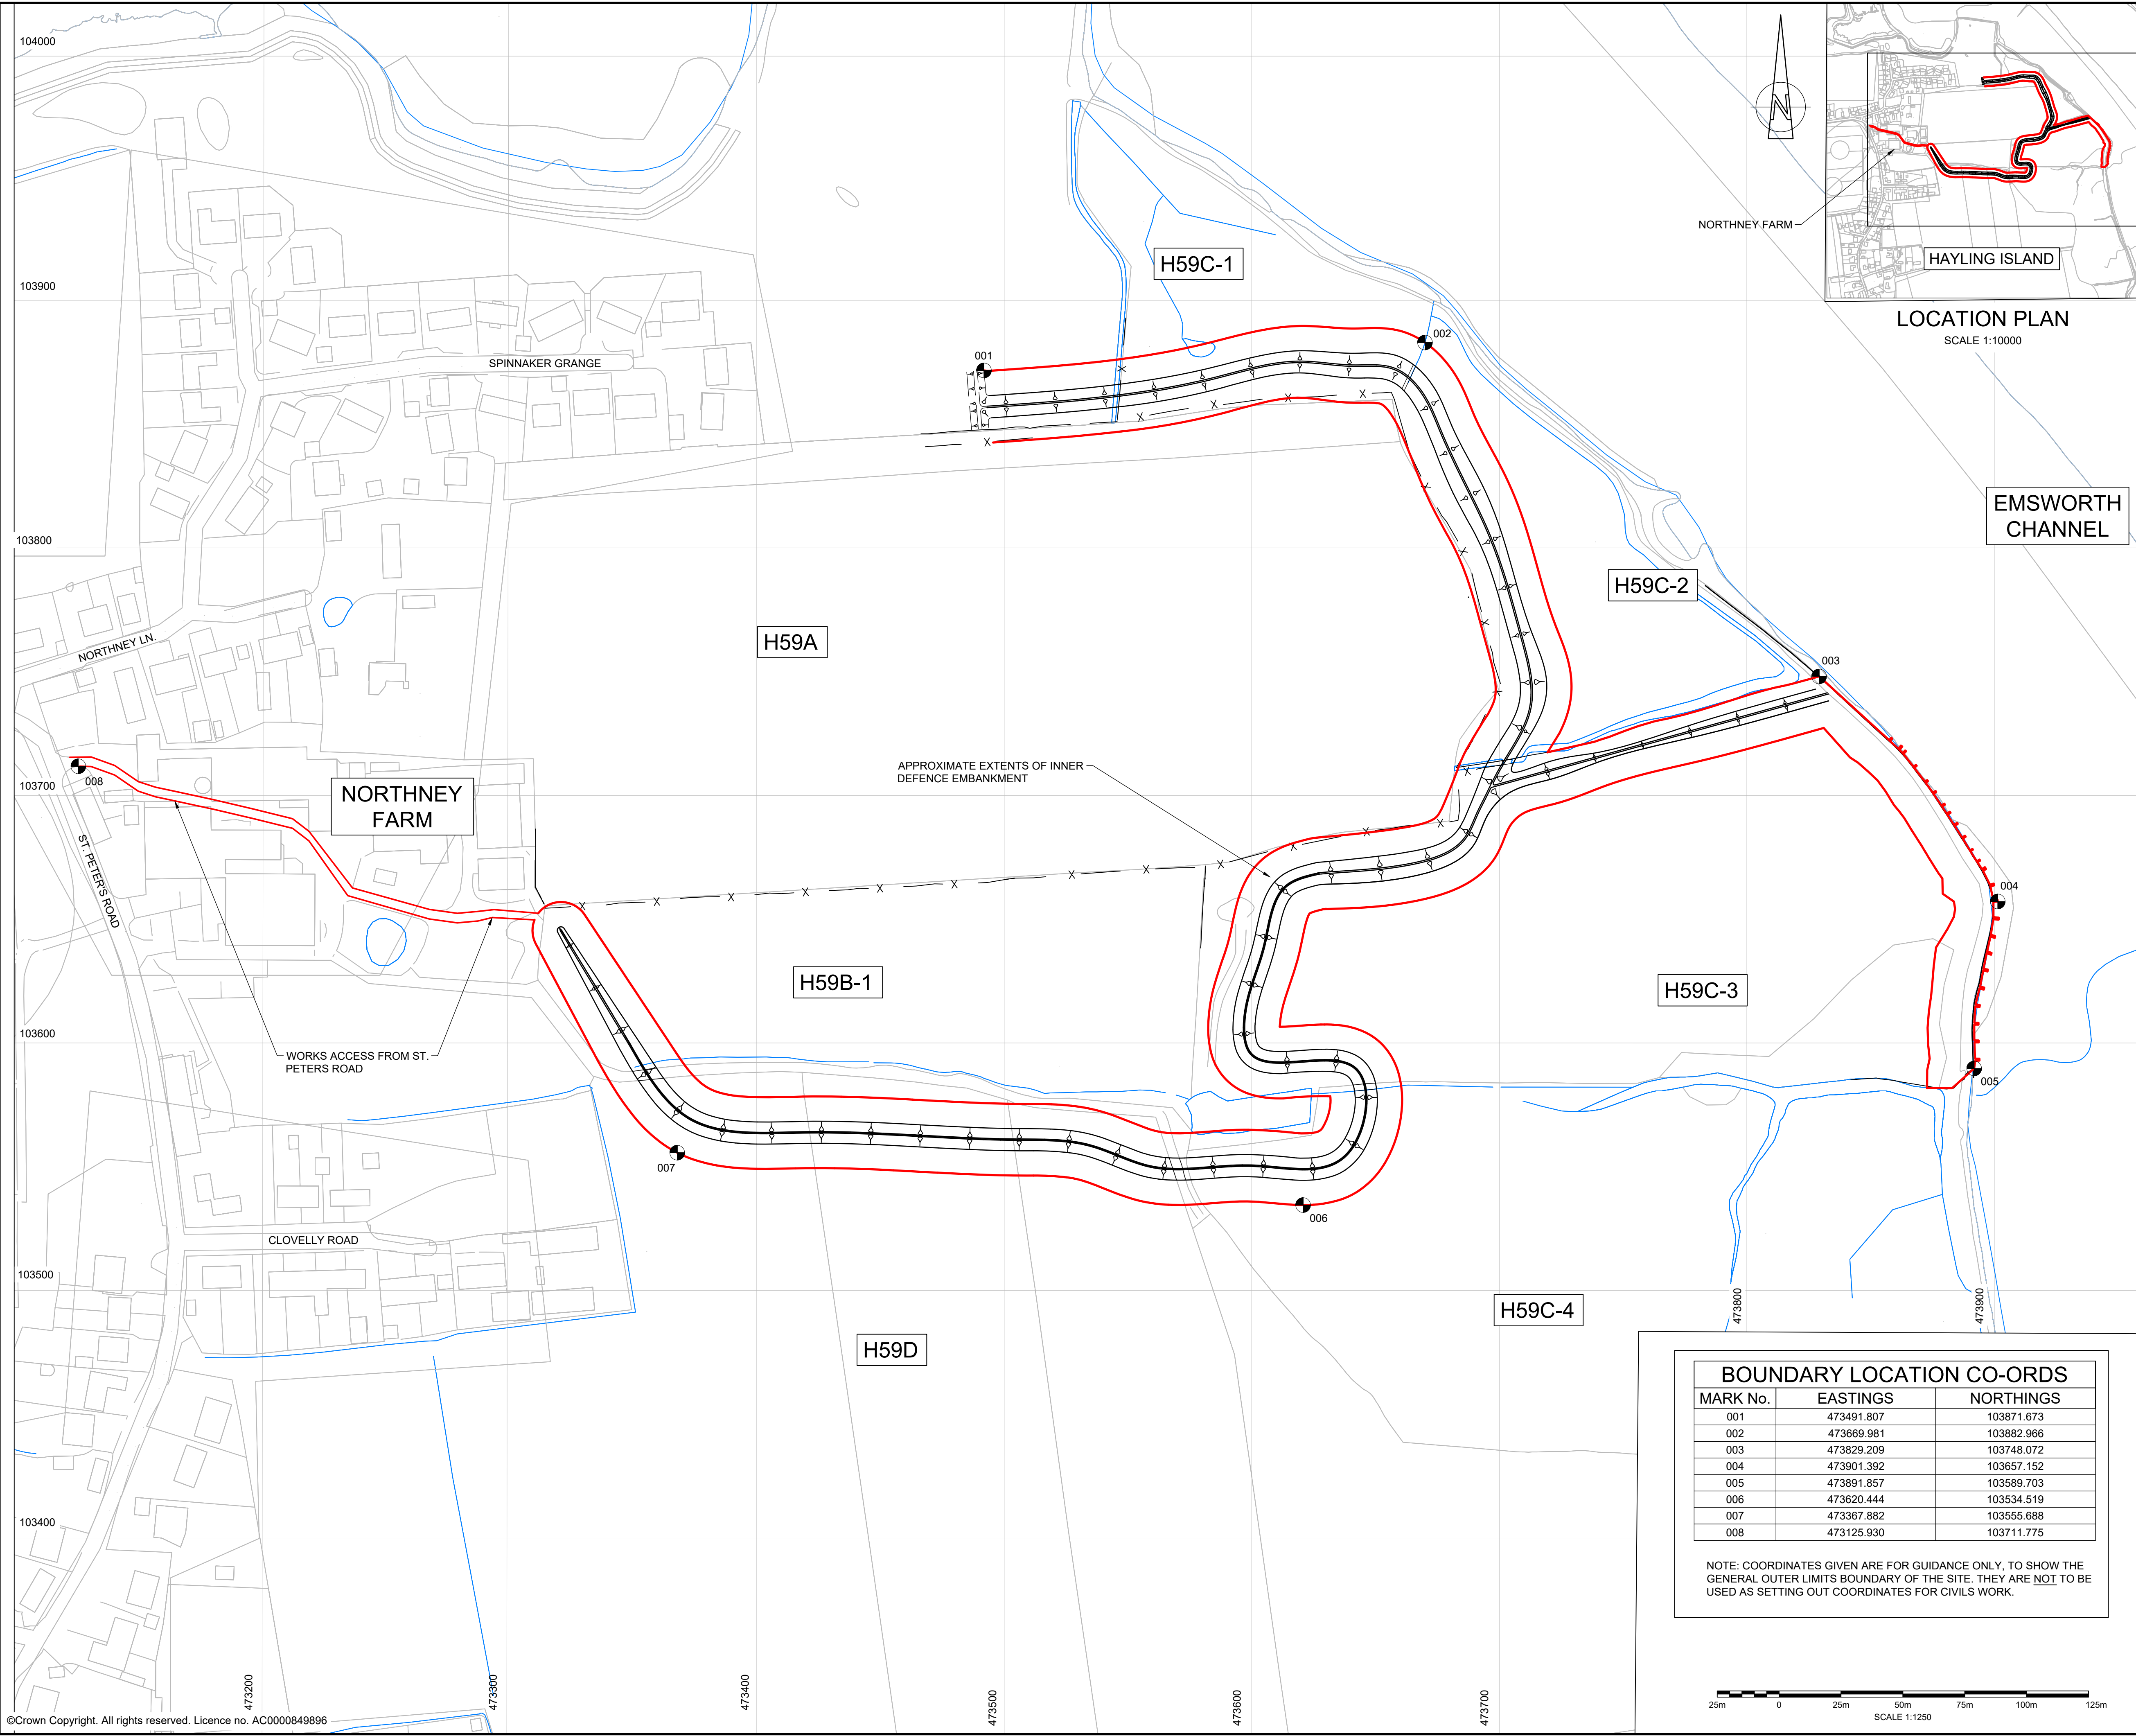

DO NOT SCALE FROM THIS DRAWING

NOTES

1. ALL DIMENSIONS ARE IN MILLIMETRES UNLESS NOTED OTHERWISE

2. ALL LEVELS ARE IN METRES AOD UNLESS NOTED OTHERWISE.

3. DRAWING TO BE READ IN CONJUNCTION WITH A122037-TGEE-ZZ-XX-DR-C-0001

LEGEND

H59C-1

 ETC.

INDICATES LAND PARCEL REFERENCE.

INDICATES SITE BOUNDARY. SITE BOUNDARY IS GENERALLY 10m FROM BOTTOM OF PROPOSED BUND SLOPE, WITH ADJUSTMENTS FOR EXISTING DITCHES & WATERWAYS ETC. INCLUDING INDICATIVE LOCATIONS OF BUTTRESSES TO BE REINSTATED

P04	MCG	MCG	APM	29/08/23	SITE BOUNDARY AMENDED ALONG SEA WALL
P03	GJB	MCG	APM	18/07/23	SITE BOUNDARY EXTENDED. COORDINATES ADDED.
P02	GJB	MCG	APM	12/07/23	PLANNING APPLICATION COMMENTS ADDRESSED
P01	CC	MCG	APM	02/06/23	FIRST ISSUE

REV.	BY	CHKD	APPD	DATE	DESCRIPTION

S2

FOR INFORMATION

Tony Gee

Tony Gee and Partners LLP

8th Floor, International House

Dover Place,

Ashford, Kent.

TN23 1HU

Tel: 01233 639787

www.tonygee.com

Consulting Engineers

ON BEHALF OF

dandara

NORTHNEY FARM
COASTAL PROTECTION

SITE LOCATION
PLAN

DRAWING No.
A122037-TGEE-ZZ-XX-DR-C-0002

DRAWN : CC	DESIGNED : MCG	REVISION
SCALE : 1:1250	ORIGINAL SIZE : A1	P04