



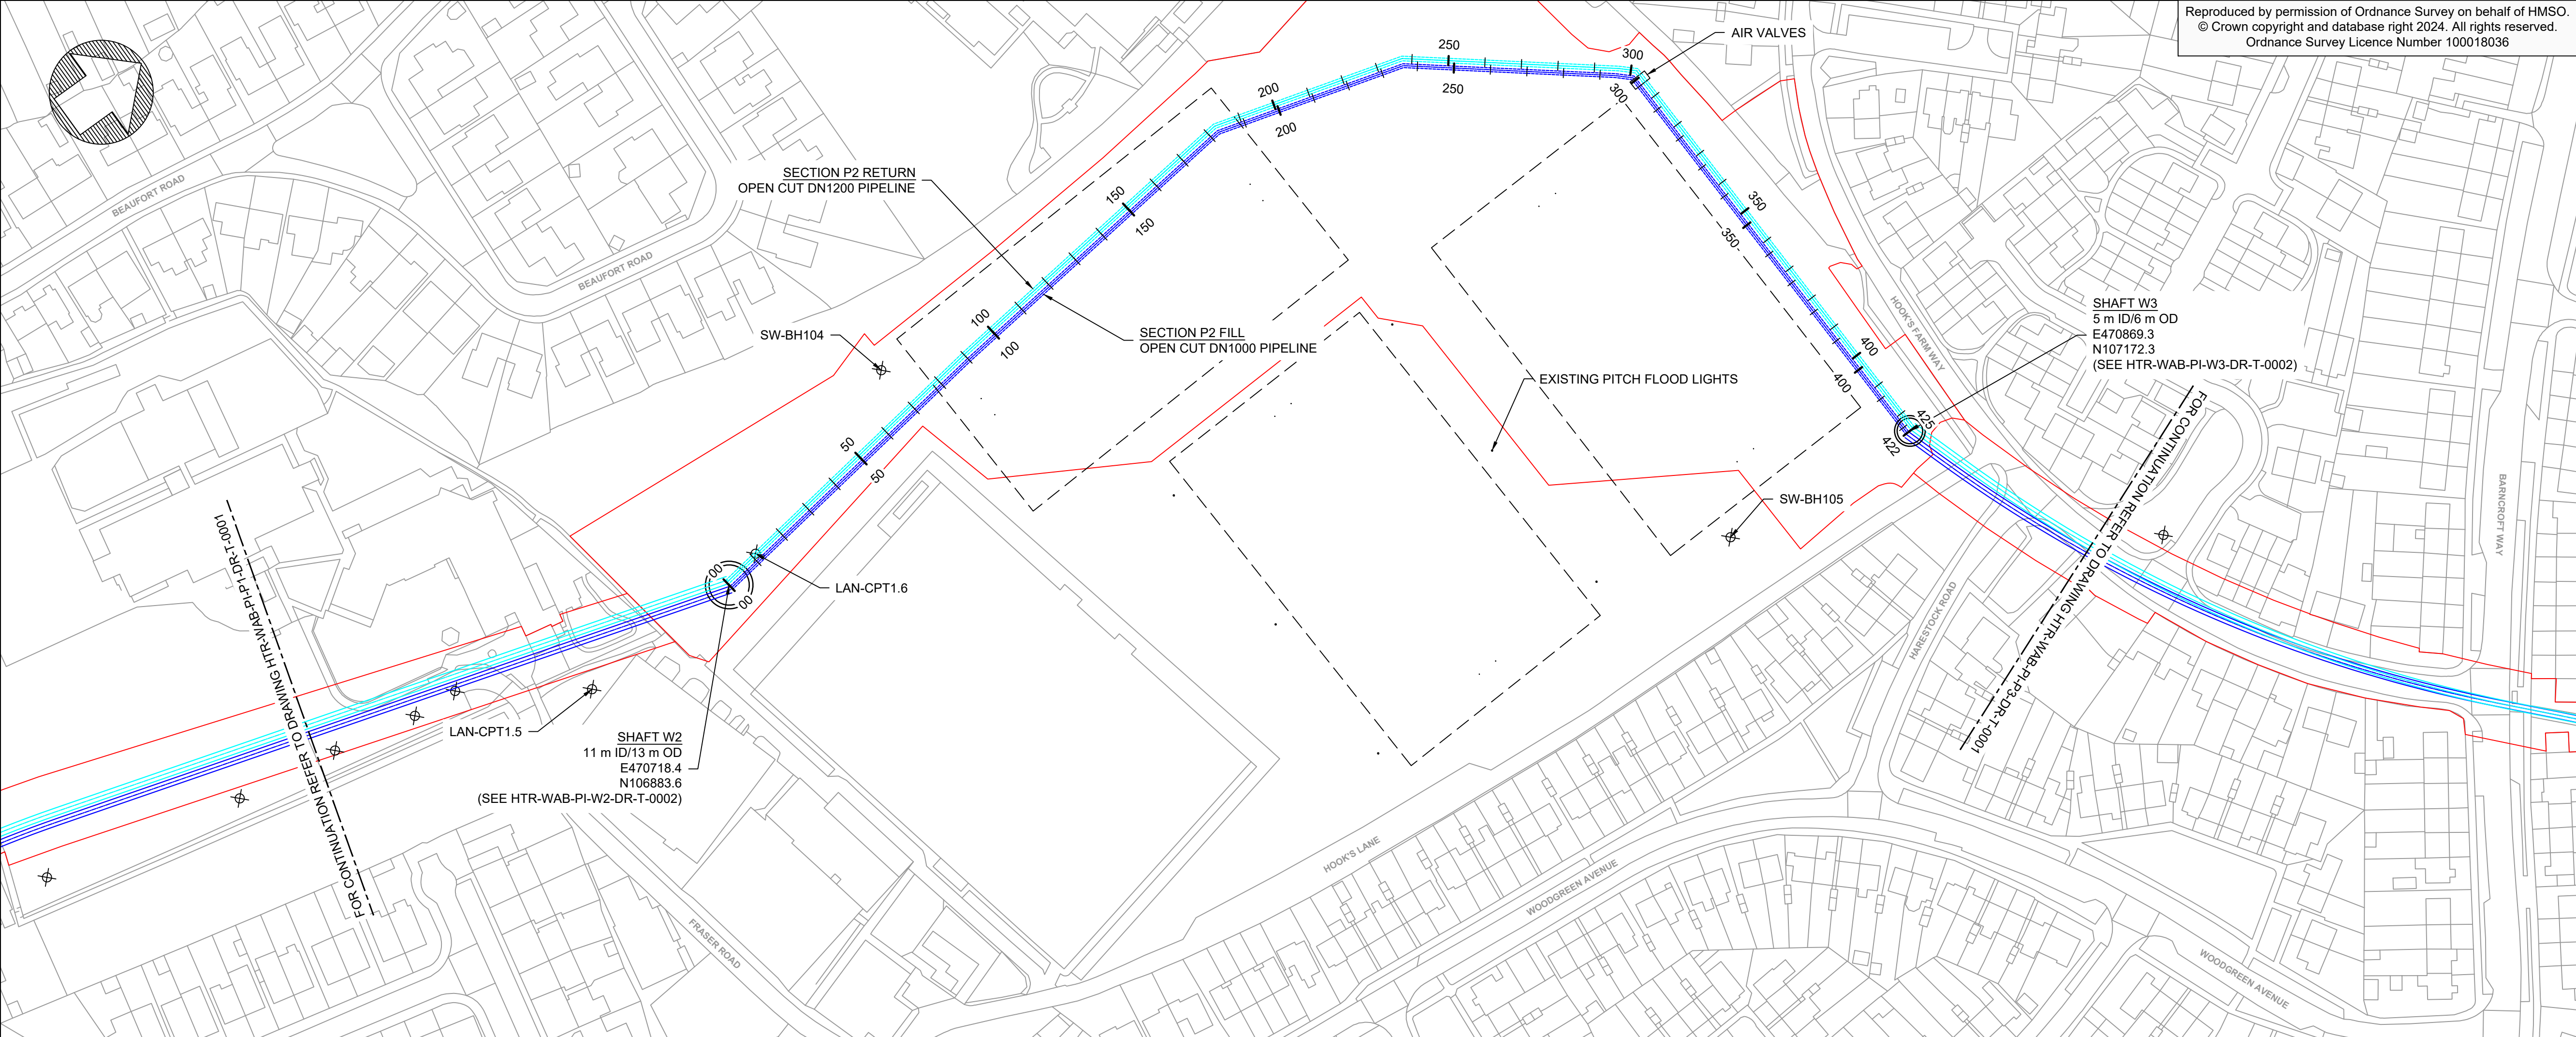

Reproduced by permission of Ordnance Survey on behalf of HMSO.  
© Crown copyright and database right 2024. All rights reserved.  
Ordnance Survey Licence Number 100018036

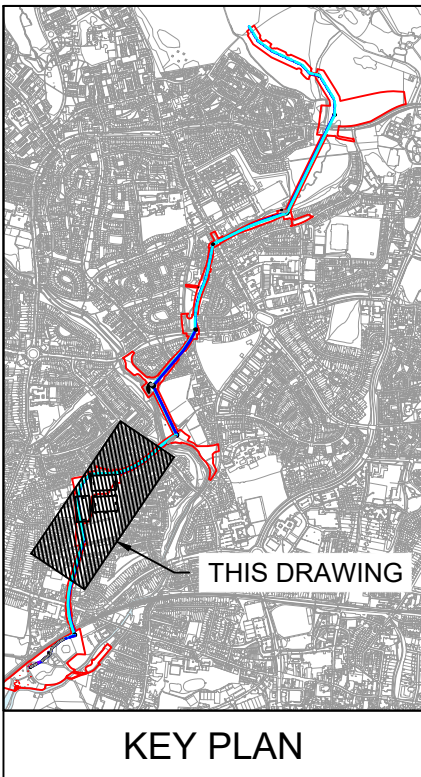

- Notes:
- FOR OPEN CUT CROSS SECTION SEE HTR-WAB-PI-ZZ-DR-W-0006
  - 4 NR. 90 mm DUCTS TO BE INSTALLED ADJACENT TO OPEN CUT PIPELINES WITH TEMPORARY DRAWPITS AT CIRCA 50 m SPACING (OMITTED FOR CLARITY). SEE HTR-WAB-PI-ZZ-DR-W-0006 AND HTR-WAB-PI-P2-DR-T-0002.

- LEGEND:
- FILL PIPELINE
  - RETURN PIPELINE
  - REDLINE BOUNDARY
  - RUGBY PITCH BOUNDARY (EXISTING)
  - GROUND INVESTIGATION LOCATION

ID = INNER DIAMETER  
OD = OUTER DIAMETER

GEOTECHNICAL SECTIONS KEY


COLOUR = PRIMARY MATERIAL

- UNKNOWN
- MADE GROUND
- CLAY
- SILT
- SAND
- GRAVEL
- ASSESSED ZONE OF CORE LOSS

PATTERN = SECONDARY MATERIAL

- Clayey
- Silty
- Sandy
- Gravelly (or coarser)

IF MATERIAL COARSER THAN SAND IS PRESENT AS A TERTIARY OR LESSER COMPONENT, AN ADDITIONAL GRAVEL PATTERN IS ALSO SHOWN.

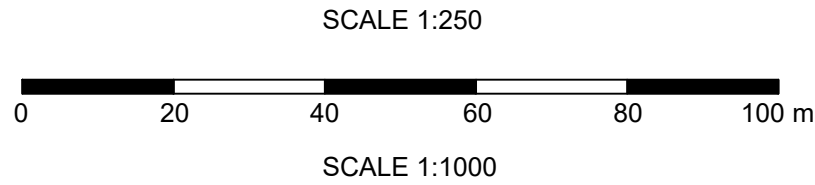

|             |     |    |     |                            |          |
|-------------|-----|----|-----|----------------------------|----------|
| P03 A4      | JT  | BP | BC  | MODIFIED P2 PIPELINE ROUTE | 13/09/24 |
| P02 A4      | JT  | BP | BC  | PLANNING VERSION           | 03/05/24 |
| P01 S4      | JT  | BP | BC  | FILL PIPELINE UPSIZING     | 13/02/24 |
| Rev         | Des | By | Ckd | App                        | By       |
| Description |     |    |     | Date                       |          |



|                                                        |               |
|--------------------------------------------------------|---------------|
| Drawing Suitability:<br>APPROVED FOR DETAILED DESIGN   | Status:<br>A4 |
| Contractors Drawing Number:<br>HTR-WAB-PI-P2-DR-T-0001 |               |

Telephone: Havant (023) 9249 9888  
Fax: Havant (023) 9245 3632  
Website: [www.portsmouthwater.co.uk](http://www.portsmouthwater.co.uk)  
Registered Office: PO Box 8 West Street  
Havant Hampshire PO9 1LG  
REGISTERED IN ENGLAND No. 2536455




|            |        |          |             |
|------------|--------|----------|-------------|
| Date:      | Scale: | Sheet:   | Sheet Size: |
| 13/09/2024 | 1:1000 | 02 of 09 | A1          |

Project Title:  
HAVANT THICKET RESERVOIR

Drawing Title:  
BEDHAMPTON TO HTR PIPELINE  
DUAL PIPELINE PLAN AND LONGSECTION  
SECTION P2

|                                  |      |
|----------------------------------|------|
| Portsmouth Water Drawing Number: | Rev: |
|                                  | P03  |

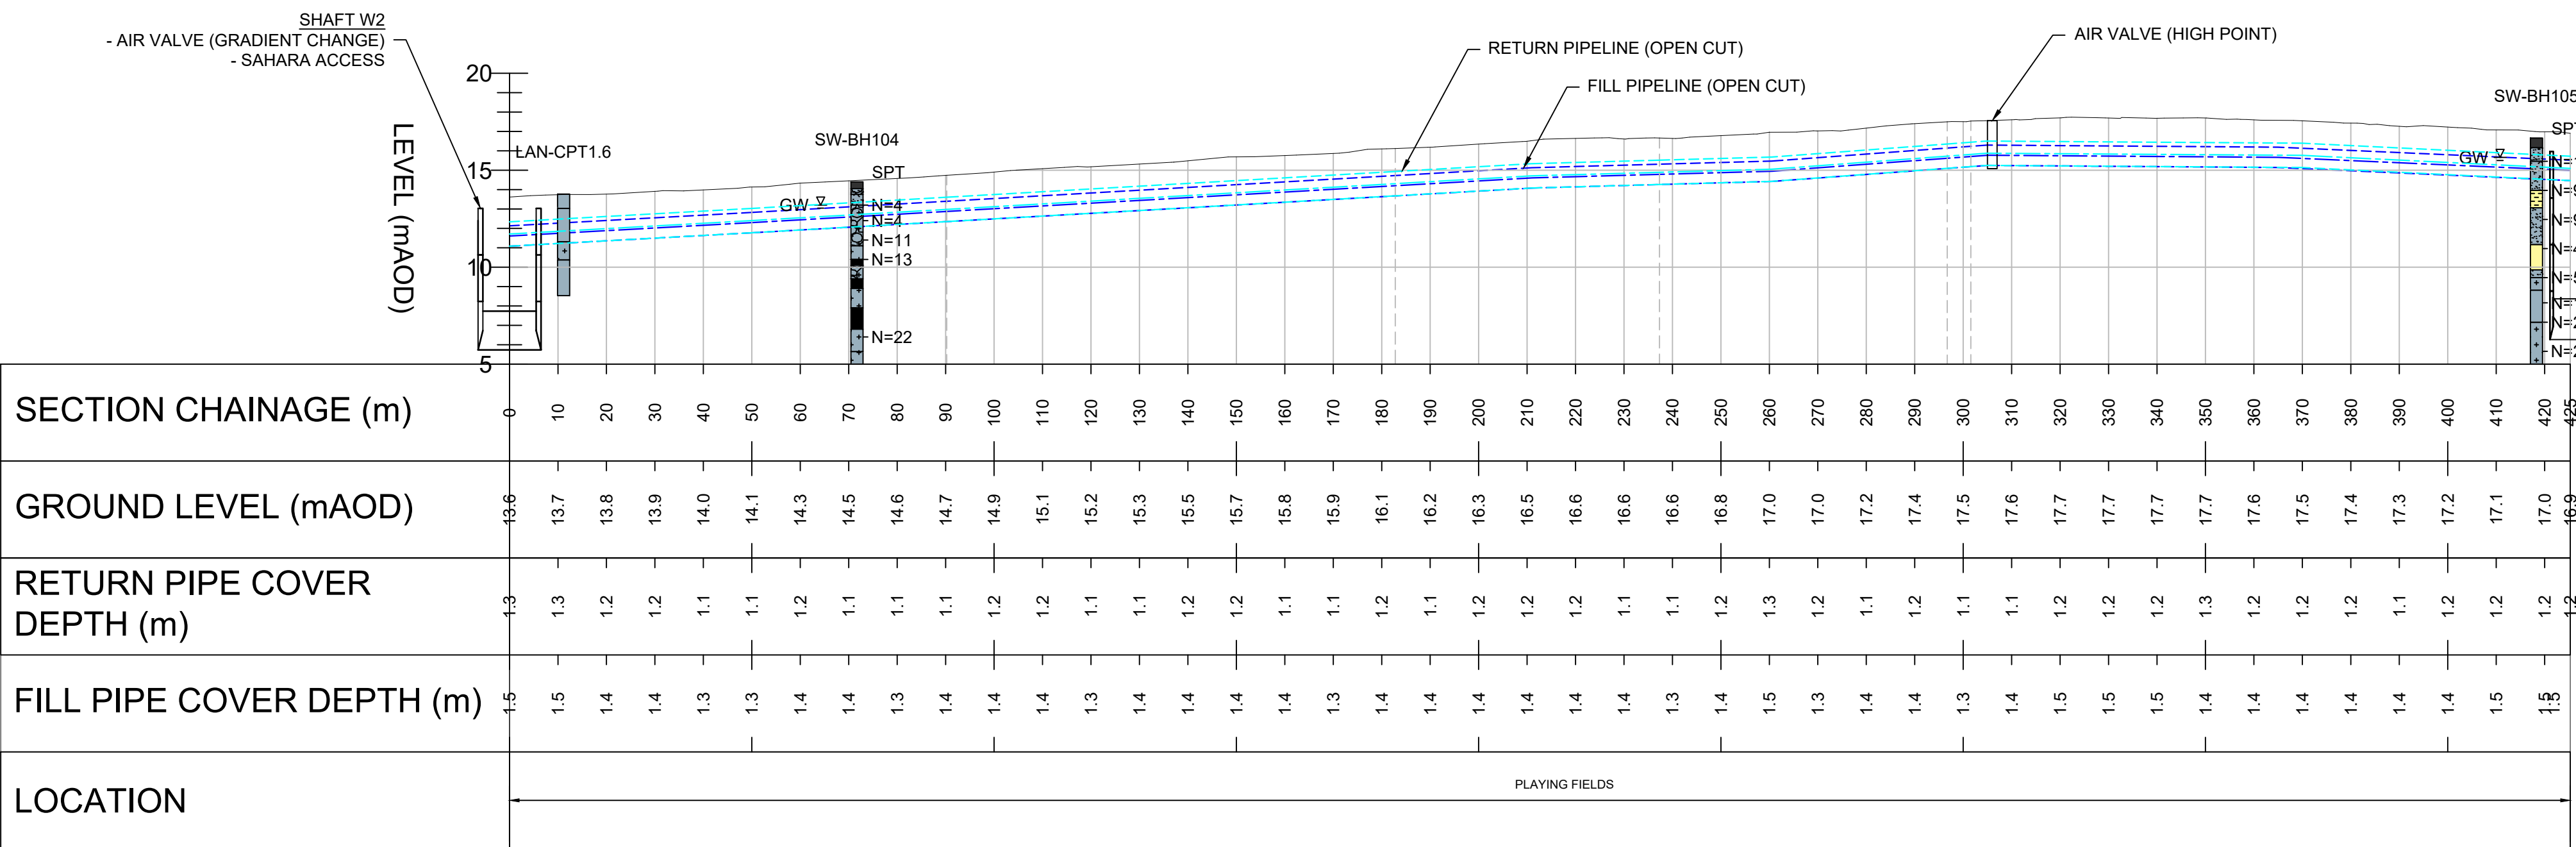

SCALE: H 1:1000  
SCALE: V 1:250

ALL DIMENSIONS ARE IN MILLIMETRES  
UNLESS OTHERWISE STATED