




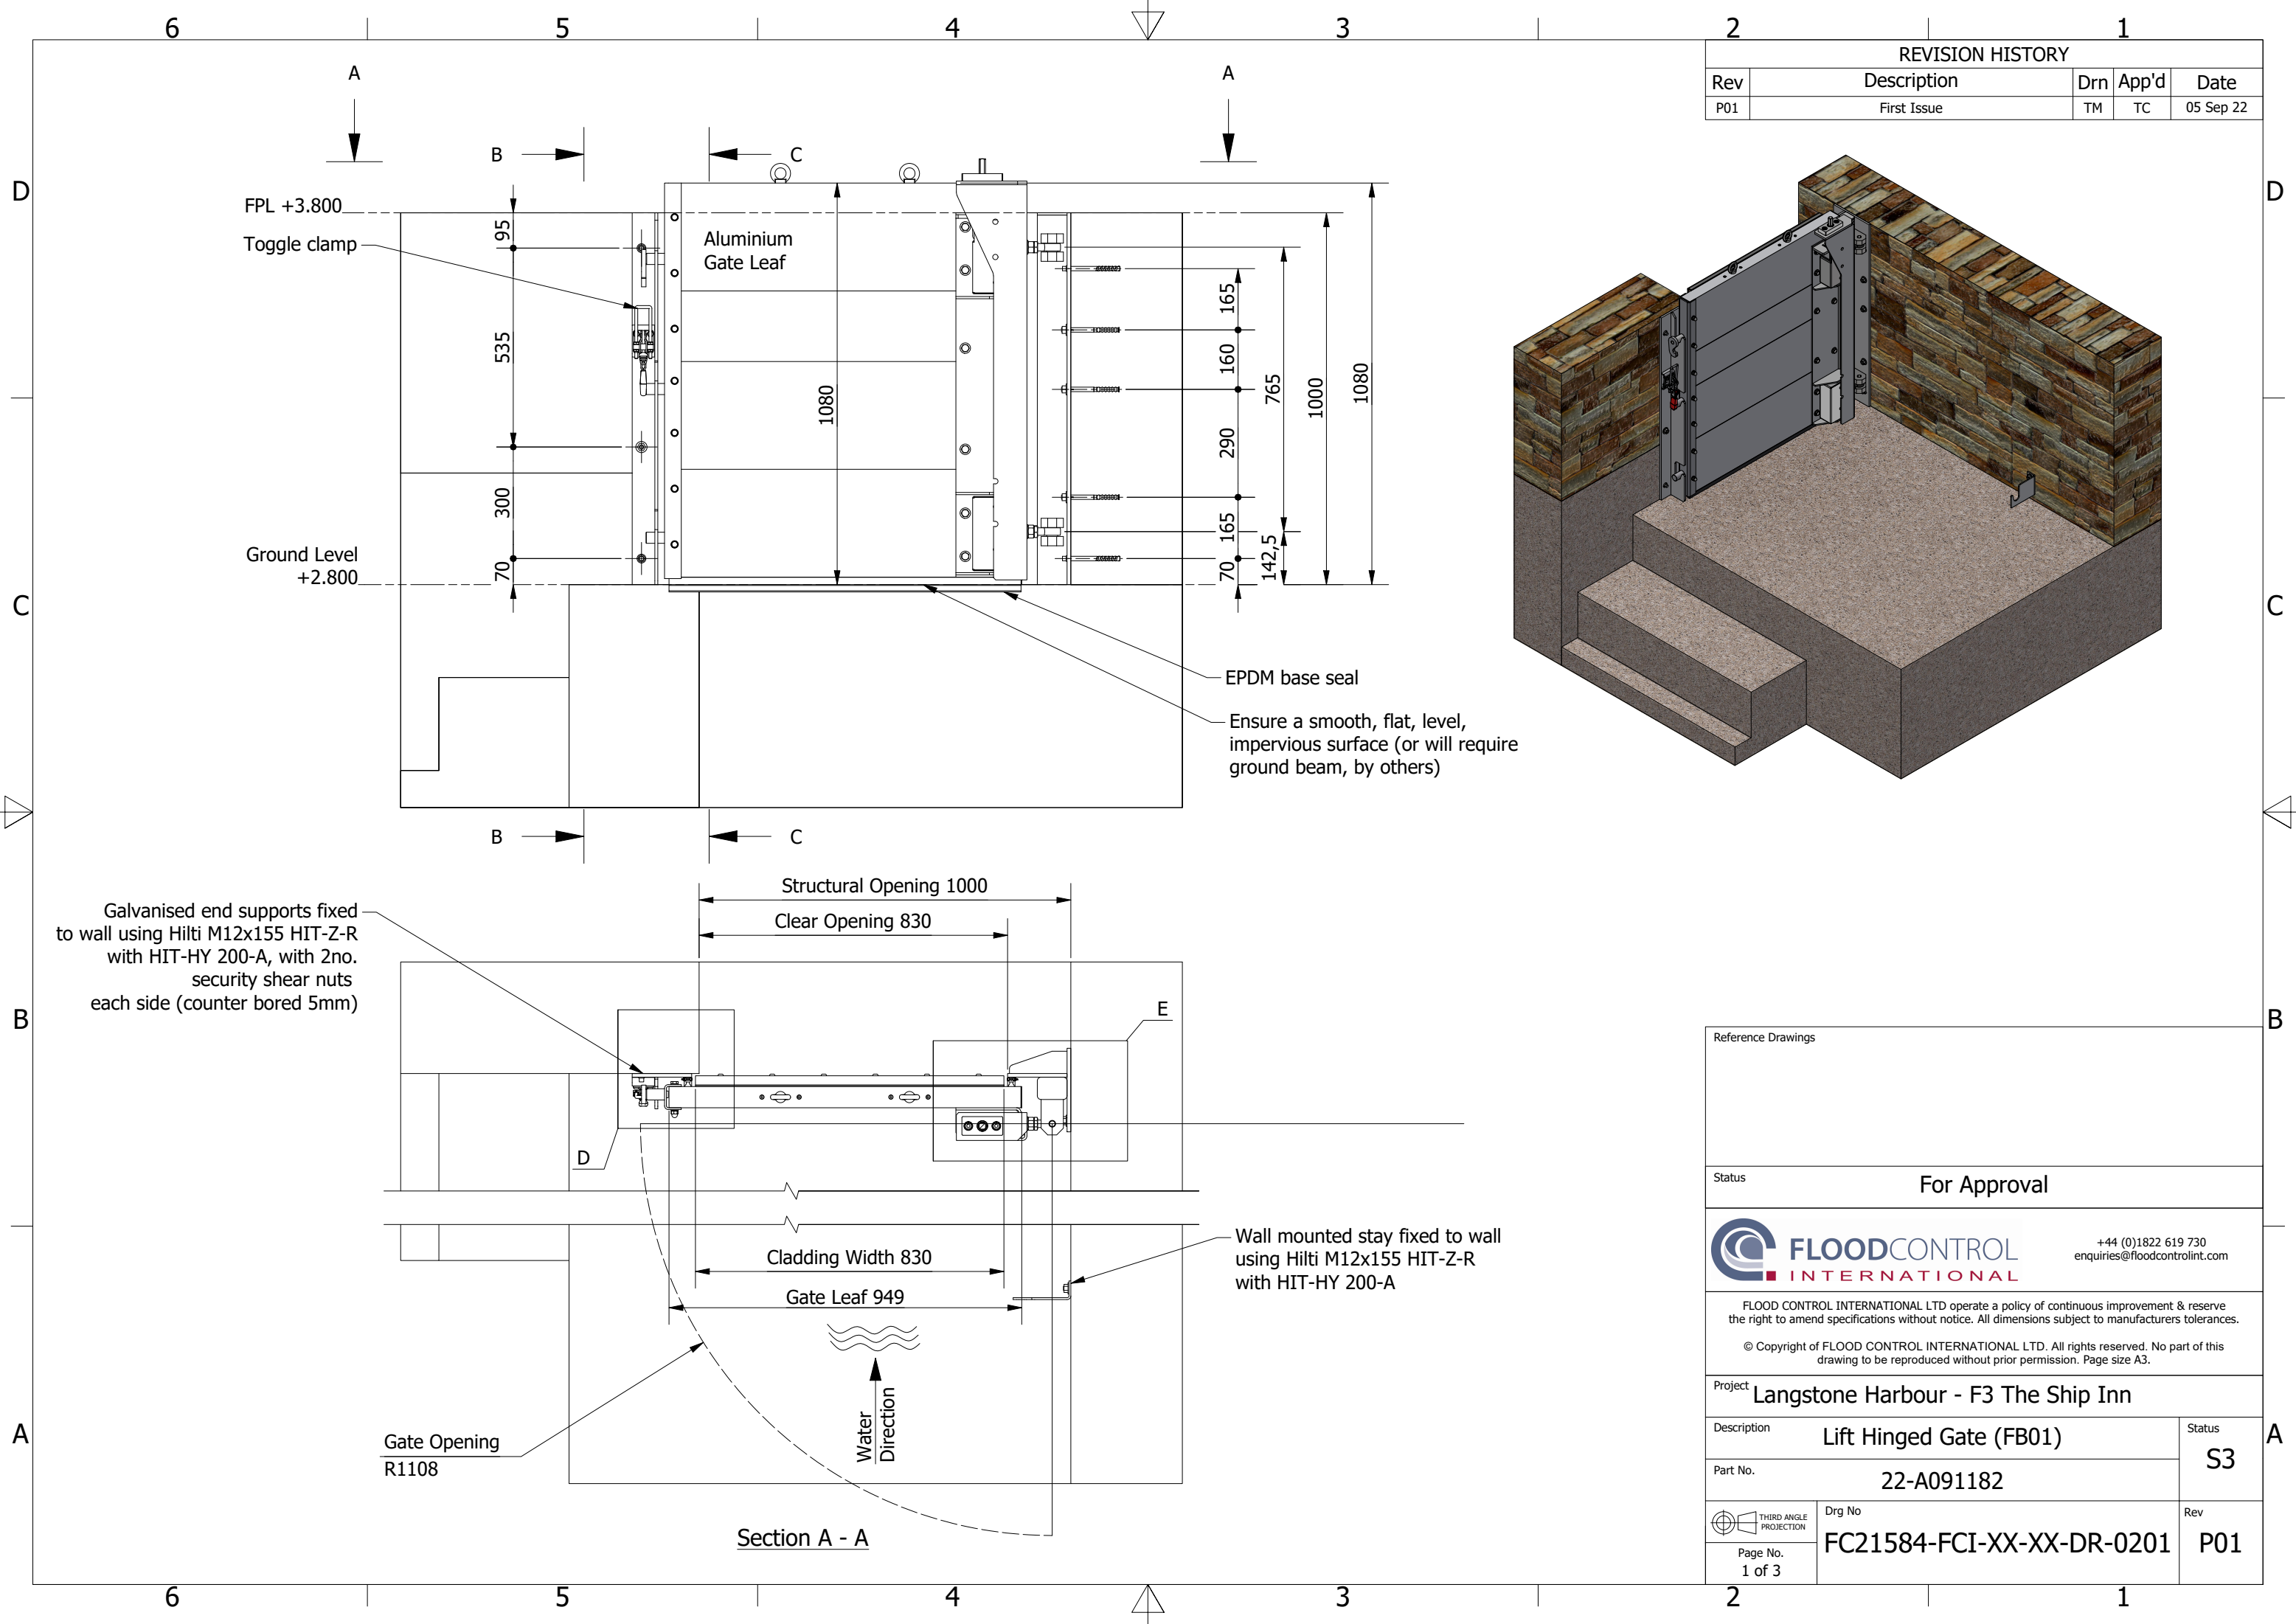

REVISION HISTORY				
Rev	Description	Drn	App'd	Date
P01	First Issue	TM	TC	05 Sep 22

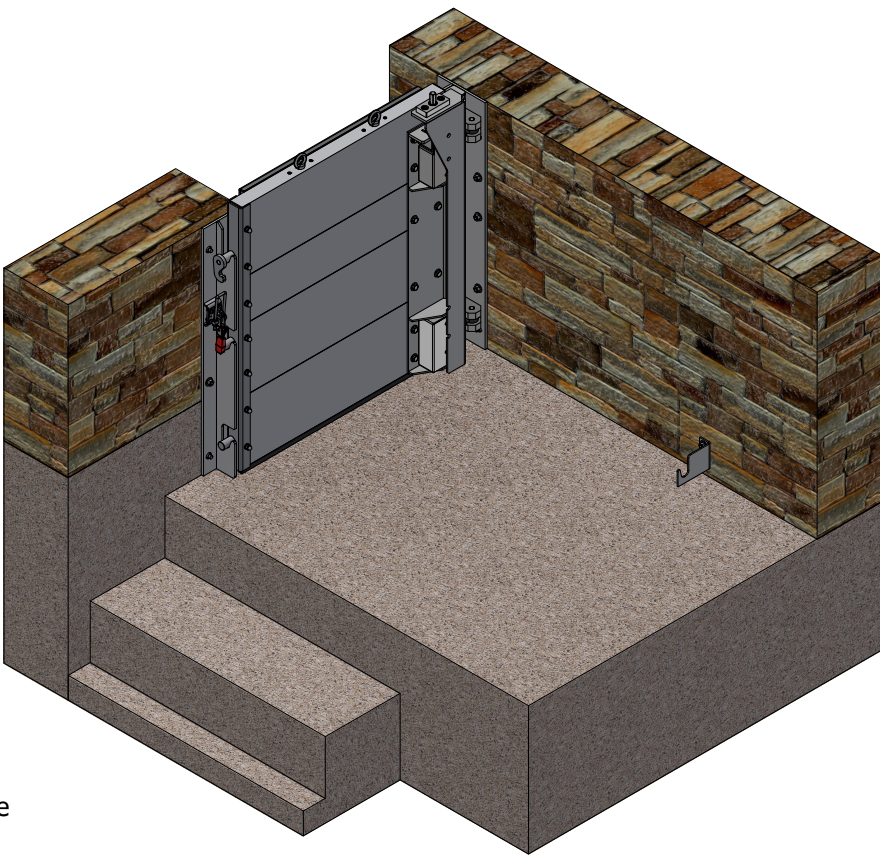

Reference Drawings			
Status		For Approval	
		<div><div>FLOODCONTROL</div><div>INTERNATIONAL</div></div> <div>+44 (0)1822 619 730 enquiries@floodcontrolint.com</div>	
<div>FLOOD CONTROL INTERNATIONAL LTD operate a policy of continuous improvement & reserve the right to amend specifications without notice. All dimensions subject to manufacturers tolerances.</div> <div>© Copyright of FLOOD CONTROL INTERNATIONAL LTD. All rights reserved. No part of this drawing to be reproduced without prior permission. Page size A3.</div>			
Project		Langstone Harbour - F3 The Ship Inn	
Description		Lift Hinged Gate (FB01)	Status
Part No.		22-A091182	S3
	Drg No		Rev
Page No.	FC21584-FCI-XX-XX-DR-0201		P01
1 of 3			

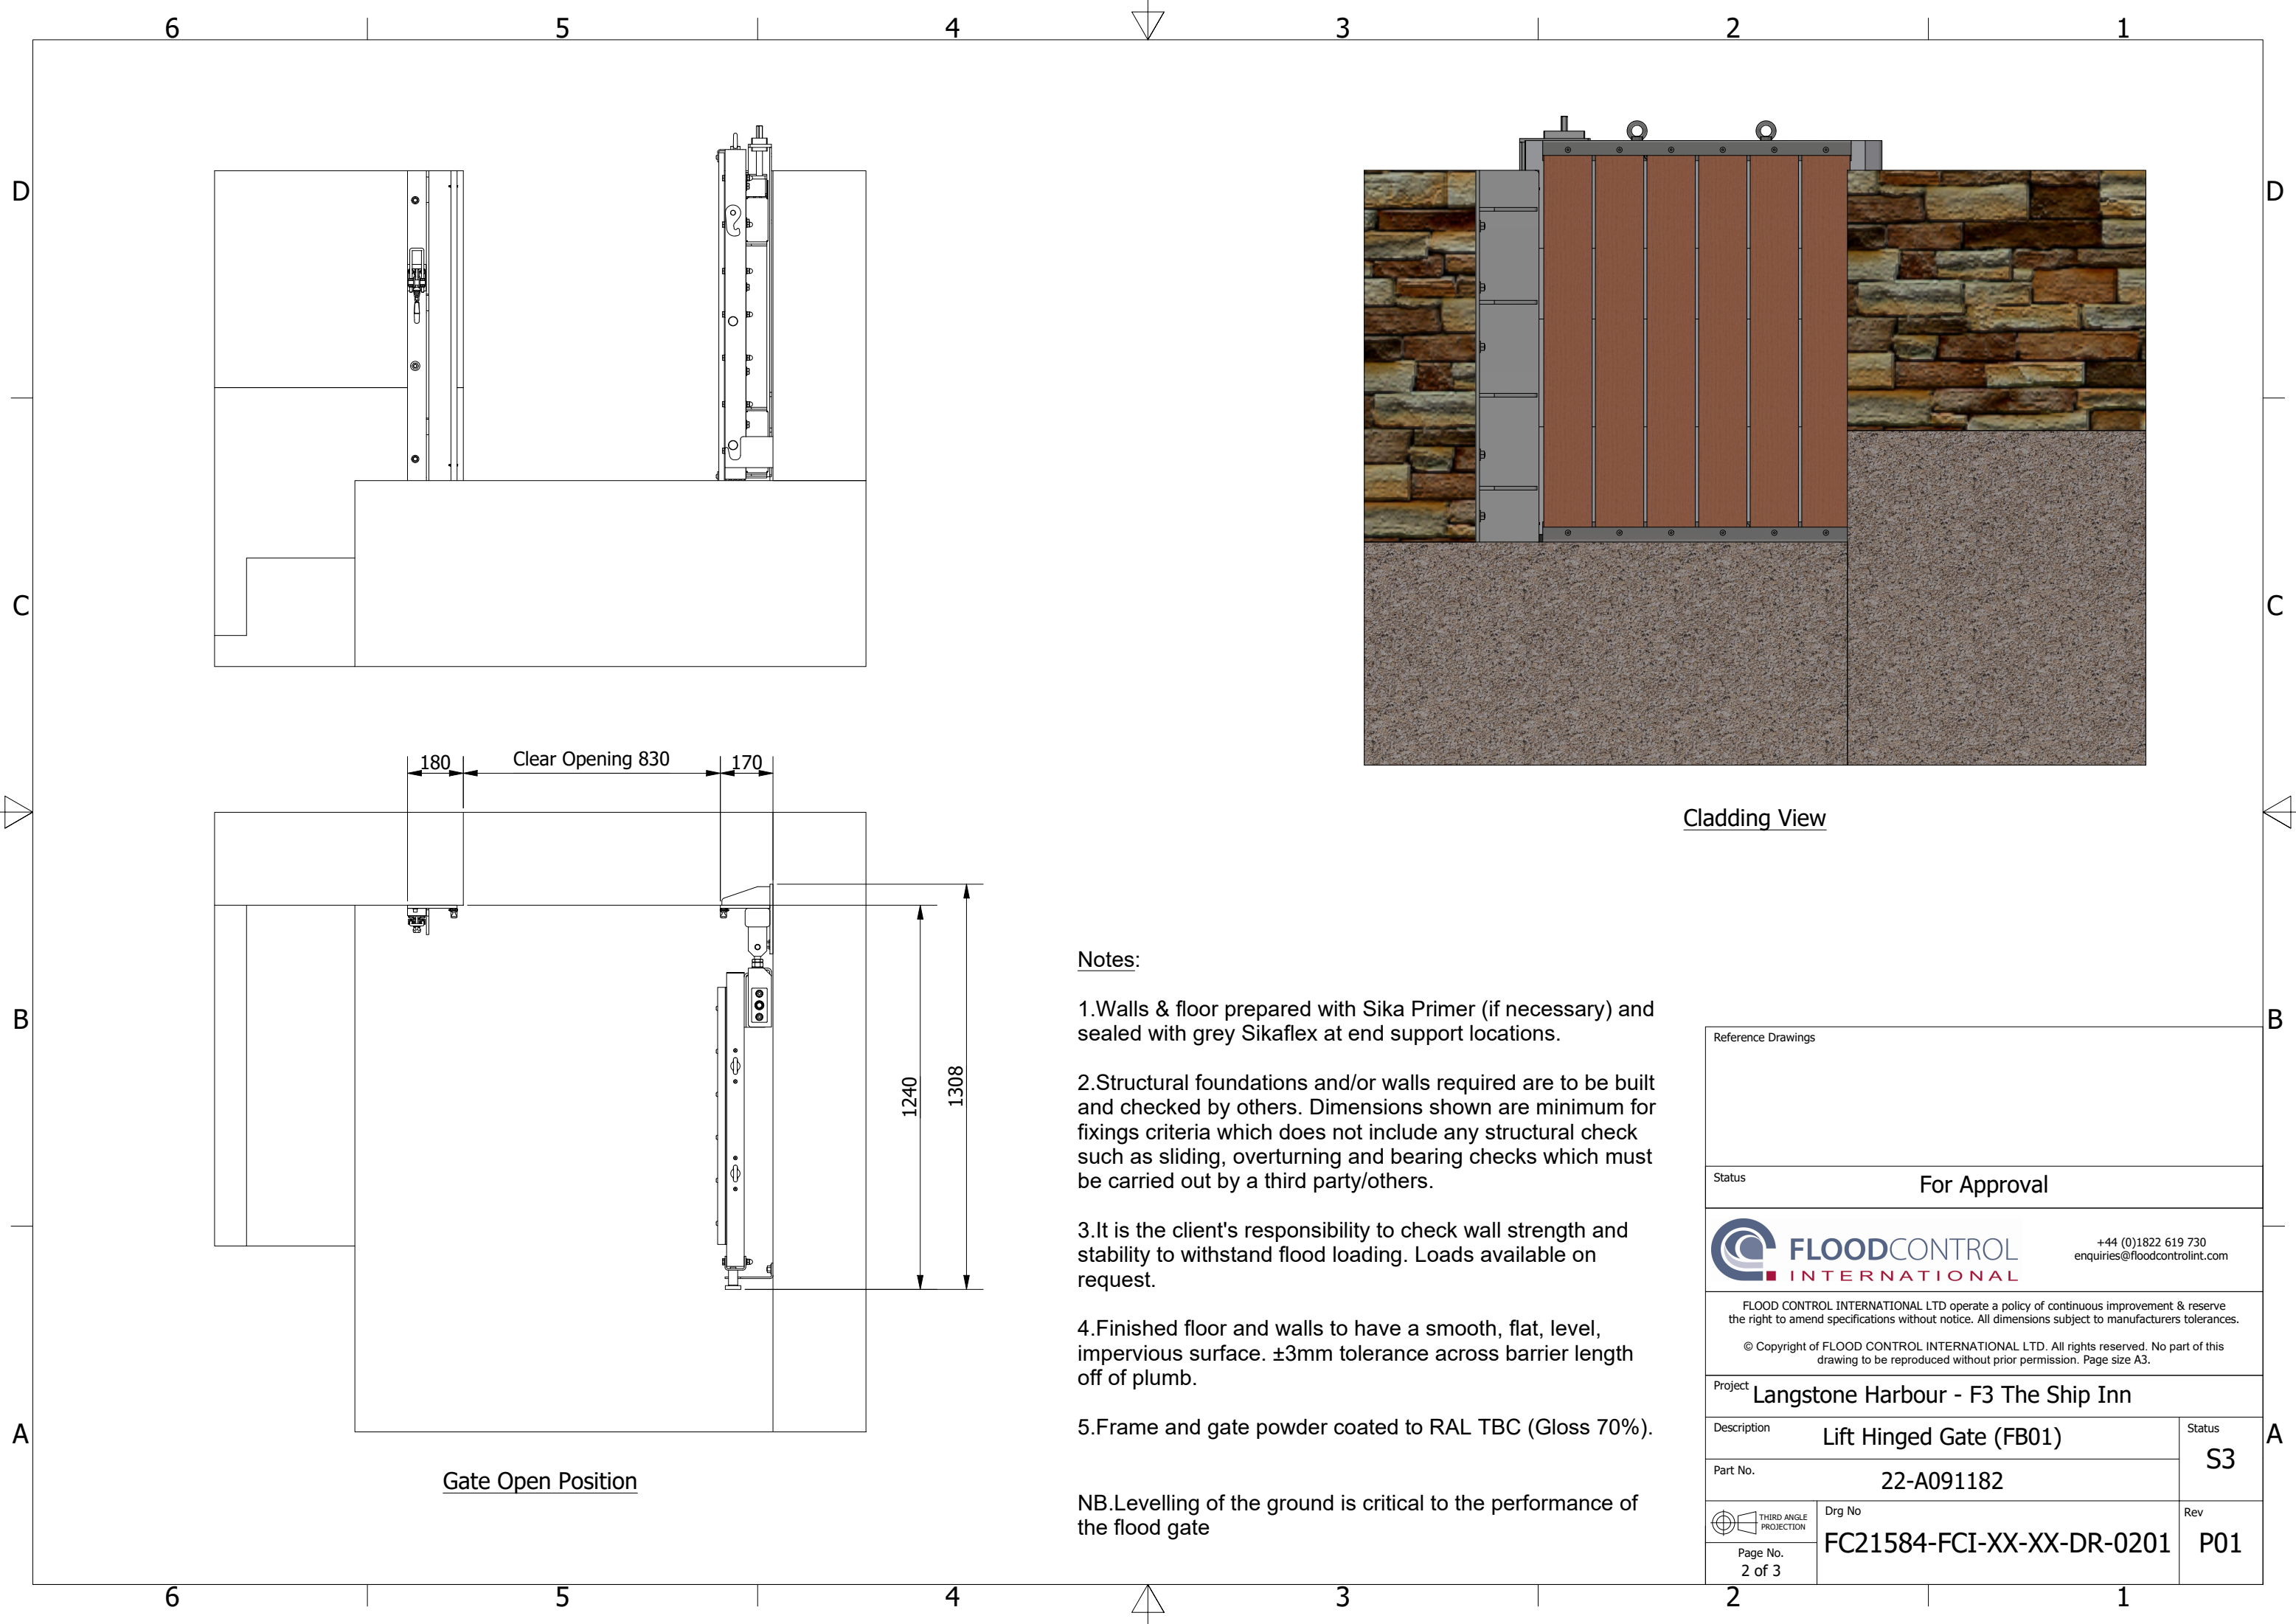

Notes:

- 1.Walls & floor prepared with Sika Primer (if necessary) and sealed with grey Sikaflex at end support locations.
- 2.Structural foundations and/or walls required are to be built and checked by others. Dimensions shown are minimum for fixings criteria which does not include any structural check such as sliding, overturning and bearing checks which must be carried out by a third party/others.
- 3.It is the client's responsibility to check wall strength and stability to withstand flood loading. Loads available on request.
- 4.Finished floor and walls to have a smooth, flat, level, impervious surface. $\pm 3\text{mm}$ tolerance across barrier length off of plumb.
- 5.Frame and gate powder coated to RAL TBC (Gloss 70%).

NB.Levelling of the ground is critical to the performance of the flood gate

Cladding View

Reference Drawings			
Status		For Approval	
		<div>FLOODCONTROL</div> <div>INTERNATIONAL</div>	
		+44 (0)1822 619 730 enquiries@floodcontrolint.com	
<p>FLOOD CONTROL INTERNATIONAL LTD operate a policy of continuous improvement & reserve the right to amend specifications without notice. All dimensions subject to manufacturers tolerances.</p> <p>© Copyright of FLOOD CONTROL INTERNATIONAL LTD. All rights reserved. No part of this drawing to be reproduced without prior permission. Page size A3.</p>			
Project		Langstone Harbour - F3 The Ship Inn	
Description		Lift Hinged Gate (FB01)	Status
Part No.		22-A091182	S3
 THIRD ANGLE PROJECTION		Drg No	Rev
Page No. 2 of 3		FC21584-FCI-XX-XX-DR-0201	P01

