


LEGEND: TREE RETENTION & REMOVAL
NB The original of this drawing was produced in colour - a monochrome copy should not be relied upon.

- T1 Category A: High quality and/or value to be retained and protected to BS5837.
- T2 Category B: Moderate quality and/or value to be retained and protected to BS5837.
- T3 Category C: Low quality and/or value to be retained and protected to BS5837.
- T4 Category U: Trees to be retained for bio-diversity habitat potential or offsite trees.
- (T5) Trees to be removed due to being in poor condition, unsuitable for retention or to facilitate the proposed development.

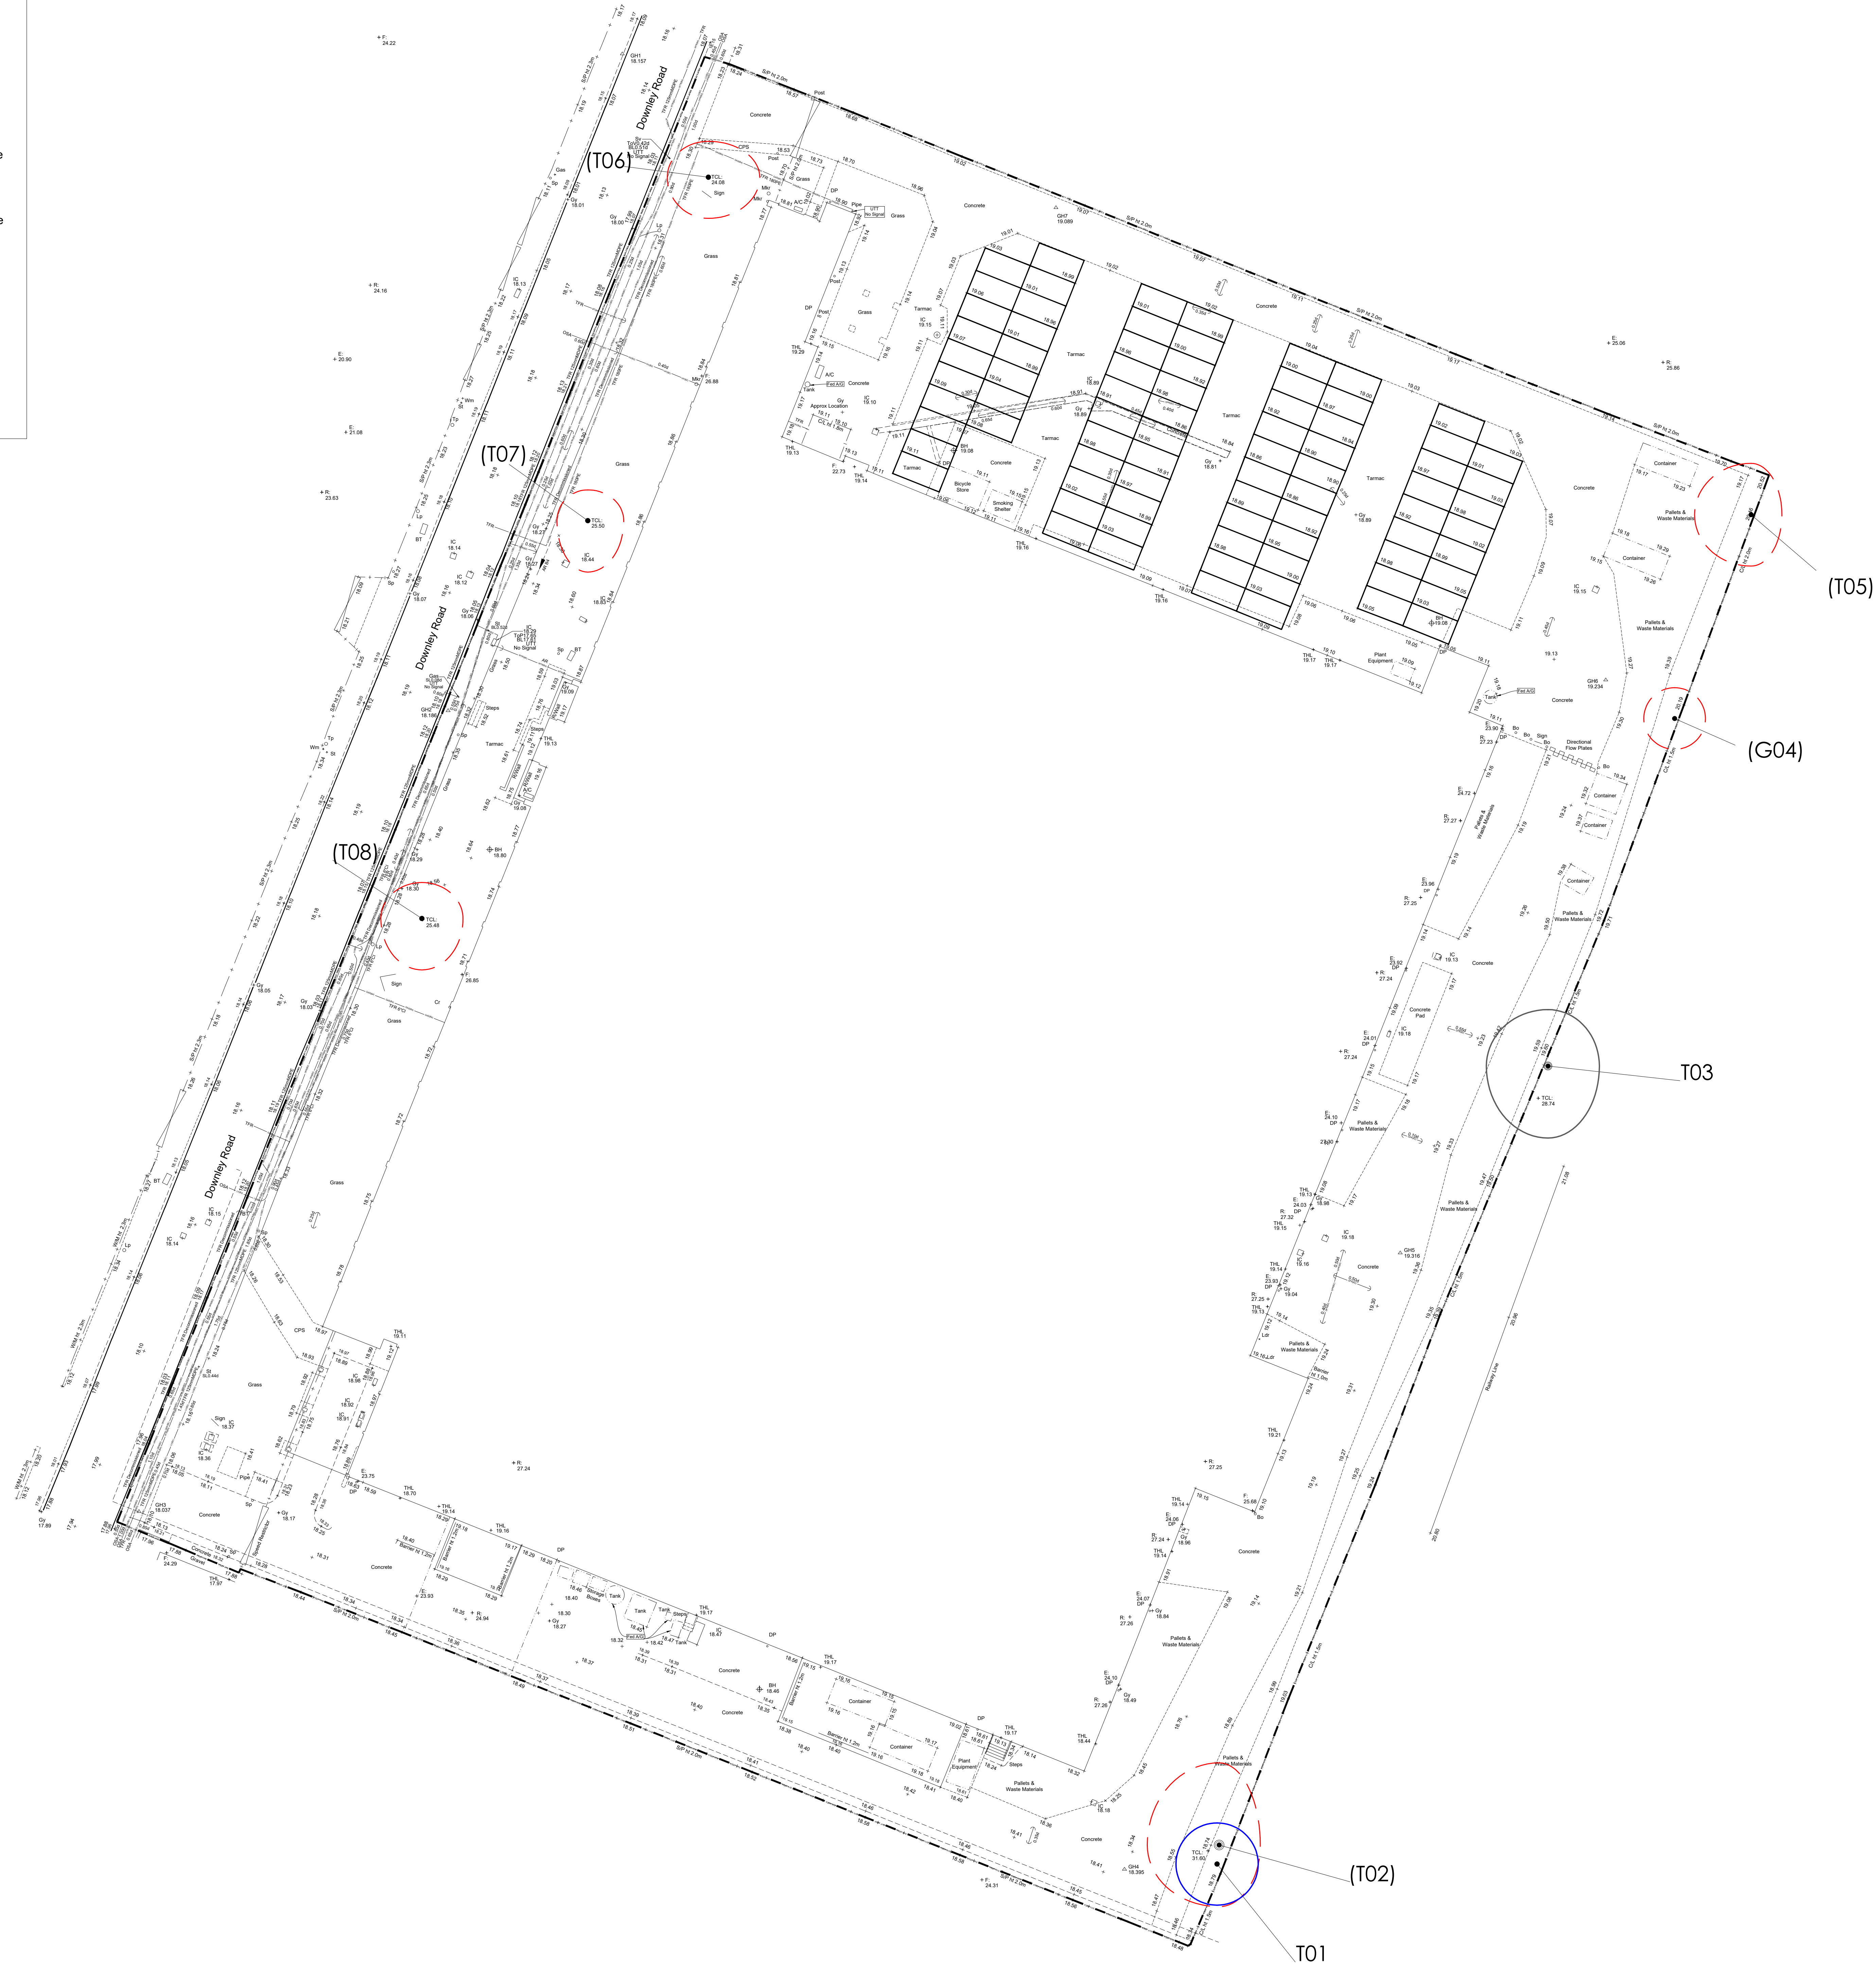


This drawing and the design it depicts are copyright and may not be copied or reproduced without written permission from Beo Landscape Design Ltd. No liability will be accepted for amendments made by others. This drawing is to be read in conjunction with the landscape specification and other relevant drawings.

Contains Ordnance Survey Data © Crown Copyright and Database Right 2024. © Crown Copyright. All rights reserved 100016739.

Refer any queries to office of originator.

rev	date:	amendments:	alt:
P01	25/06/24	First issue	E.H

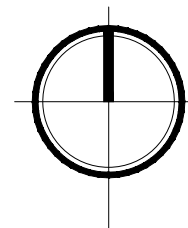

bea
landscape design ltd

client:
CANMOOR

project:
DUNHAM BUSH SITE
DOWNLEY ROAD, HAVANT

title:
TREE RETENTION &
REMOVAL PLAN

status:
PLANNING

date: JUNE '24	drawn: E.C.H.	number: BEA-24-042-04
scale/AD: 1:250	checked: T.G-W	revision: P01

Beo Landscape Design Ltd
132A The Worklands, Compton Road,
Wolverhampton, WV3 9QD
T: 01902 424 950 / 01902 423 901
E: info@beolandscapedesign.co.uk
W: www.beolandscapedesign.co.uk