



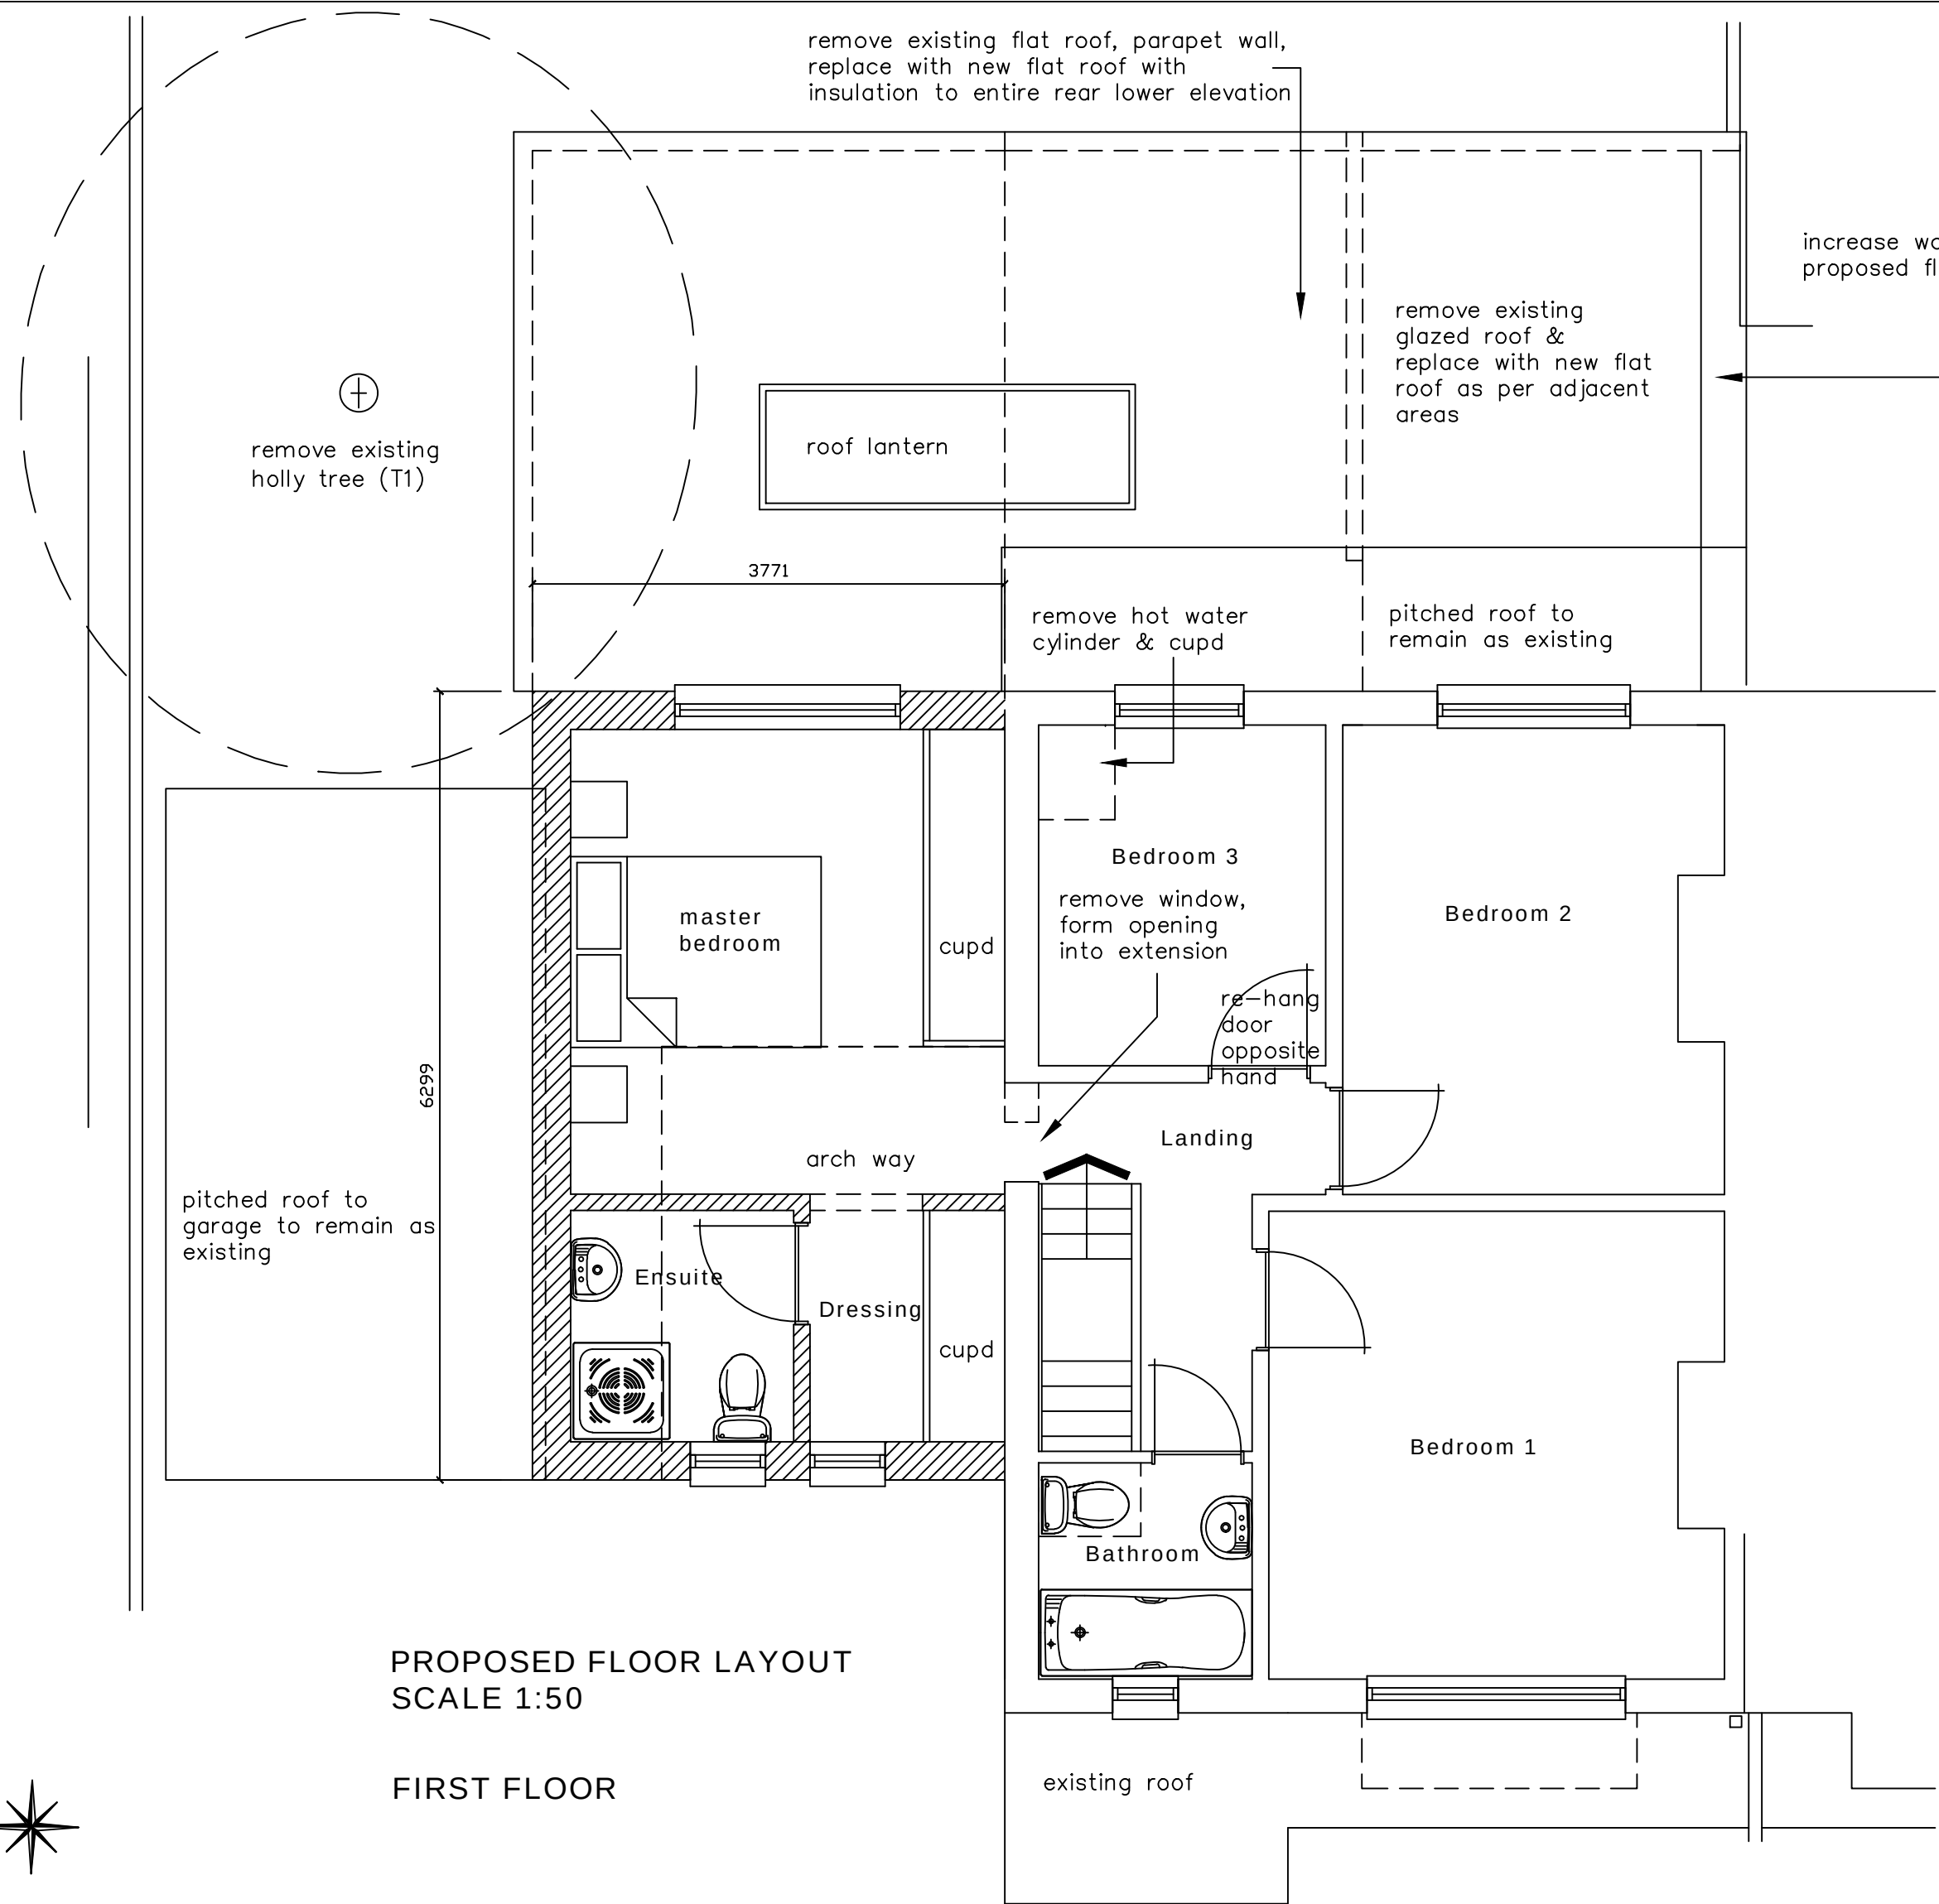

PROPOSED FLOOR LAYOUT
SCALE 1:50
FIRST FLOOR

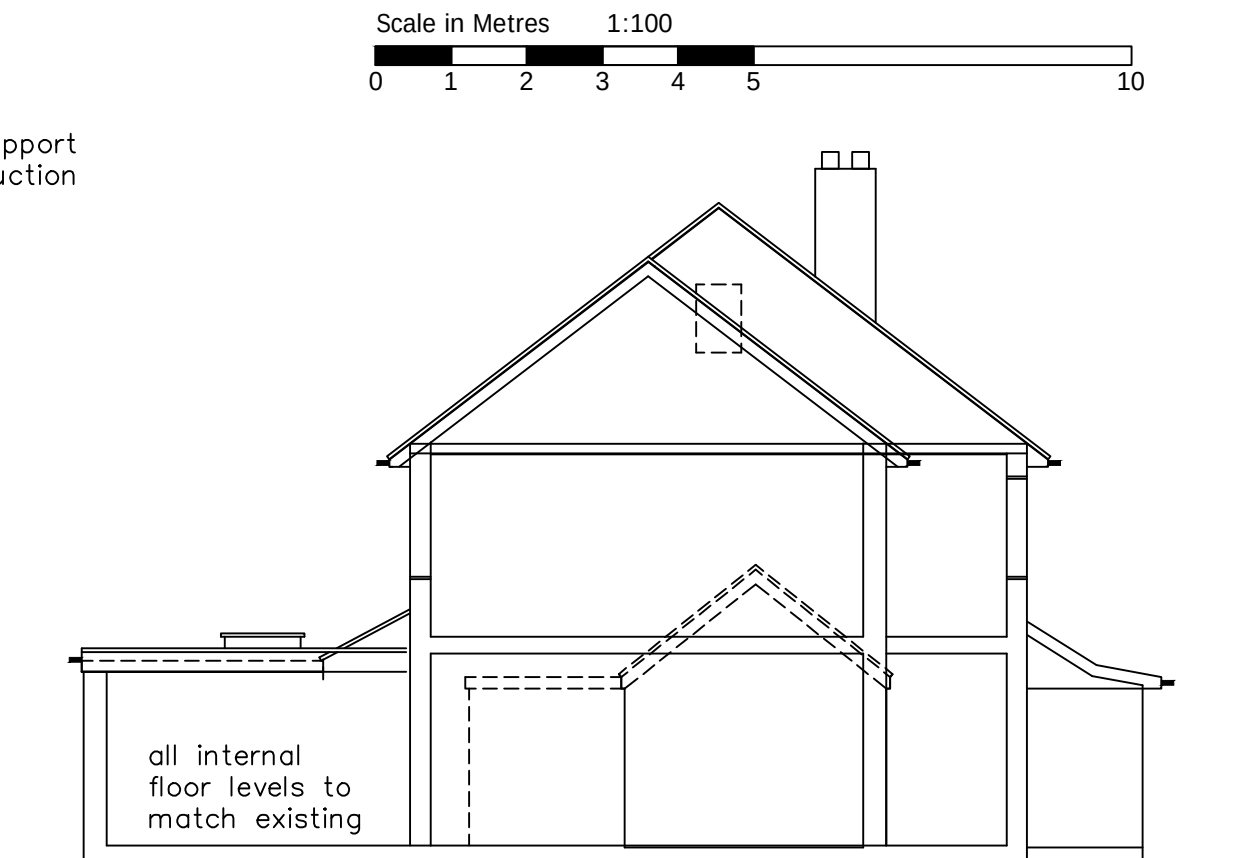

PROPOSED SITE SECTION
SCALE 1:100

KEY:

- Blockwork
- External brickwork
- Timber/metal framed stud walling
- Mains Powered Extract Fan
- Mains Powered interconnecting smoke detectors
- SVP Soil & vent pipe
- SS Stub stack
- RWP Rain water pipe
- Spot levels



NOTES:

The design and construction of this project shall be in accordance with the current Building Regulations & NHBC Standards. These notes & drawings have been prepared solely for the purpose of Planning & Building Regulation approval.

Do not scale from this drawing unless for Planning purposes. All dimensions to be checked on-site and any alterations to be approved by the Architect and/or client prior to any work commencing.

Ordnance Survey Licence No: 100047591

This drawing to be copyright and to be read in conjunction with all other drawings

Ammendments:

Key:

Client Name & Address:

Mr & Mrs H Harding
204 Park Avenue
Waterlooville
PO7 5EZ

Project Address:

204 Park Avenue
Waterlooville
PO7 5EZ

Drawing Details:

PLANNING DRAWING

Proposed First Floor / Site Section

Project No: 1017	Drawing No: 3	Rev No:
Scale: 1:50 1:100@ A2	Drawn: BWH	Date: 26/09/24

B H
ARCHITECTURE Ltd

Heath Cottage
Newlands Lane
Purbrook
Waterlooville
Hants
PO7 5SQ

Tel: 023 9223 2322
Mob: 07747 771808
E-mail:bernard@bernardharding.com