


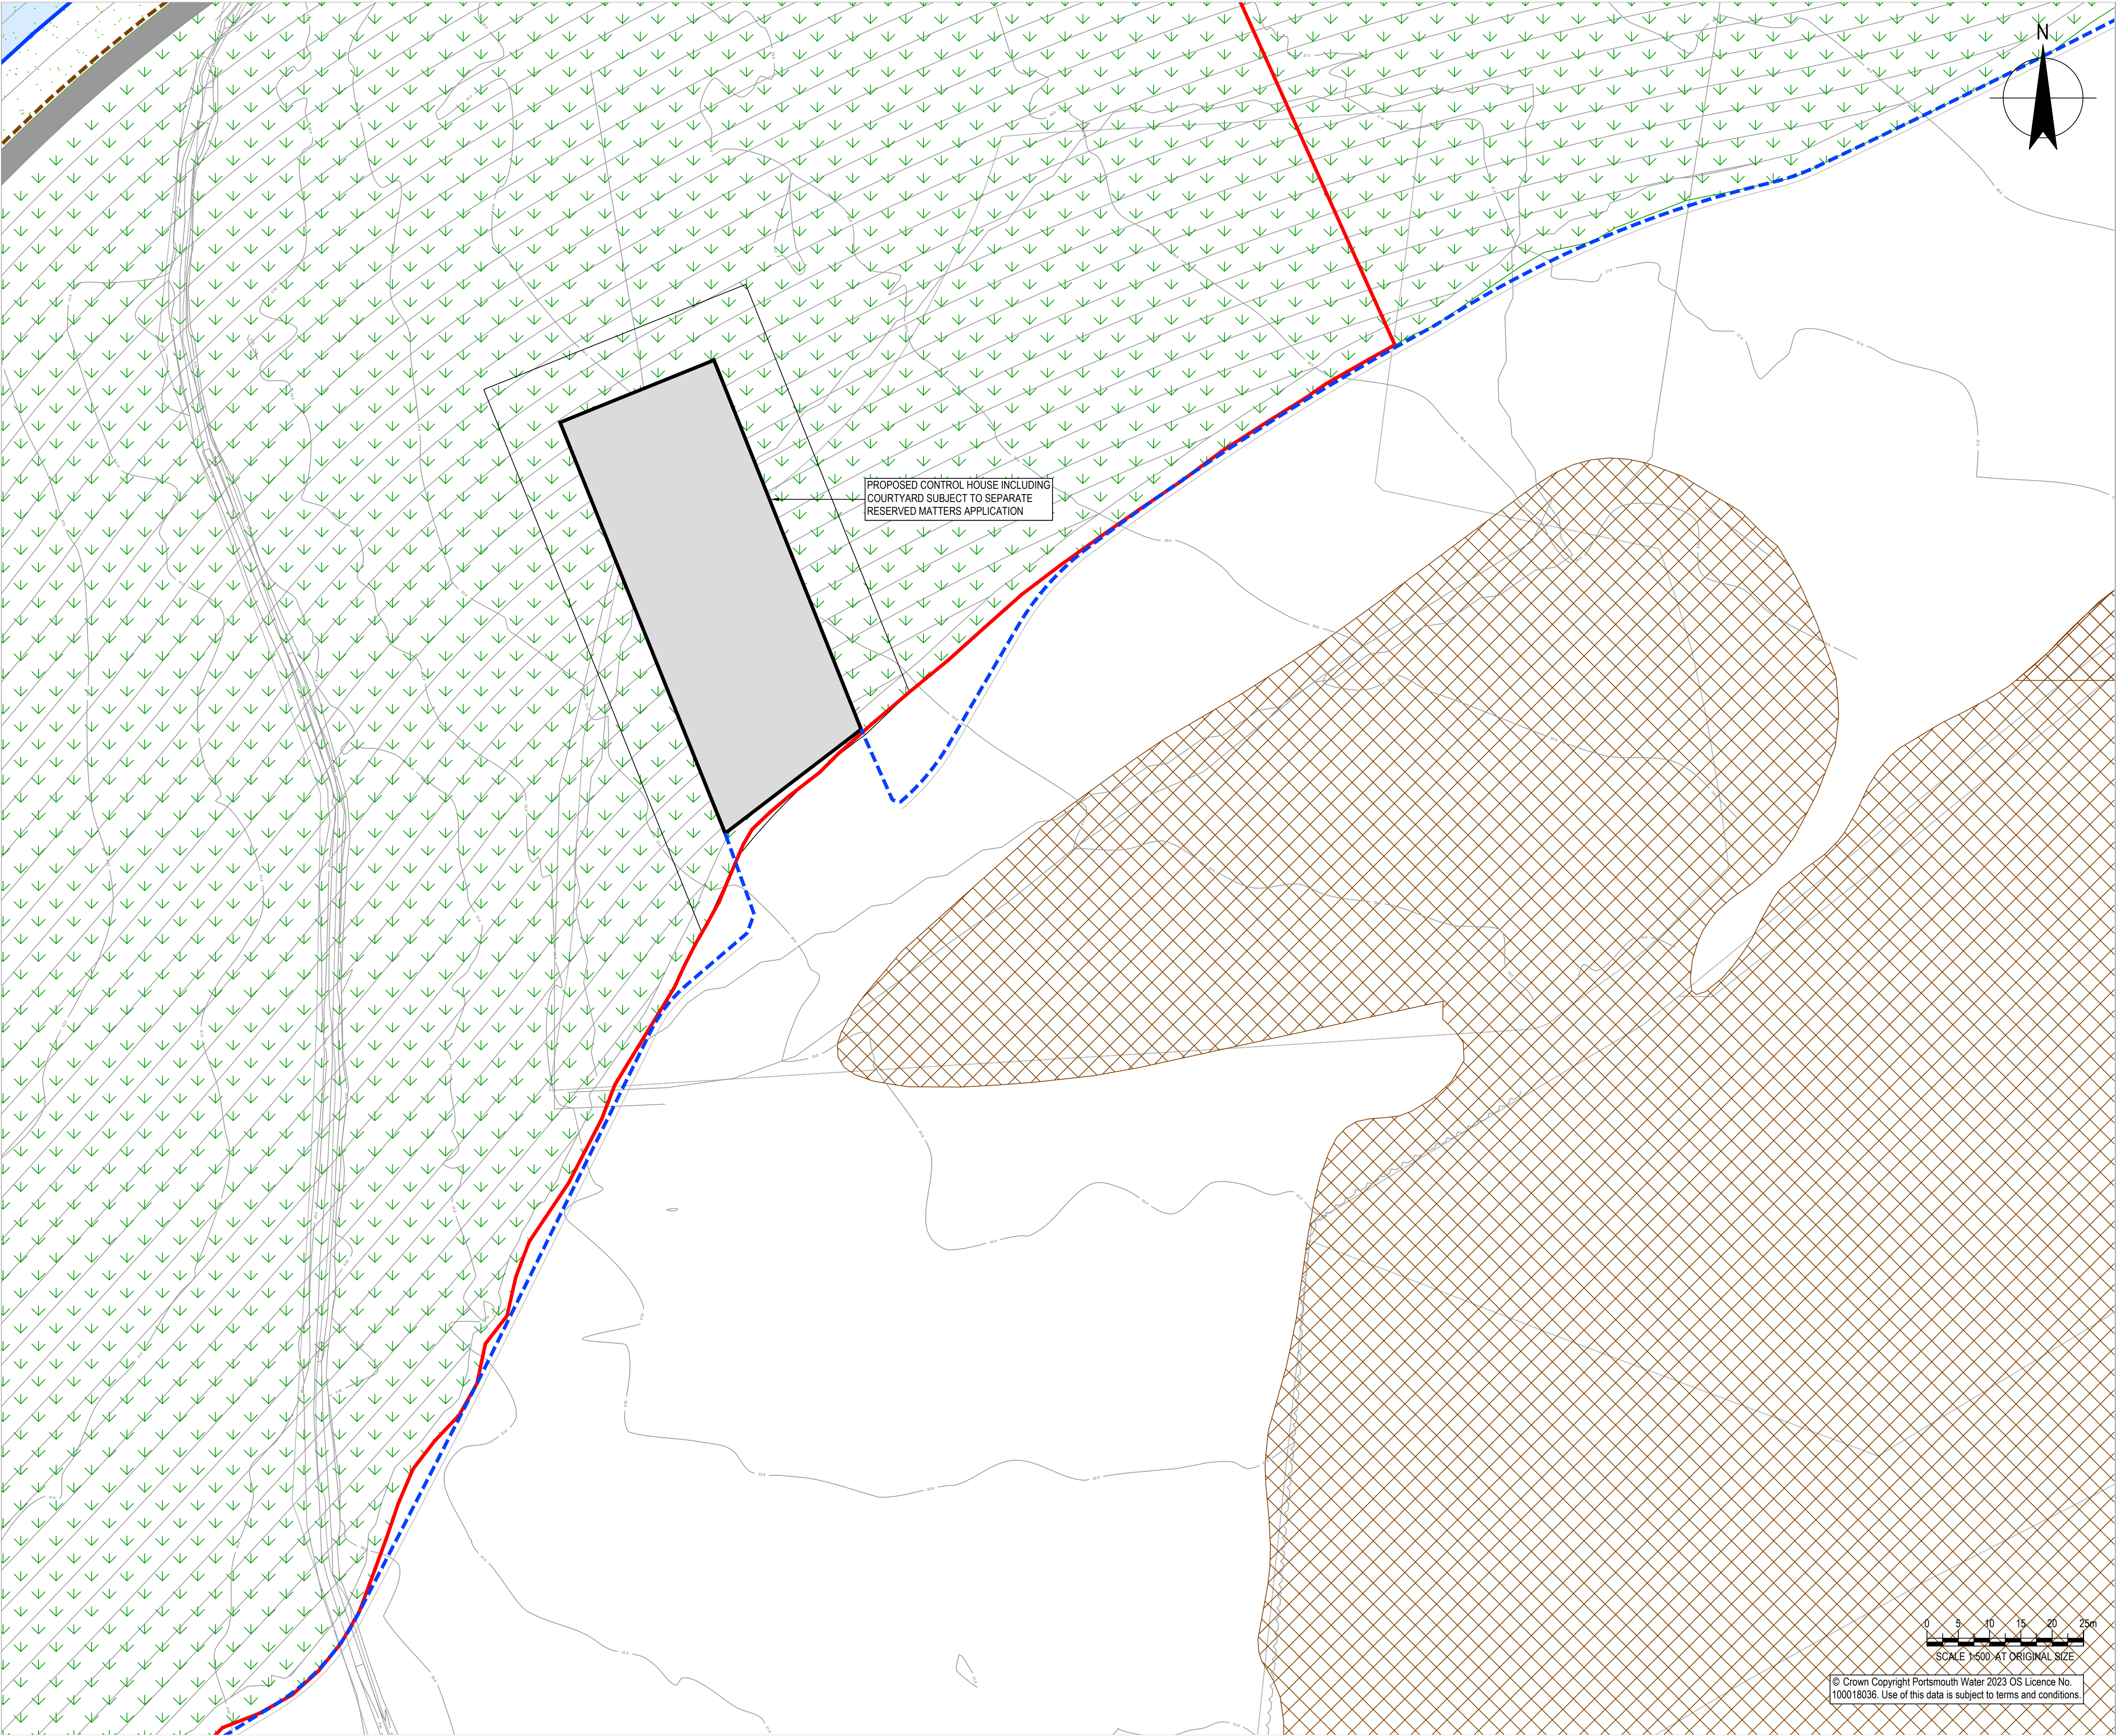

NOTES

- ALL DIMENSIONS ARE IN MILLIMETRES UNLESS NOTED OTHERWISE (UNO).
- ALL LEVELS ARE IN METRES TO ORDNANCE DATUM UNO.
- TWL = TOP OF WATER LEVEL

Key

RMA Application boundary

39.5 contour - top water level for main reservoir

Existing Vegetation

Proposed Specimen Trees

Ornamental Planting Mix

Formal Hedgerow

Rush & Sedge Planting

Wildflower Seeding Mix EM5

Wet and Water Edge Mix

Grass Amphitheatre with Timber Edge Sealing

Crest footpath

Bins


Benches

Raised Timber Planter

Balustrade

Stockproof Fencing

Timber Post and Rail Fencing

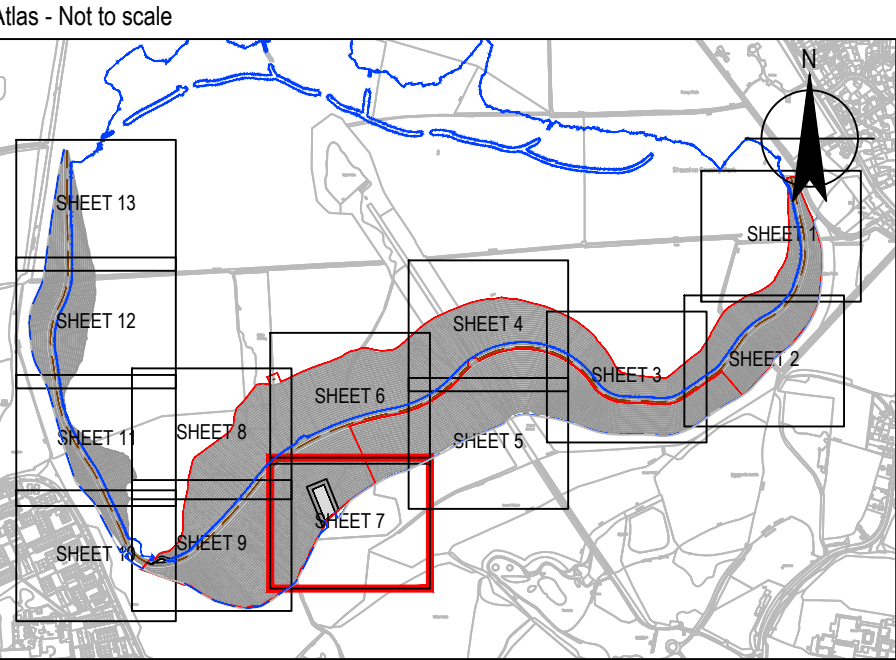

REFERENCE DOCUMENTS AND DRAWINGS

PLEASE REFER TO THE BELOW DRAWINGS:
HTR-GHD-WL-ZZ-DR-T-0023-0034 MAIN EMBANKMENT LANDSCAPE HARDWORKS AND SOFTWORKS
HTR-GHD-WL-ZZ-DR-T-0035 VIEWING PLATFORM GENERAL ARRANGEMENT PLAN
HTR-GHD-WL-ZZ-DR-T-0038-0039 CONSTRUCTION DETAILS

P02	FOR COMMENT	SWG	SWG	06/08/2024
P01	FOR COMMENT	SWG	SWG	30/07/2024
Rev	Description	Checked	Approved	Date
Author	ST	Drafting Check	SWG	
Designer	ST	Design Check	SWG	

Telephone: Havant (023) 9249 9888
Fax: Havant (023) 9245 3632
Website: www.portsmouthwater.co.uk
Registered Office: PO Box 8 West Street
Havant Hampshire PO9 1LG
REGISTERED IN ENGLAND No. 2536455



Project No.
12547181

Client PORTSMOUTH WATER

Project HAVANT THICKET RESERVOIR

Status FOR COMMENT Status Code S3

Drawing Title MAIN EMBANKMENT LANDSCAPE HARDWORKS AND SOFTWORKS SHEET 7 OF 13 Size A1



© Crown Copyright Portsmouth Water 2023 OS Licence No. 100018036. Use of this data is subject to terms and conditions.

HTR-GHD-ZZ-ZZ-DR-T-0028 Rev P02