


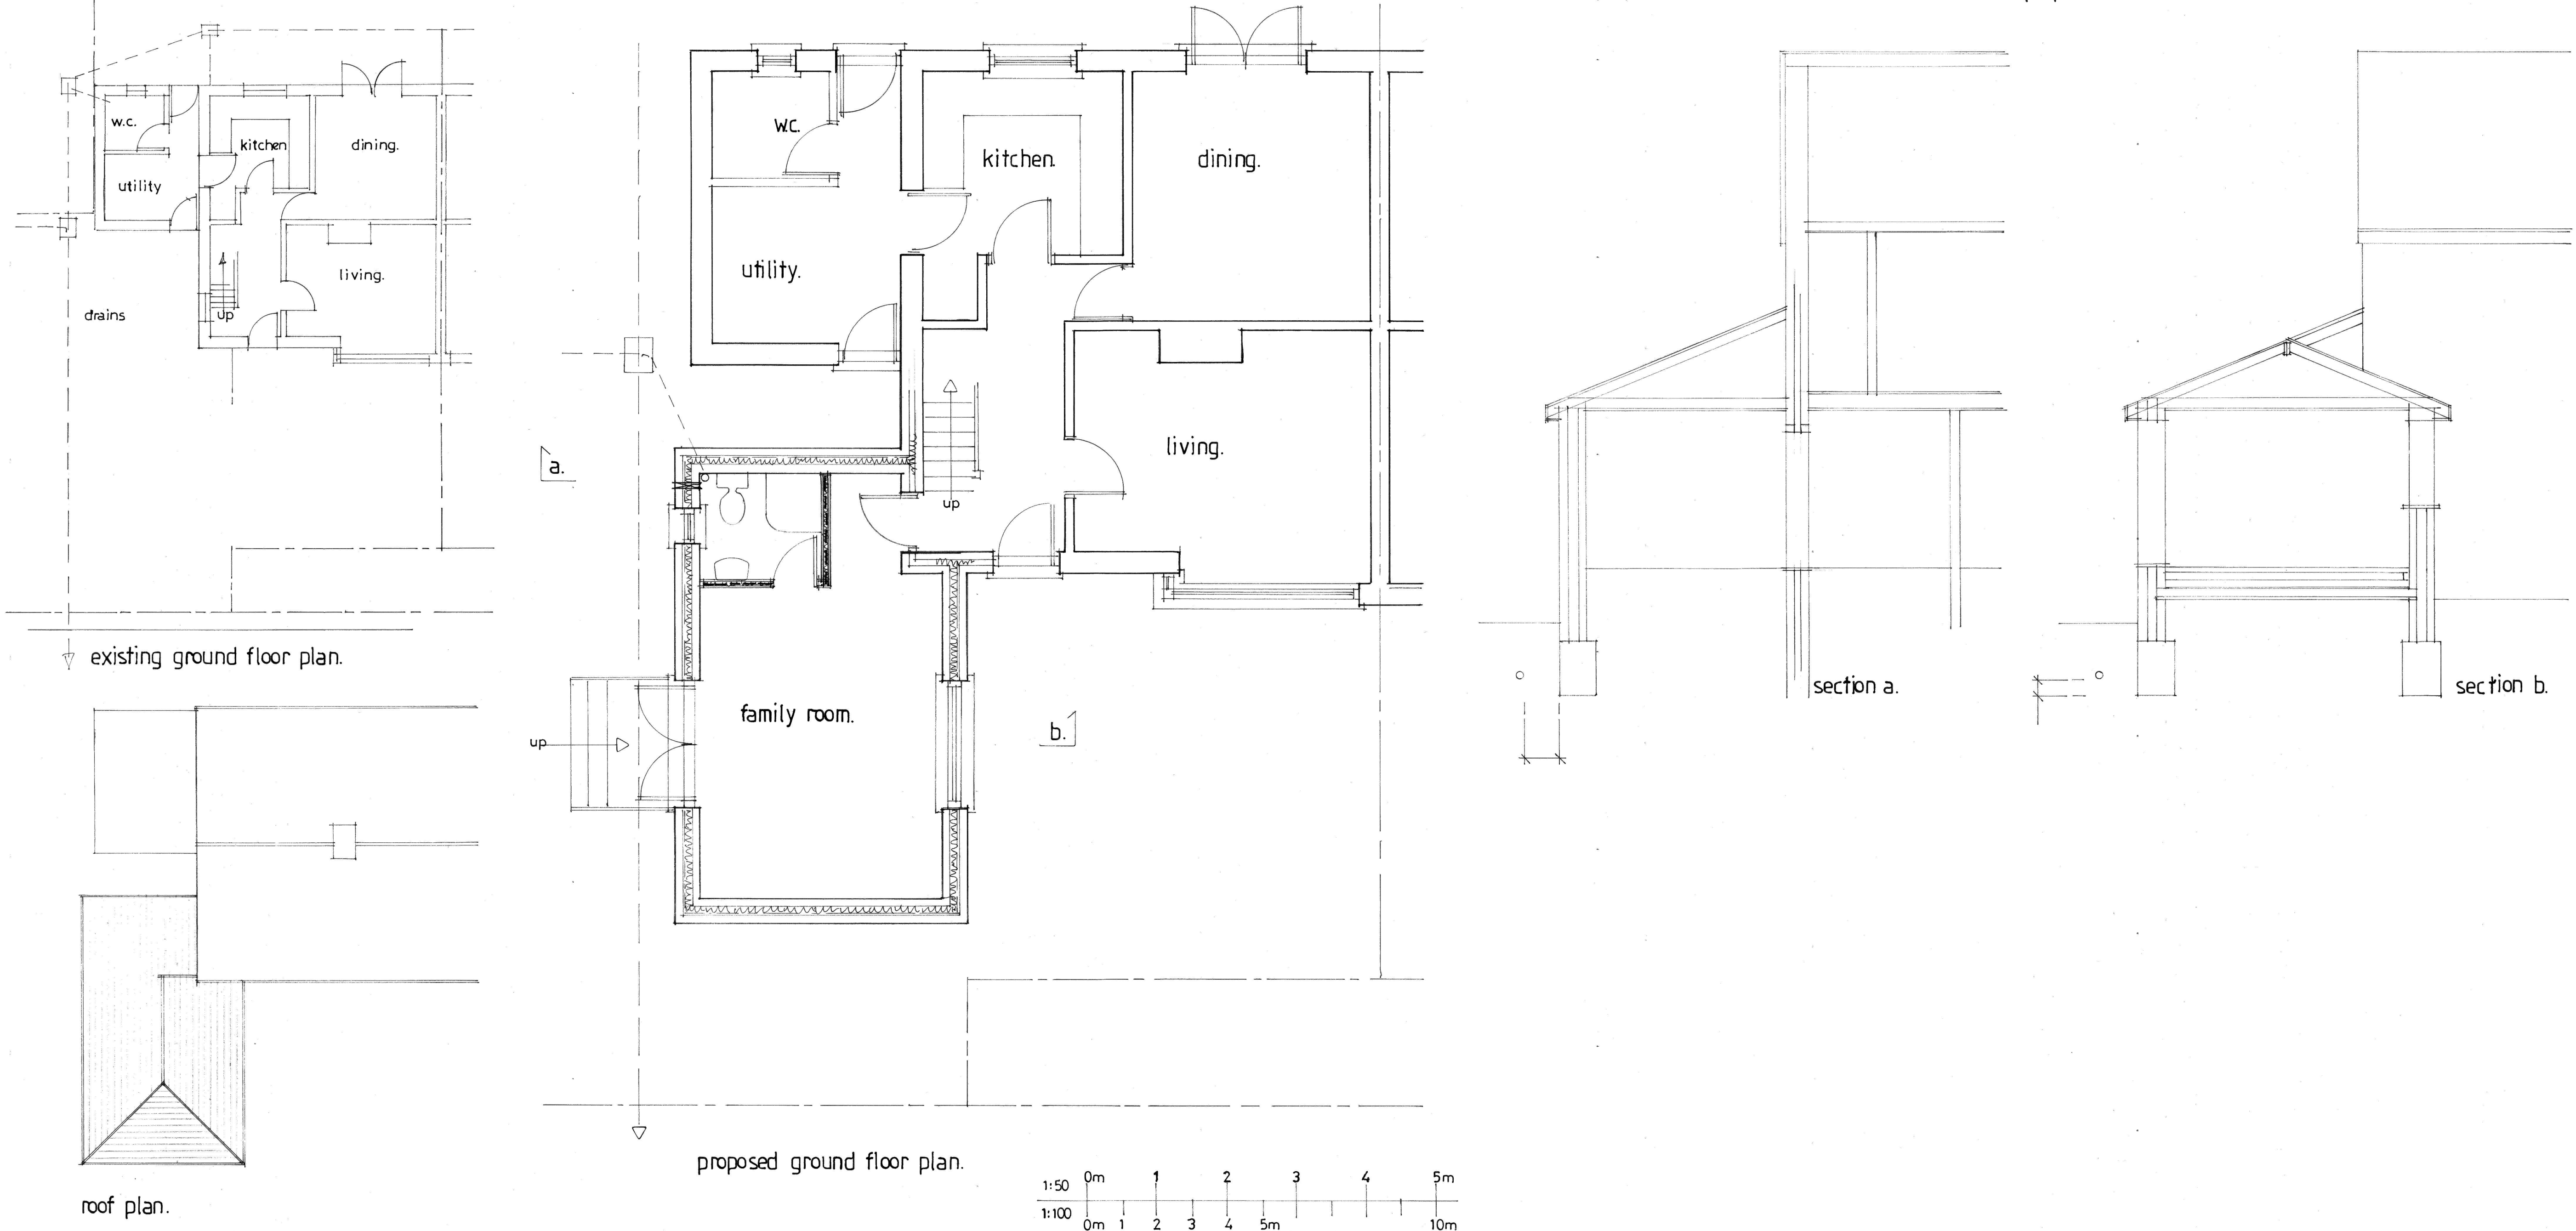

EXTERNAL MATERIALS: EXISTING
ROOF: CONCRETE TILES
WALLS: FACING BRICKWORK
WINDOWS: WHITE UPVC
DOORS: WHITE UPVC
FACIAS: WHITE UPVC

EXTERNAL MATERIALS: PROPOSED
ROOF: CONCRETE TILES TO MATCH EXISTING
WALLS: FACING BRICKWORK TO MATCH EXISTING.
FRONT GABLE WALL: TILE HANGING
WINDOWS: WHITE UPVC
DOORS: WHITE UPVC

ALL NEW MATERIALS TO MATCH EXISTING AS CLOSE AS POSSIBLE.



Revisions
Copyright: B J H Property Services Ltd. 42 Nobes Avenue Gosport Hampshire PO13 0HT 07787711781 bjhpropertyservices@outlook.com beej1969@hotmail.co.uk
LABC Planning Authority Scheme
Site Address: 43 Elizabeth Road, Waterlooville, PO7 4LZ.
Client: Sam Green.
Job title: Proposed Single Storey Front/Side Extension.
Drawing Title: Proposed & Existing Plans & Elevations, Sections & Notes.
Date: July 2024.
Scales: 1:100 & 1:50 @ A1.
Drawn by: B J Hindle.
Drawing no: 26/2425