


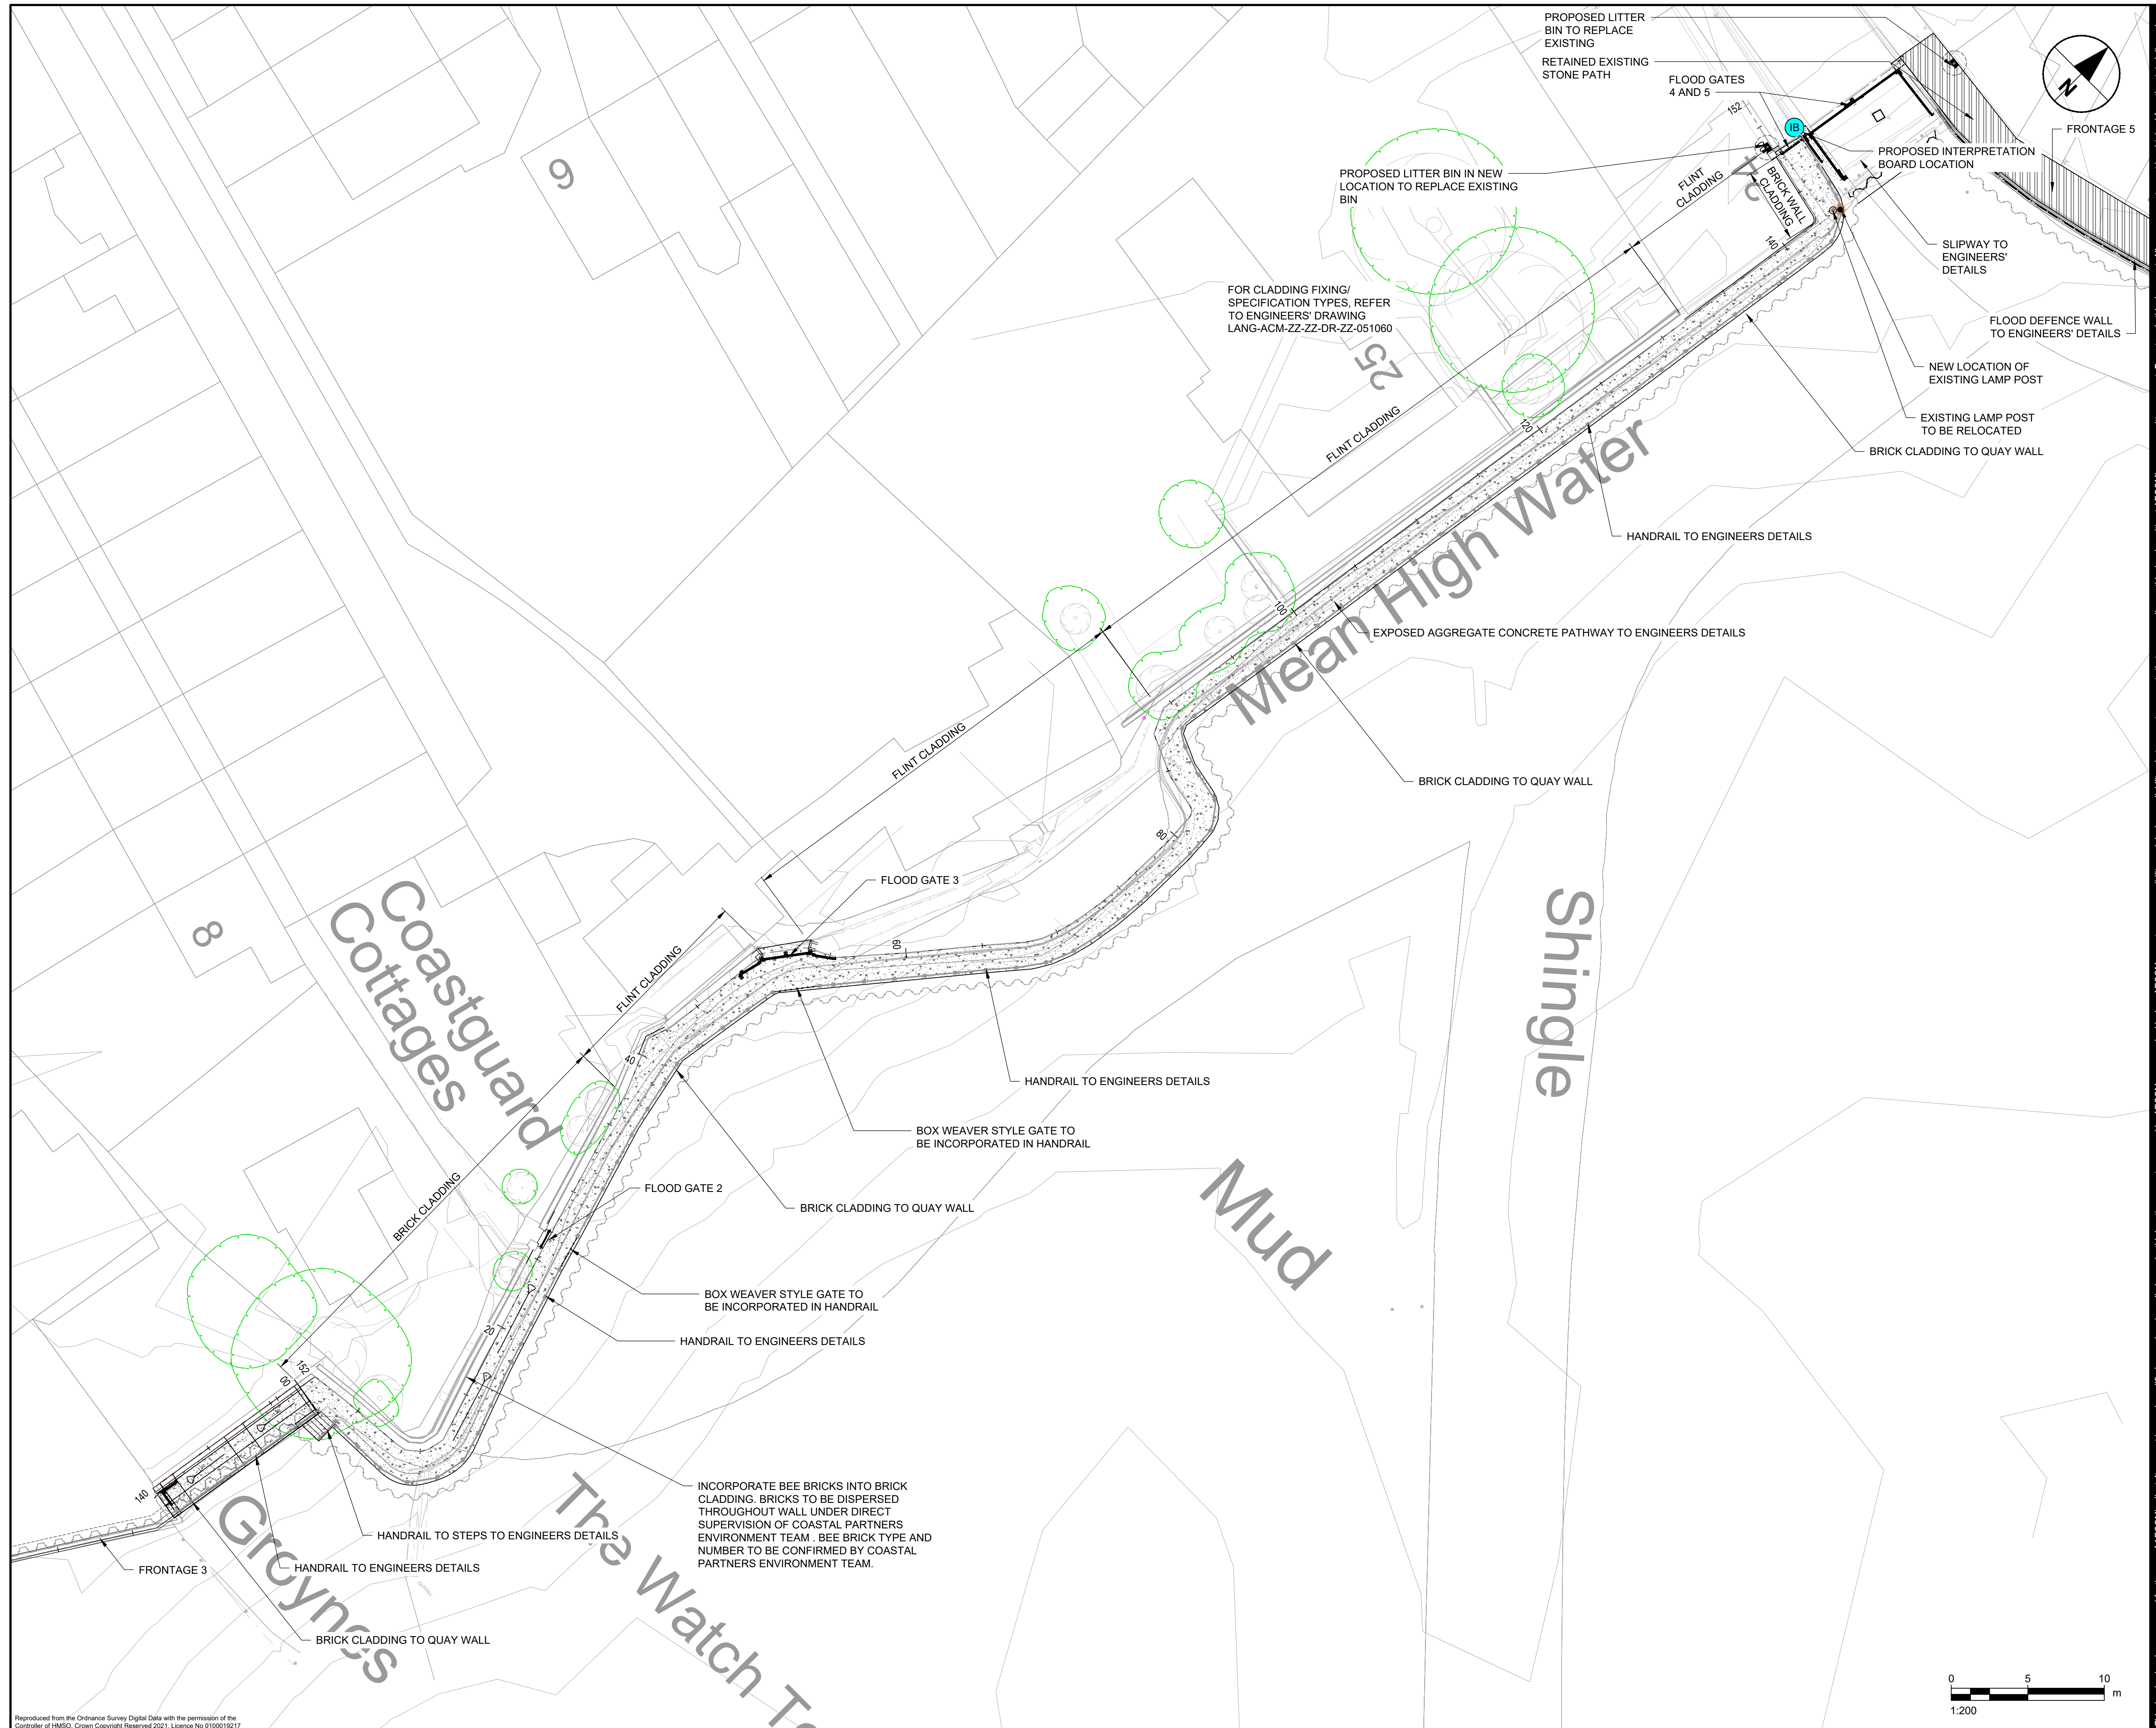

This drawing has been prepared for the use of AECOM's client. It may not be used, modified, reproduced or relied upon by third parties, except as agreed by AECOM or as required by law. AECOM accepts no responsibility, and denies any liability whatsoever, to any party that uses or relies on this drawing without AECOM's express written consent. All measurements must be obtained from the stated dimensions.

PROJECT

Langstone Flood and Coastal Erosion Risk Management Scheme

CLIENT

HAVANT BOROUGH
COUNCIL

CONSULTANT

AECOM
Midpoint, Alençon Link,
Basingstoke, Hampshire,
RG21 7PP
T:
www.aecom.com

NOTES

GENERAL NOTES:

1. THIS DOCUMENT IS TO BE READ IN CONJUNCTION WITH ALL OTHER RELEVANT DOCUMENTATION.
2. DO NOT SCALE FROM THIS DRAWING. USE ONLY PRINTED DIMENSIONS.
3. ALL DIMENSIONS IN MILLIMETRES, ALL CHAINAGES, LEVELS AND COORDINATES ARE IN METRES, UNLESS DEFINED OTHERWISE.
4. DEFENCE LENGTH/EXTENT SHOWN ARE APPROXIMATE. THE EXACT EXTENT OF THE TYPICAL CROSS SECTION TO BE CONSIDERED AT SITE WITH THE SUPERVISOR. EXISTING PATH LENGTHS VARIES ALONG DEFENCE LENGTH, AND BEACH LENGTH VARY SPATIALLY AND WITH TIME.
5. THIS DRAWING IS TO BE READ IN CONJUNCTION WITH DRM (LANG-ACHA-ZZ-RR-82-000106) FOR ANY IDENTIFIED POTENTIAL RISKS.
6. REFER TO THE DRAWING NUMBER: ##101 TO ##1412 FRONTAGE 1A DRAWINGS. ##1401 TO ##1412 SITE CLEARANCE PLAN - #011033

DRAWING SPECIFIC NOTES:
8. TREE LOCATIONS SUBJECT
TO BE AGREED ON SITE

LEGEND

- | | |
|---|---|
|  | EXPOSED AGGREGATE CONCRETE (to engineers details) |
|  | WESTLEIGH TIMBER SLATTED LITTER BIN |
|  | EXISTING TREES RETAINED |
|  | INTERPRETATION BOARD LOCATION
DETAILS TBC |
|  | RETAINED EXISTING STONE PATH
(FRONTAGE 5) |

ISSUE/REVISION

P01	21/11/23	100% Detailed Design
P02	08/02/24	100% Detailed Design
C01	08/02/24	Construction Issue
P03	30/01/25	Green Cottage Update
C02	30/01/25	Green Cottage Update
I/R	DATE	DESCRIPTION

ISSUE PURPOSE / SUITABILITY

Detail Design Authorised/Accepted

KEY PLAN

PROJECT NUMBER

60656877

SHEET TITLE

FRONTAGE 4 LANDSCAPE LAYOUT

SHEET NUMBER

LANG-ACM-LS-F4-DR-LA-011023