


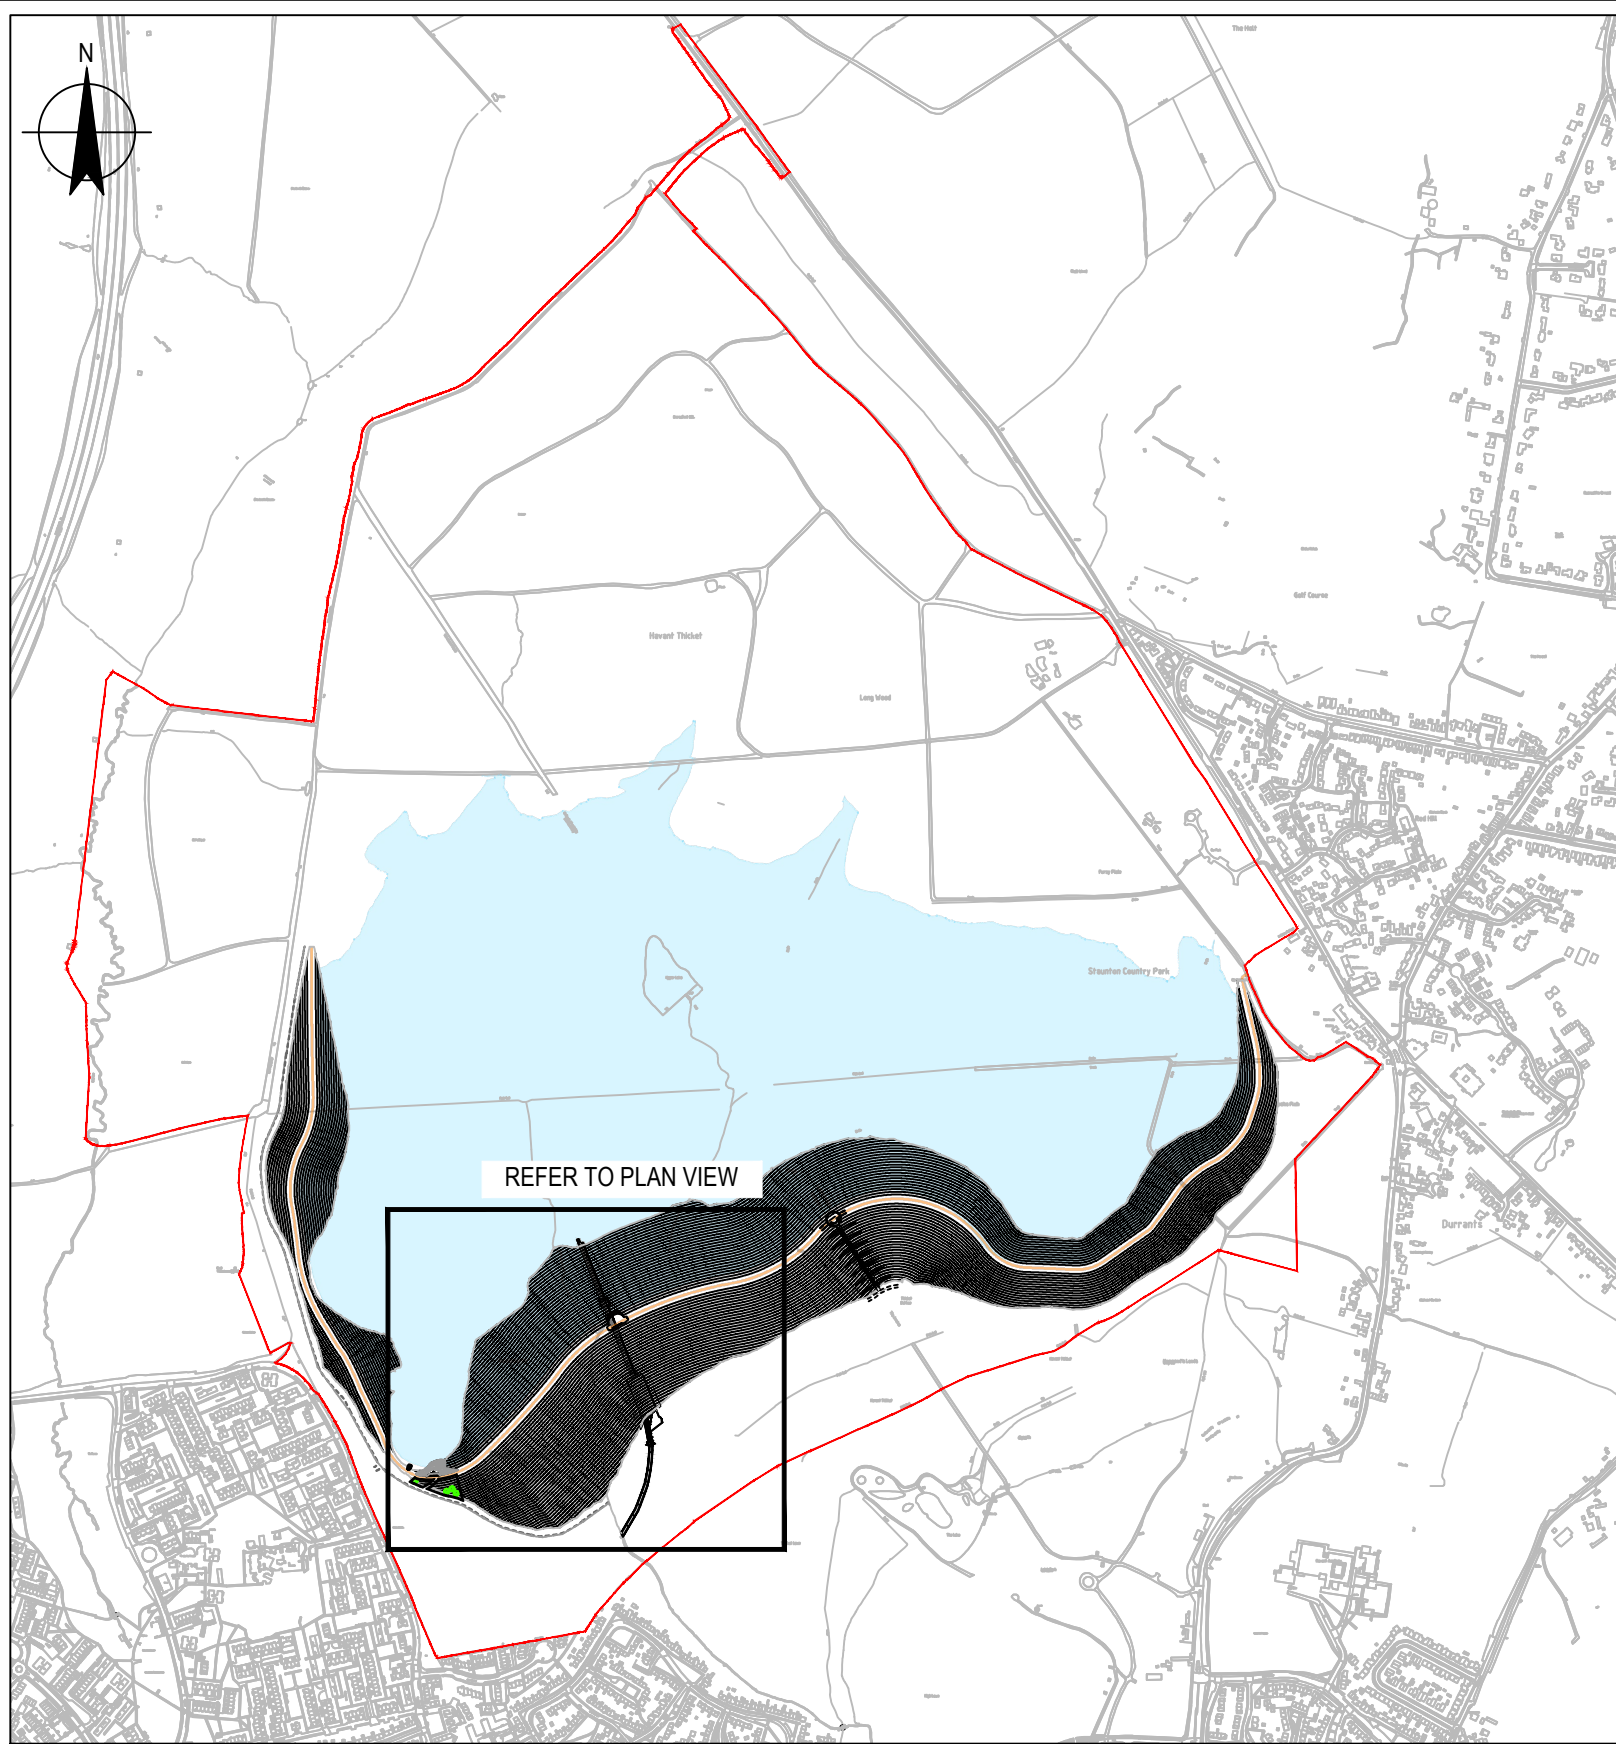


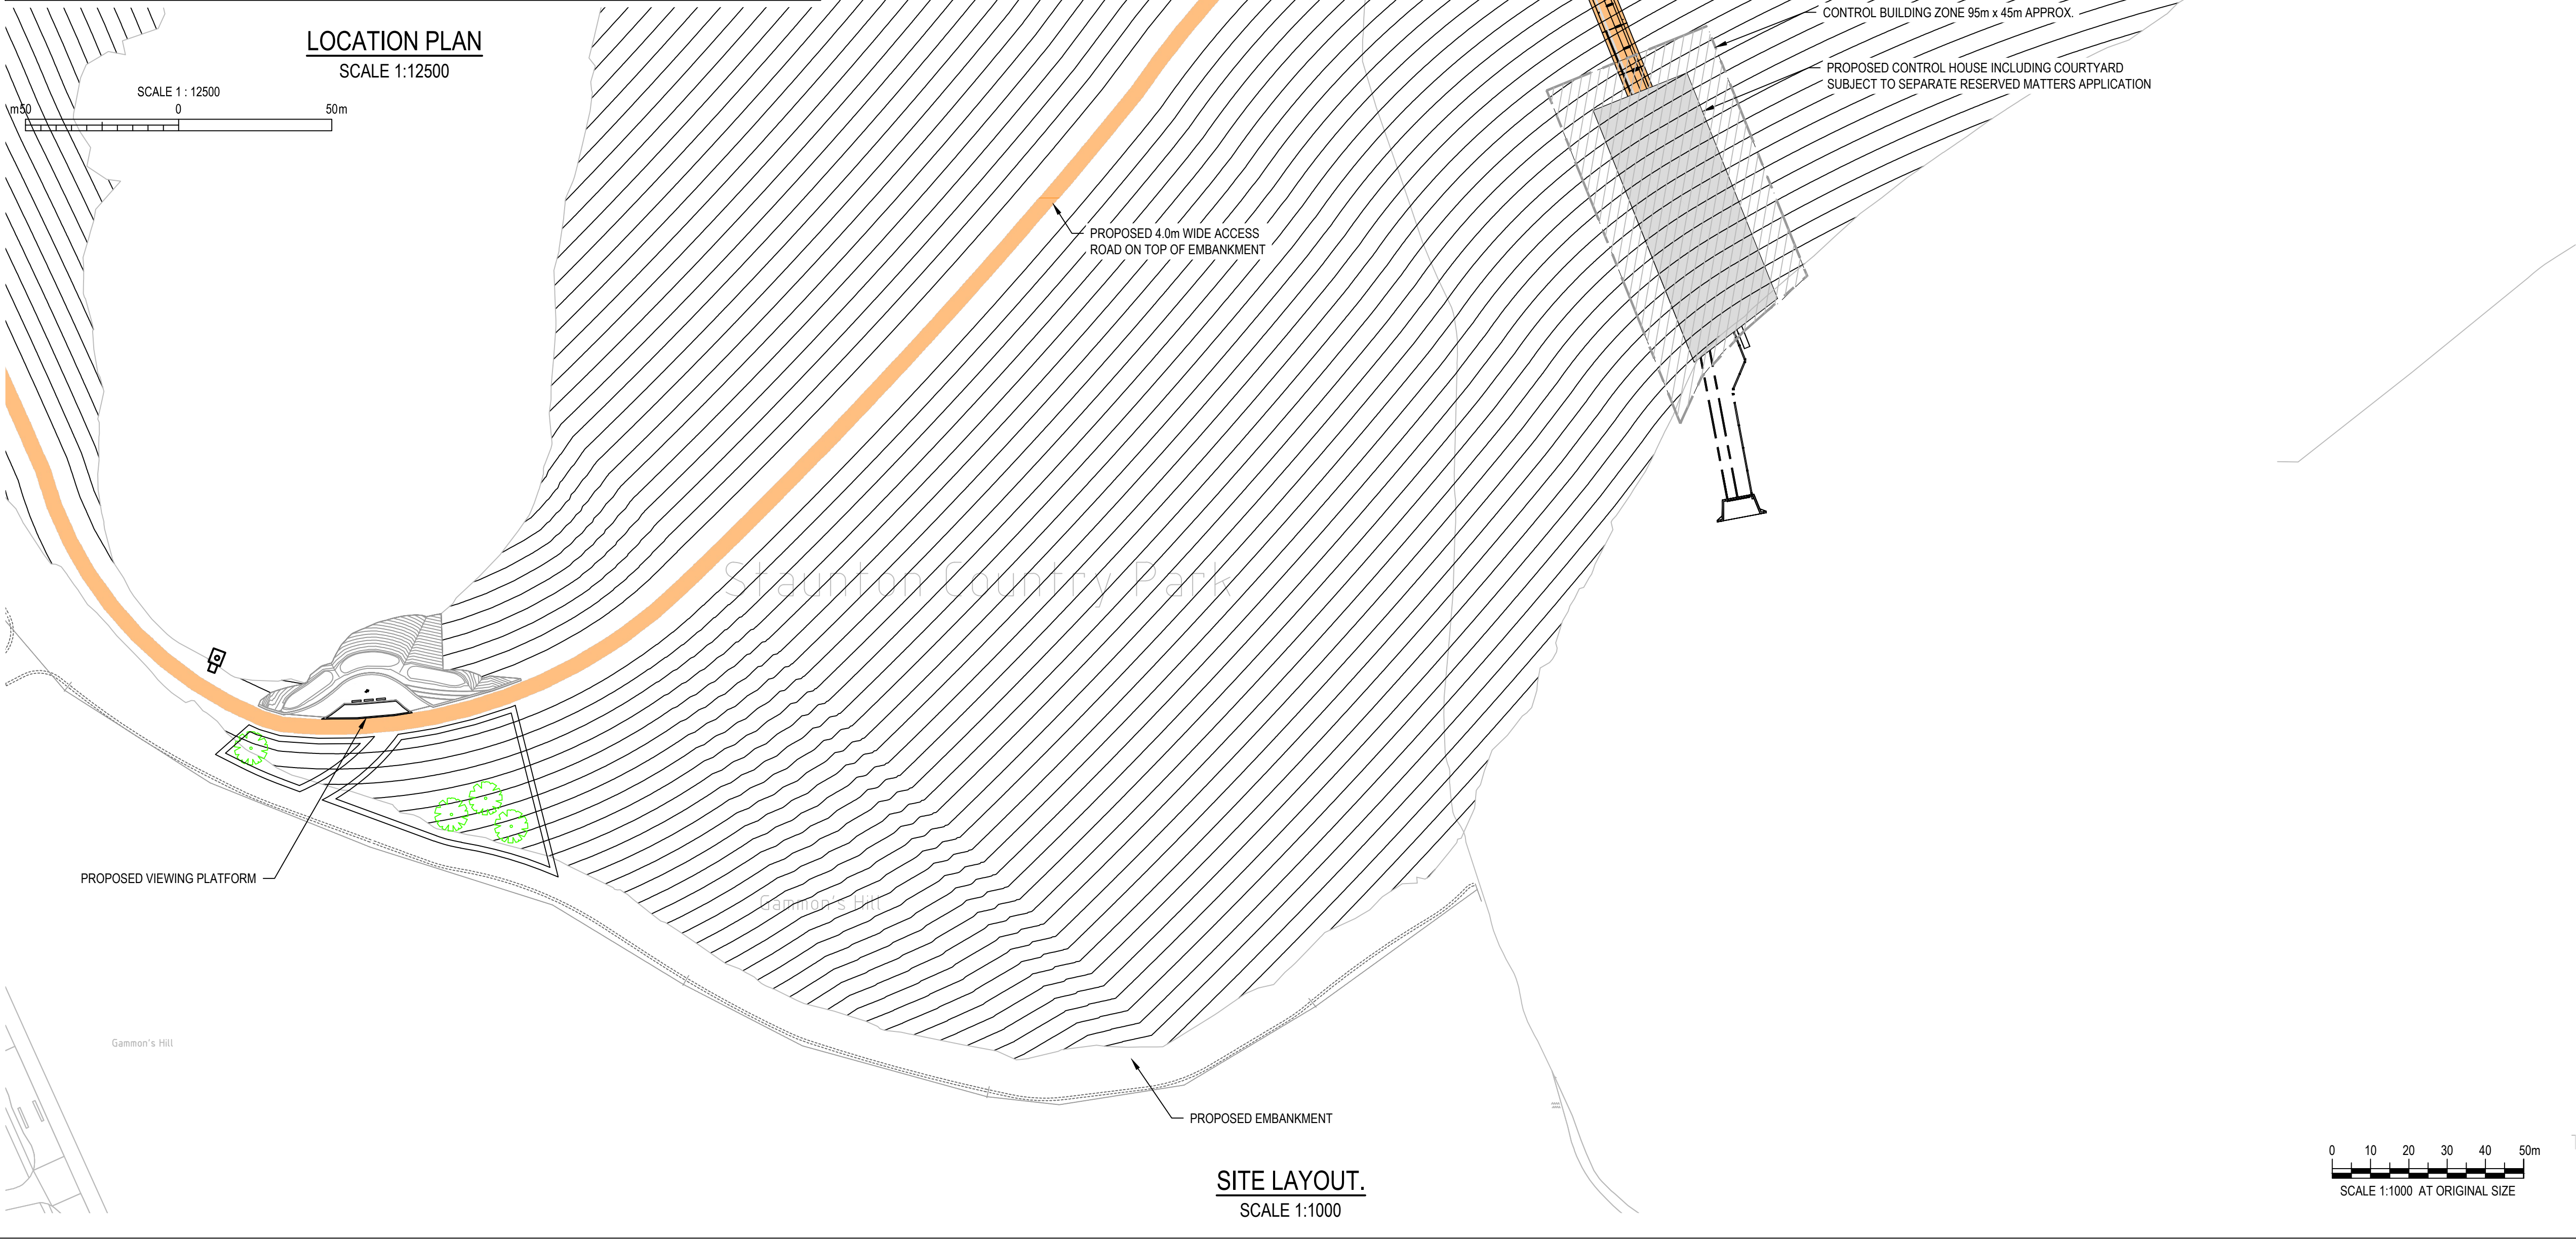

LOCATION PLAN
SCALE 1:12500

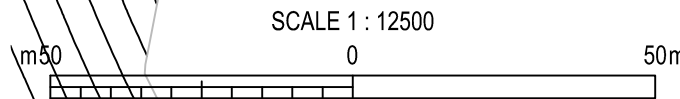

SITE LAYOUT.
SCALE 1:1000

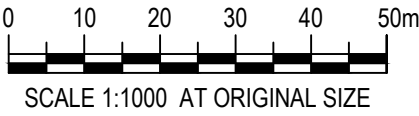

NOTES

1. ALL DIMENSIONS ARE IN MILLIMETERS (mm) & ALL LEVELS ARE IN METERS (m) AOD, UNLESS STATED OTHERWISE.
2. ALL LEVELS SHOWN ARE RELATIVE TO ORDNANCE DATUM.

LEGEND

- PLANNING APPLICATION BOUNDARY
- RESERVOIR AREA
- PROPOSED BELOW GROUND CULVERT
- PROPOSED ACCESS TRACK (TOP OF EMBANKMENT)

P04	FOR REVIEW	SG	TG	08.07.24
P03	FOR APPROVAL	SG	TG	16.04.24
P02	DESIGN AMENDMENTS	SG	TG	12.04.24
P01	FOR COMMENT	SG	TG	09.04.24
Rev	Description	Checked	Approved	Date

Author	I Ahmed	Drafting Check	AP
Designer	AP	Design Check	JR

Telephone: Havant (023) 9249 9888
Fax: Havant (023) 9245 3632
Website: www.portsmouthwater.co.uk
Registered Office: PO Box 8 West Street
Havant Hampshire PO9 1LG
REGISTERED IN ENGLAND No. 2536455



Client PORTSMOUTH WATER

Project HAVANT THICKET RESERVOIR

Status FOR PLANNING Status Code S4

Drawing Title PROPOSED CULVERT AND VALVE TOWER SITE LAYOUT Size A1

Drawing No. HTR-GHD-ZZ-ZZ-DR-T-0013 Rev P04