


Figure B 22
Typical base layouts for Type D chambers

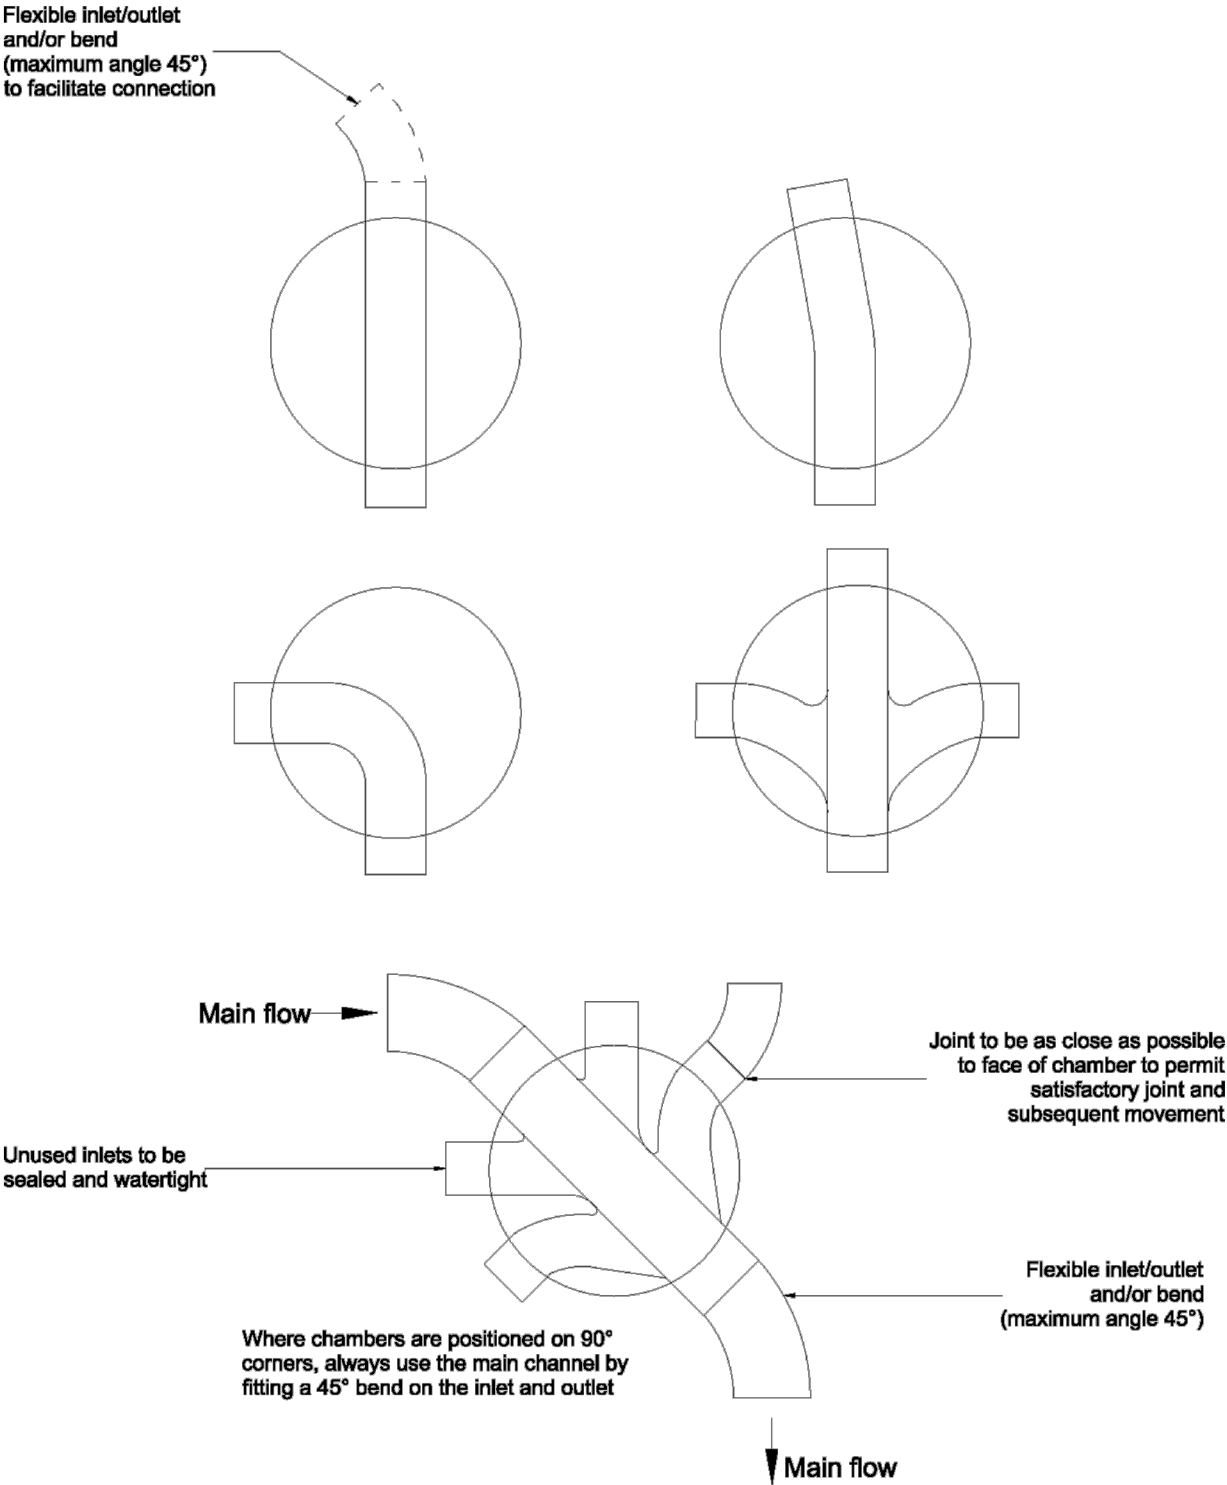

Note: Where a bend is used immediately outside the manhole, this may be used as the rocker pipe.

Not to scale

ALL DIMENSIONS TO BE CHECKED ON SITE ONLY TO BE SCALED FOR PLANNING AND BUILDING REGULATIONS				Spencer Yaso Designs syasodesigns@gmail.com		BUILD NEAR DETAILS		
Ref.	Revision	Date	By	Project:	16 Morley Cres, Waterloooville, PO8 8JG	Scale:	NOT TO SCALE	Date: 29-11-2023
		06-10-2023	S.Y	Client :	Natsai Zvinokona	Drawn by:		S.Y
						Job number:	0010	Revision:
						Drawing number:	5	