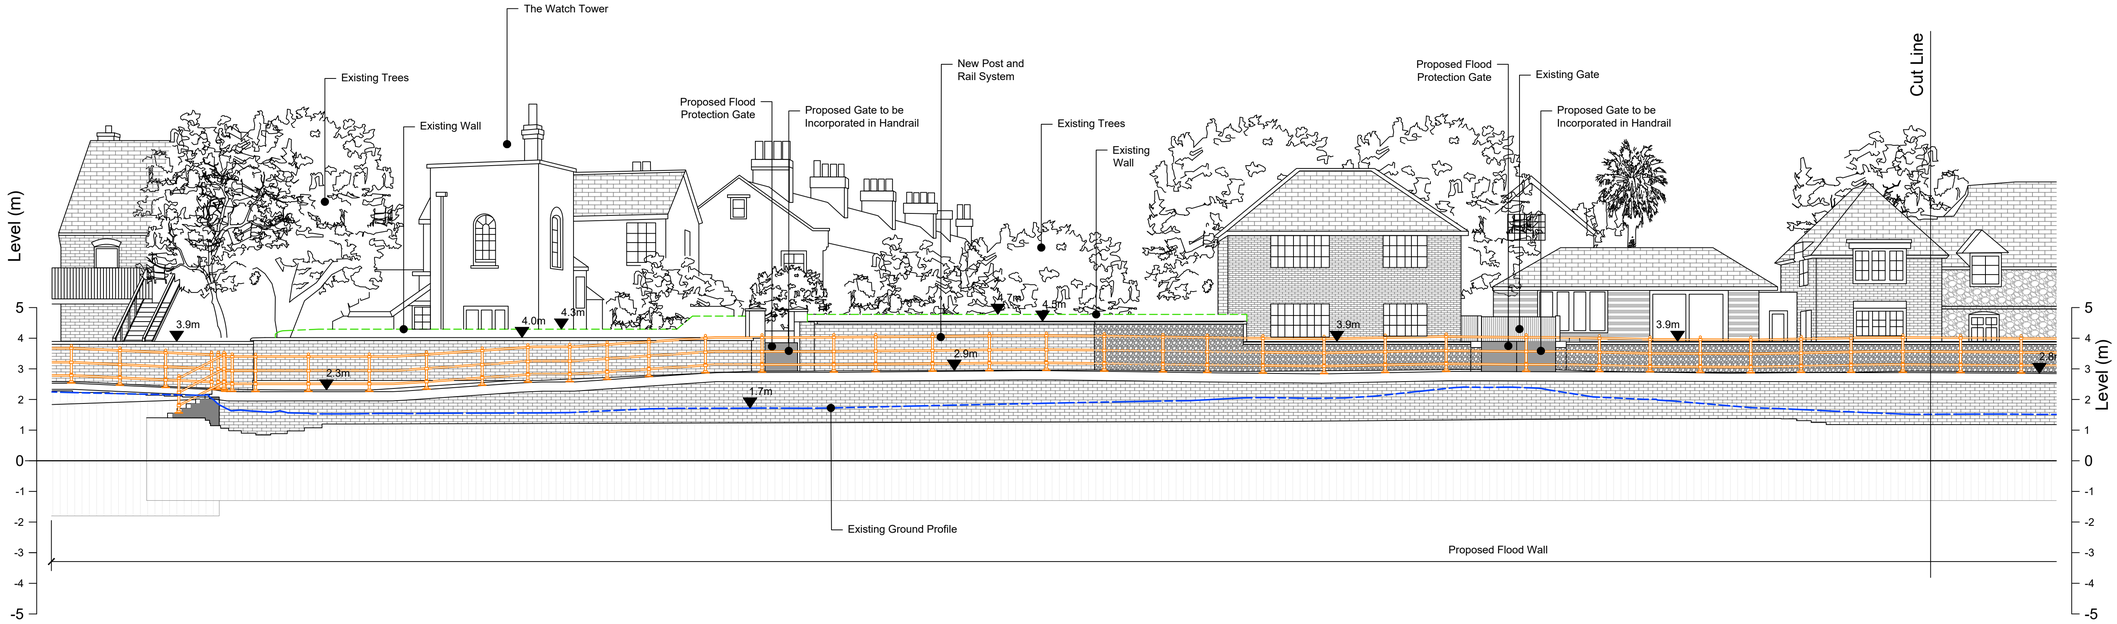

Elevation 6

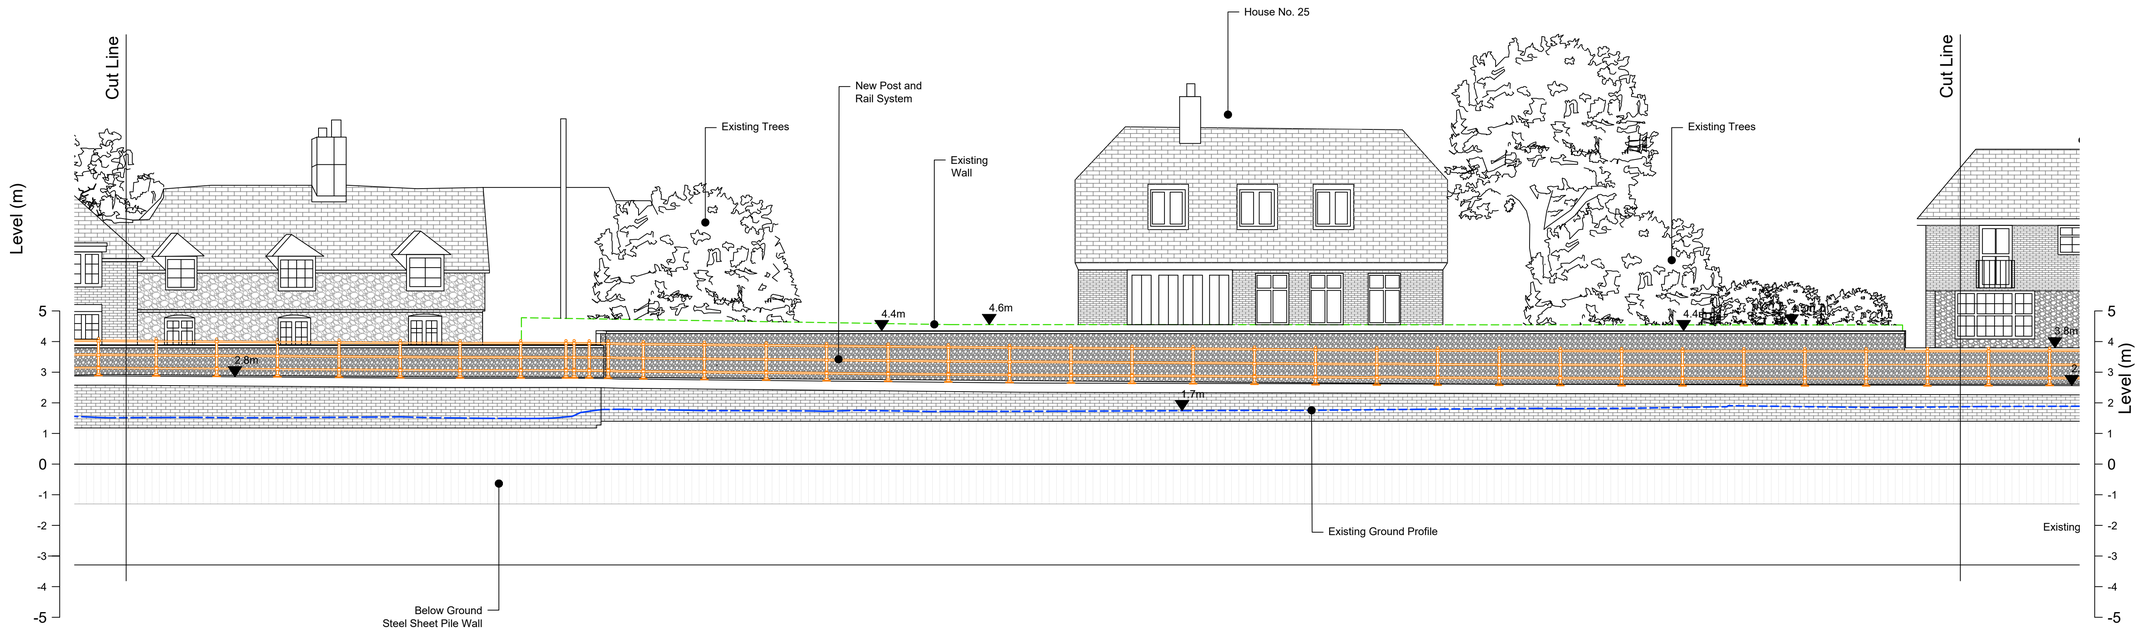

Elevation 6 (cont.)

Coastal Partners

N

NOTES

1. THIS DRAWING IS TO BE READ IN CONJUNCTION WITH ALL RELEVANT DESIGNERS DRAWINGS.
2. ALL LEVELS ARE SHOWN IN METRES ABOVE ORDNANCE DATUM (MAOD) UNLESS NOTED OTHERWISE.
3. ALL DIMENSIONS ARE IN METRES UNLESS NOTED OTHERWISE.
4. CONVERSION BETWEEN MCD & MAOD AT PORTSMOUTH IS -2.73M
5. MHWS = MEAN HIGH WATER SPRINGS
6. CONTRACTORS RESPONSIBILITY TO PRINT TO CORRECT SCALE
7. MAOD = METRES ABOVE ORDNANCE DATUM.
8. RE-LOCATED HISTORIC LIGHTING COLUMNS SHOWN. SUPPLEMENTARY MODERN LIGHTING NOT SHOWN.
9. ALL BUILDINGS AND TREES ARE INDICATIVE AND SHOWN FOR CONTEXT ONLY.

KEY

- PROPOSED GROUND PROFILE
- EXISTING GROUND PROFILE AFFECTED BY WORKS
- GROUND PROFILE BASE OF BUND
- MIXED USE PATH
- TOP OF EXISTING WALL
- GROUND PROFILE PROPERTY SIDE OF NEW WALL

CLIENT: Coastal Partners

SITE: Langstone FCERM Scheme

TITLE: Elevation 6 Sheet 1 of 2

SCALE AT A3:	DATE:	DRAWN:	CHECKED:
1:100 @A1	25/02/24	CMA	RP

PROJECT NO:	DRAWING NO:	REVISION:
Project_NR	0007	01