


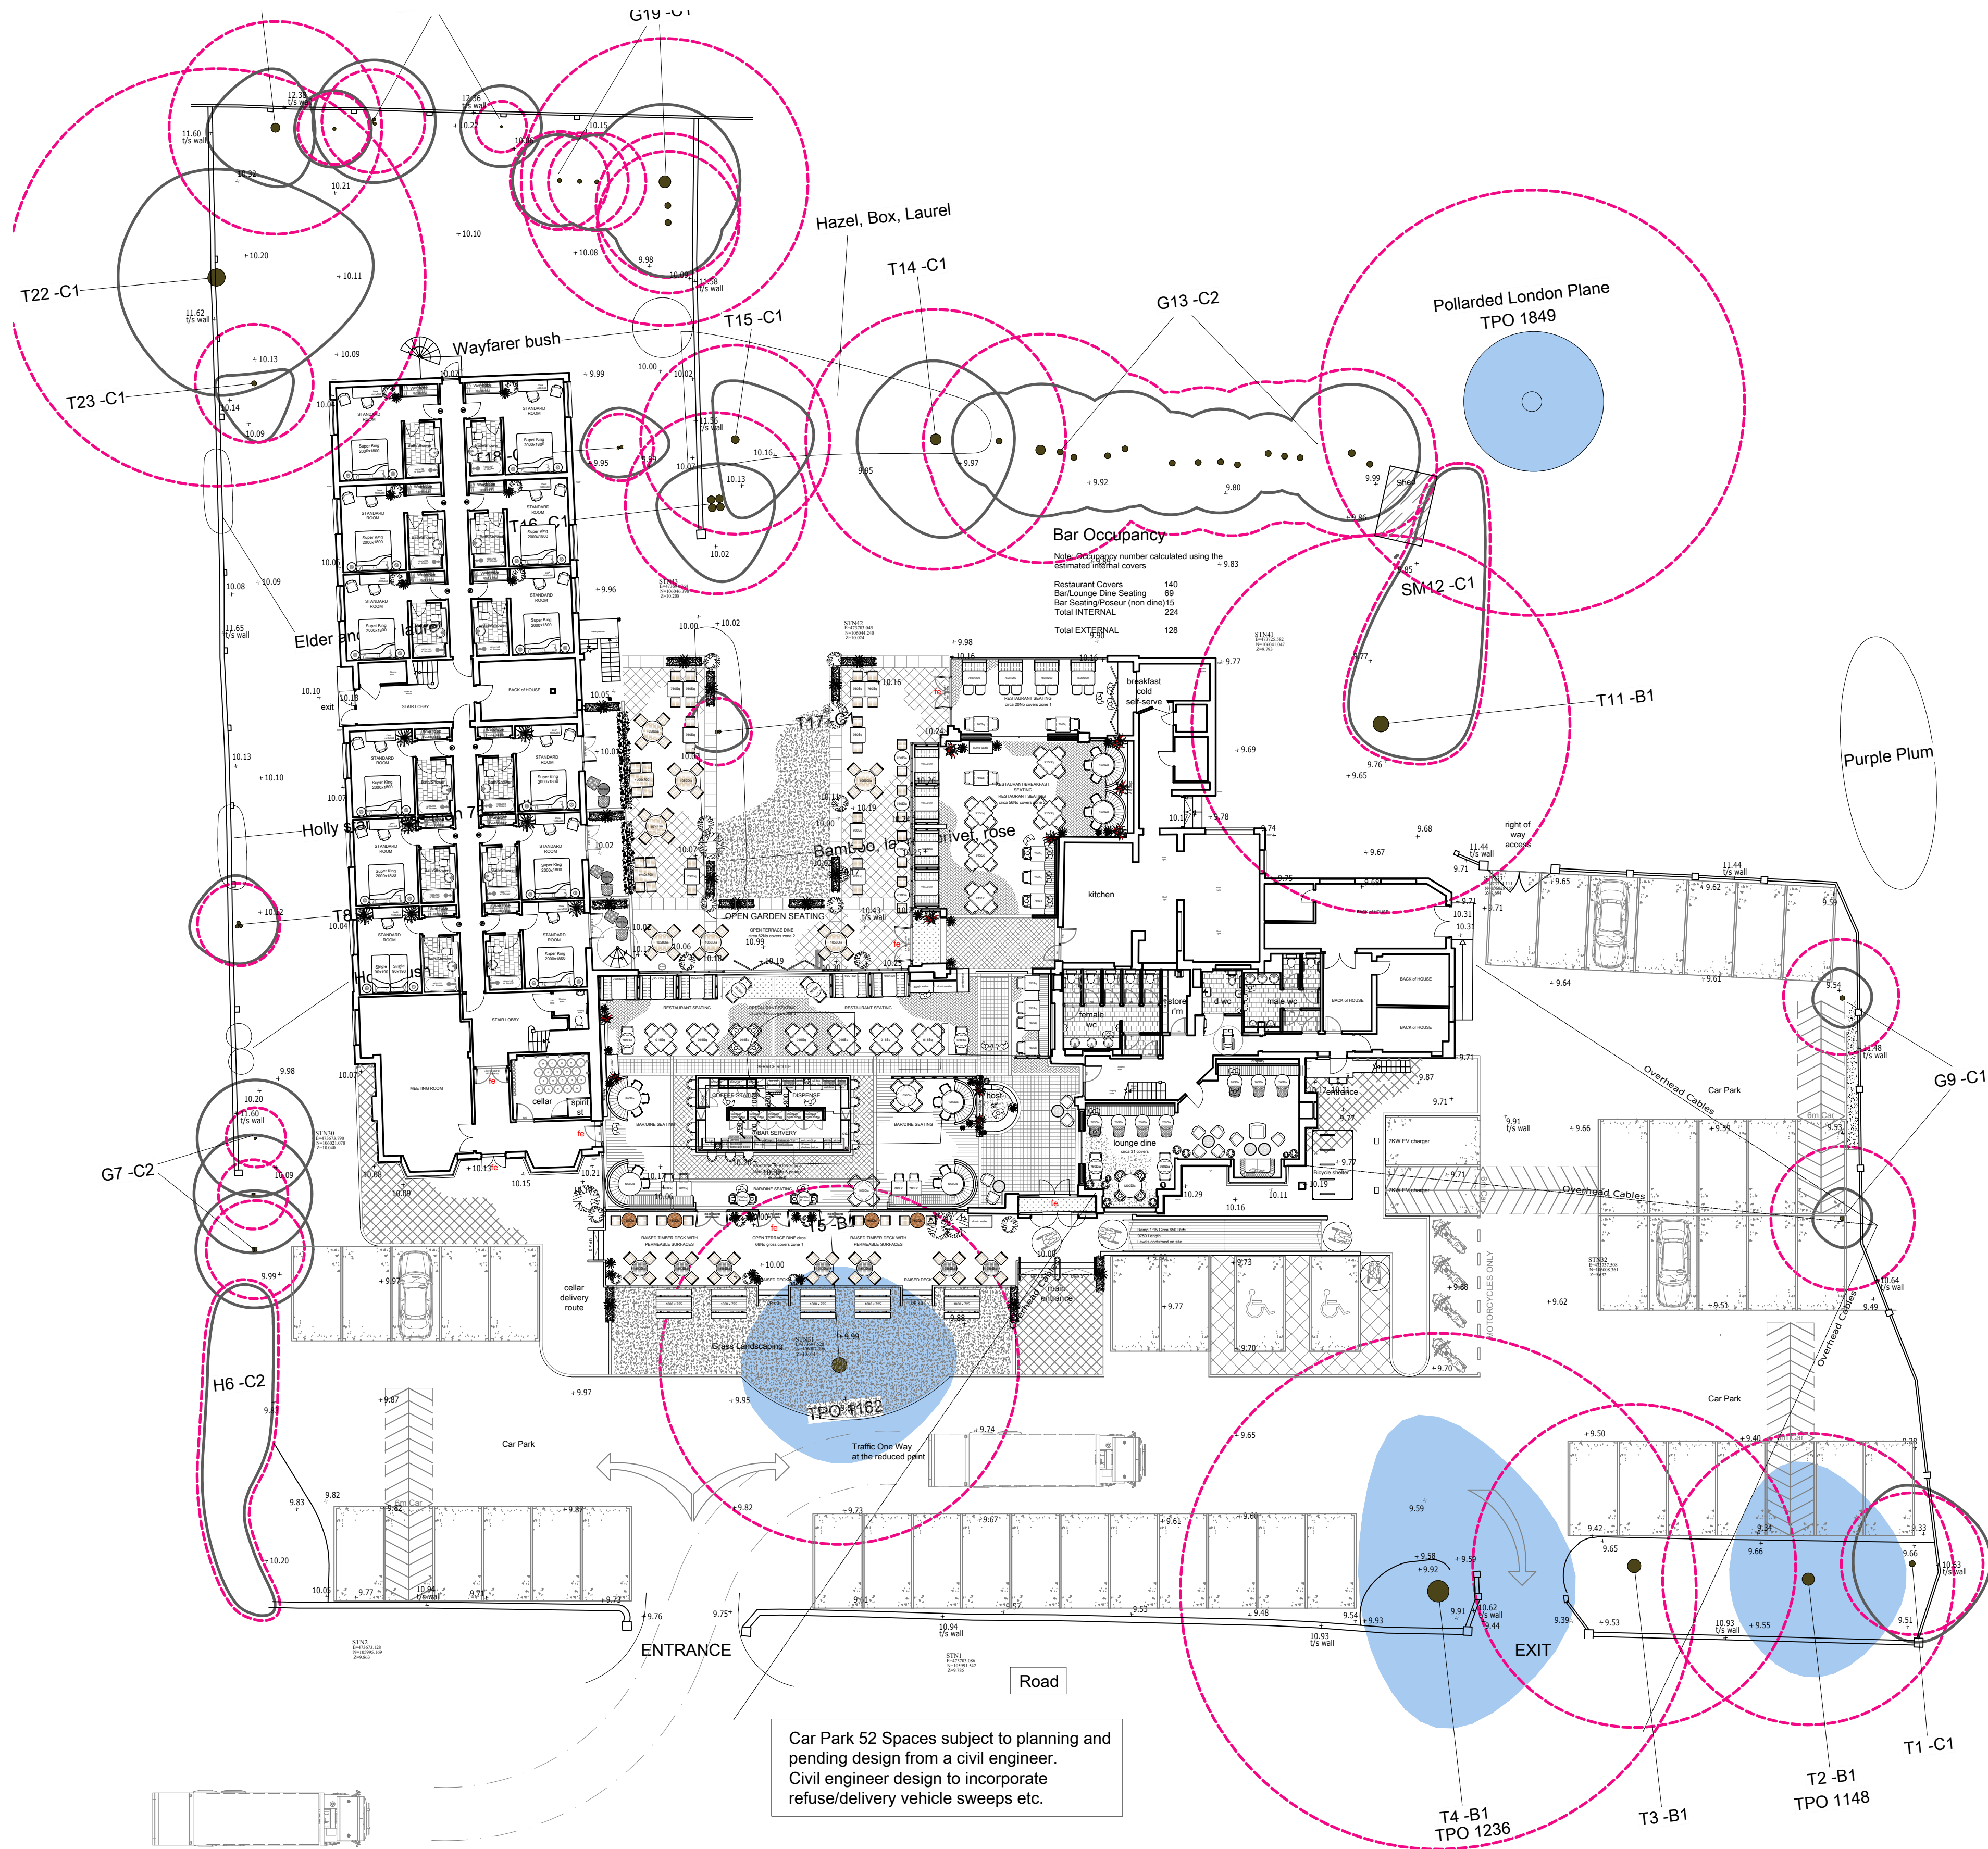

This drawing, design & all information contained herein remains the sole copyright of CONCORDE BGW & reproduction in any form is strictly forbidden unless permission is obtained in writing.

NOTES:


- Do not scale from this drawing, all dimensions must be checked on site. The contractor must verify all site dimensions, drawings, details & specifications. Any discrepancies must be reported to CONCORDE BGW prior to any commencement of work.
- Figure dimensions to take preference over those scaled.
- All specified items are to be installed in accordance with the manufacturers recommendations & instructions.

© Copyright

DISCLAIMER

A full and accurate measured survey has not been undertaken by Concorde BGW at this site. This drawing has been produced from information provided by others. Any dimensions indicated are for information only and must be checked on site prior to the commencement of any works

- Indicates areas of new structure
- Indicates wall to be removed

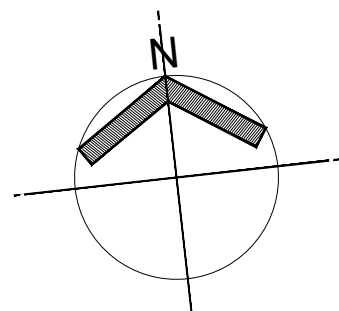

Rev: K	14.01.23	SB	x2 no 7KW EV charger points added to car park layout. Bicycle rack increased in size to accommodate 10 no bicycles
Rev: J	01.11.23	SB	Wording amended to vehicular entrance and exit at the request of the planning office
Rev: H	09.10.23	SB	External area updated to allow for existing TPO trees to be realigned to suit tree survey. Car parking bays to front boundary wall reconfigured. Site levels added to drawing
Rev: G	31.07.23	SB	External area updated to increase parking provision to 2no spaces. bicycle shelter added and area noted for x4 motorcycles
Rev: F	31.04.23	SB	Garden Room, Pergola, Sun Dial and associated landscaping/paving removed. Garden landscaping table layout amended to suit.
Rev: E	July2023	dn	Garden Room, Pergola, Sun Dial and associated landscaping/paving removed.
Rev: D	July2023	dn	DD Access moved to right of entrance, grass landscaping to TPO 116 extended, deck amended to suit & car park amended
Rev: C	July2023	dn	Grass landscaping to TPO 1162 extended
Rev: B	July2023	dn	DDA Access, deck added to main facade & car park amended
Rev: A	May 2023	dn	Refuse Vehicle sweep added
Rev:	Date:	Init:	Note:

Stage: PLANNING

Project address:
Brookfield Hotel
93 Havant Road
Emsworth
PO10 7LF

Title: PROPOSED SITE LAYOUT

Scale:	1:200	Dwg size:	A1
Drawn by:..	dn	Date:	March/2023
Drawing no:	4893-02-02	Rev:	K

CONCORDE
BGW GROUP

London
Thomas Ford House
23-24 Smithfield St
London
EC1A 9LF

Doncaster
Palmer Street
Hyde Park
Doncaster
DN4 5DD

Nottingham
Unit 3, The Glade
Business Centre
Forum Road
Nottingham
NG5 9RW

01302 361 024
concordebgw.com

Proposed Site Layout
Scale 1:200

