

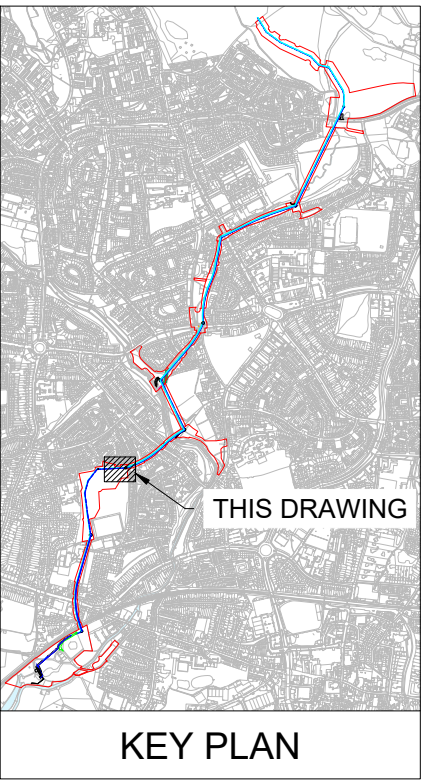


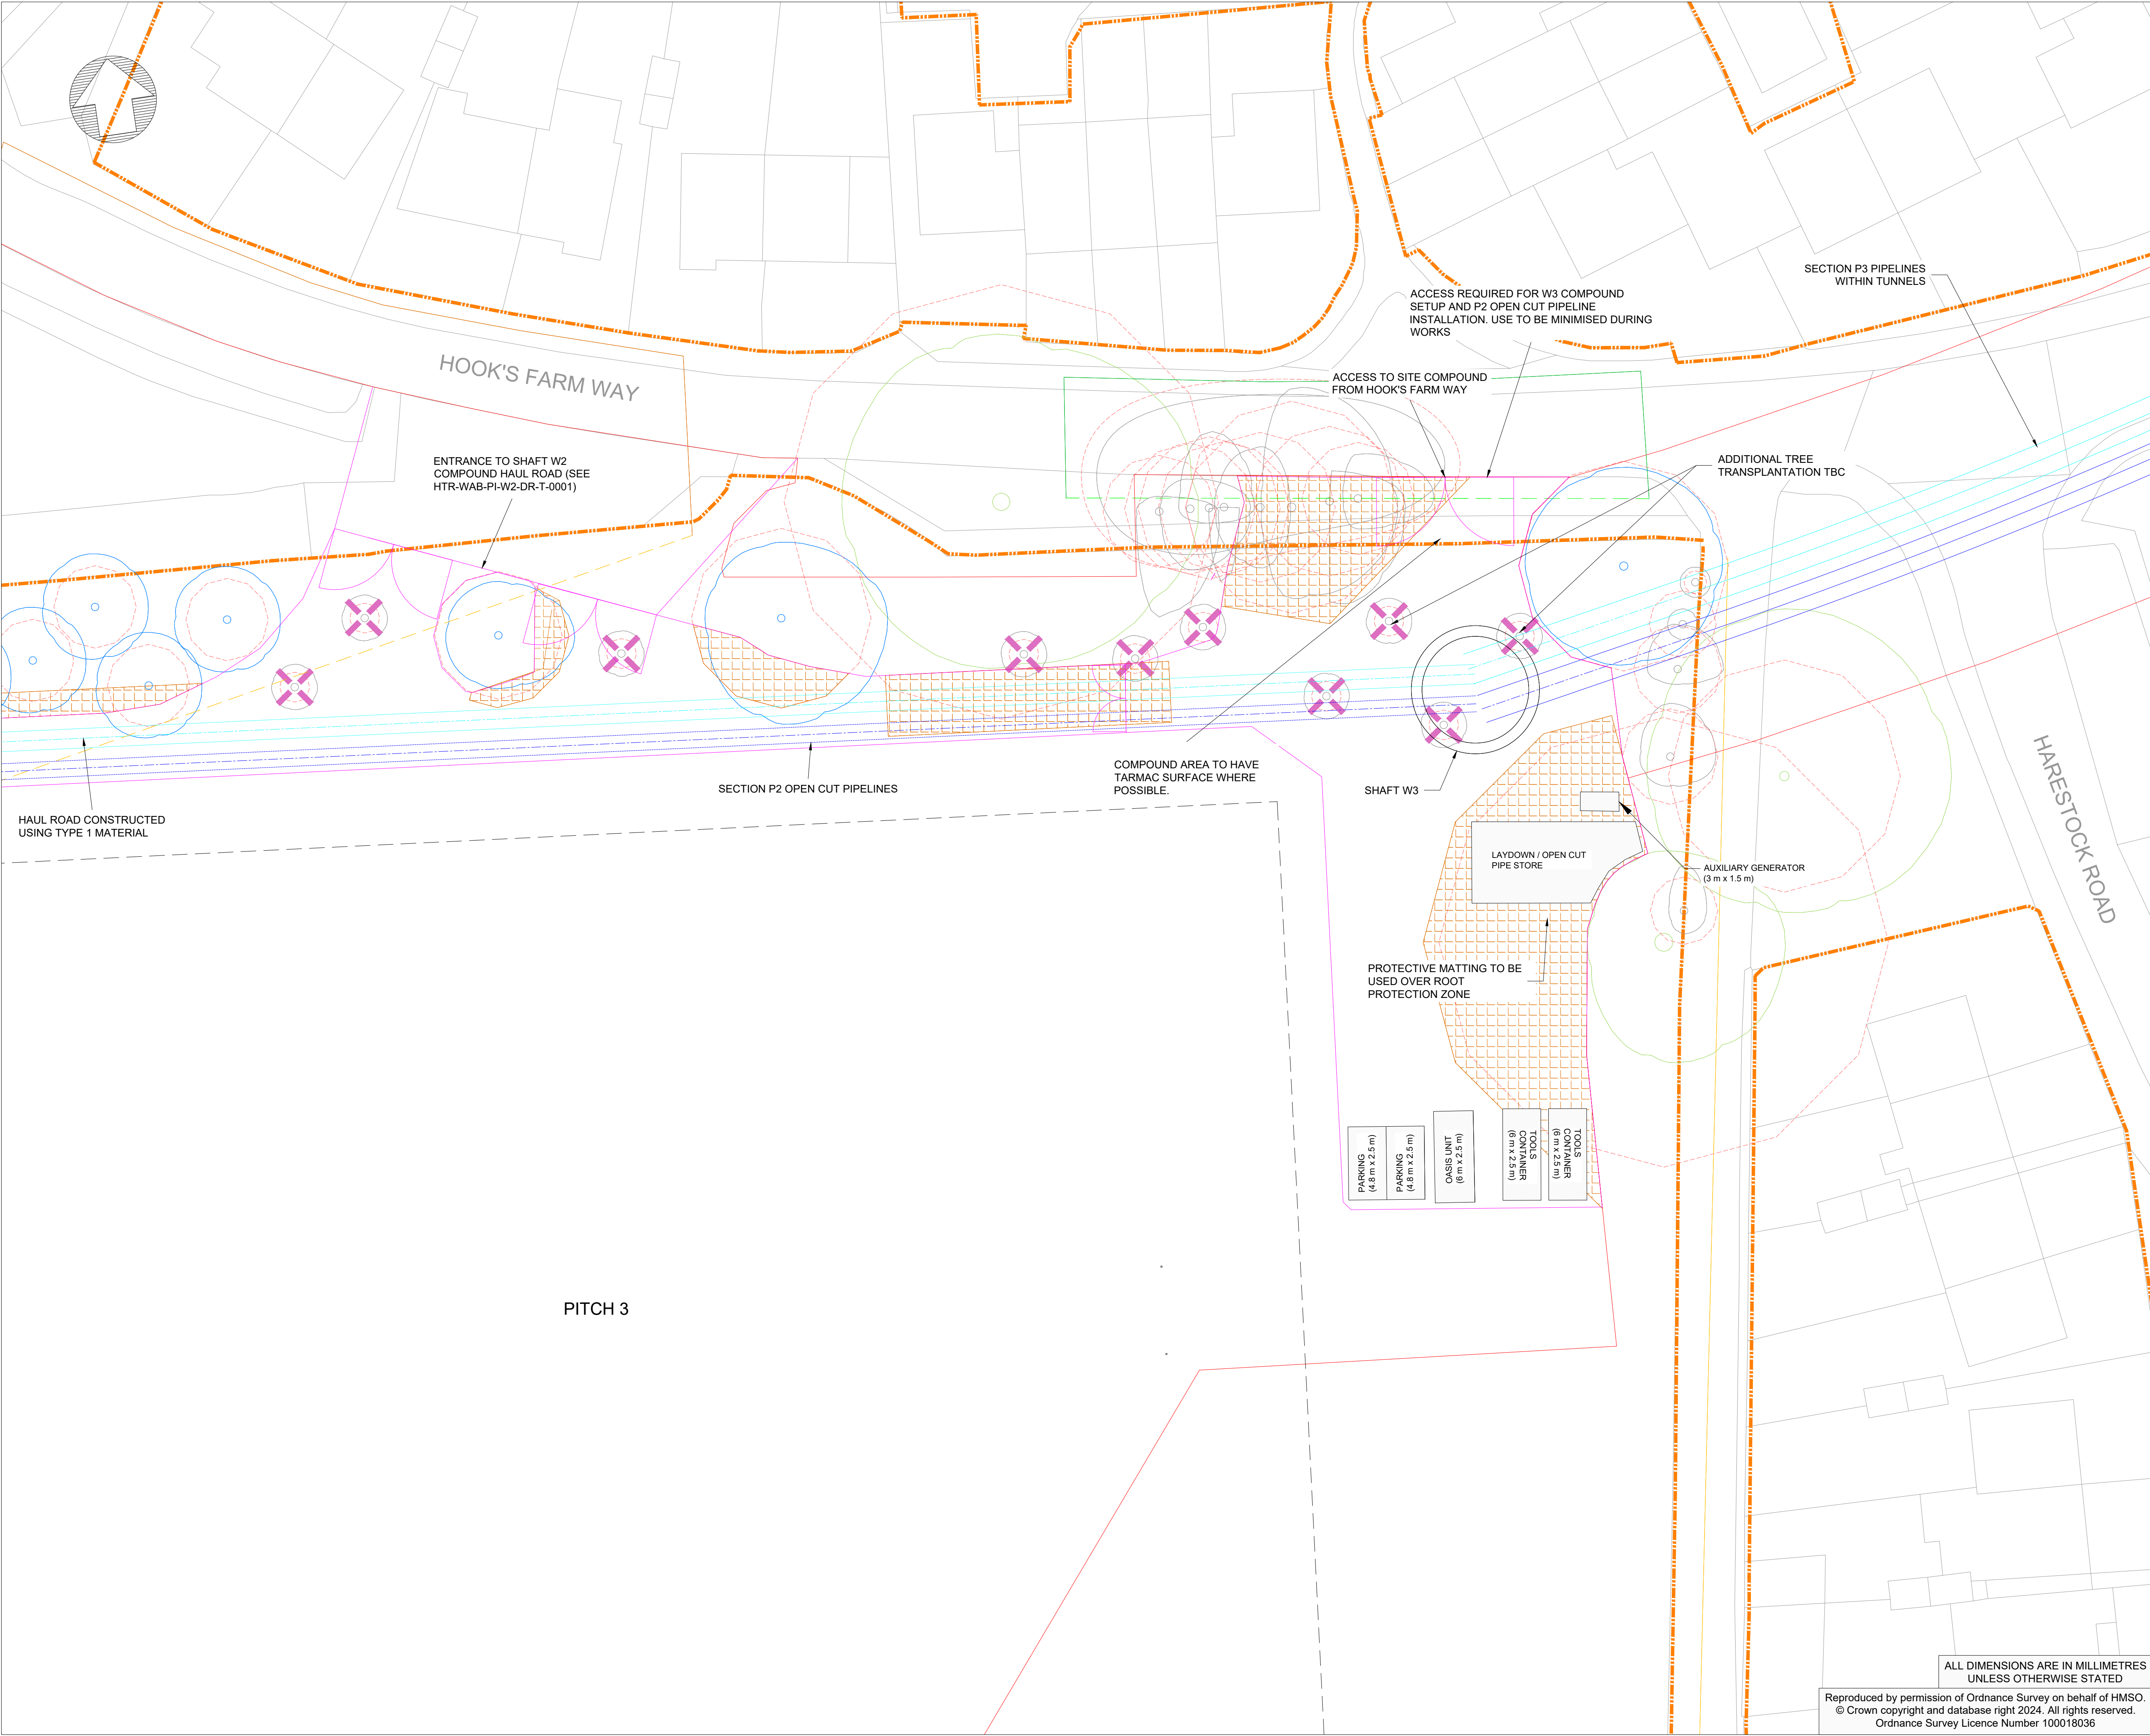

- Notes:
1. THE TEMPORARY SITE COMPOUND SHOWN IS FOR CONSTRUCTION OF SHAFT W3 AND SECTION P3 PIPELINES.
 2. FOR TEMPORARY SITE AREAS FOR CONSTRUCTION SECTION P2 OPEN CUT PIPELINES SEE HTR-WAB-PI-P2-DR-T-0002.
 3. TEMPORARY NETTING TO BE INSTALLED ALONG COMPOUND BOUNDARY FACING PITCH 3 TO PREVENT BALLS ENTERING COMPOUND, AS REQUIRED.
 4. REINSTATEMENT TO LTN1/20 AND HCC TG10 STANDARDS. SEE DRAWING HTR-ATK-PL-XX-DR-L-0003

- FILL PIPELINE
- RETURN PIPELINE
- CONSTRUCTION SITE HOARDING
- REDLINE BOUNDARY
- RUGBY PITCH BOUNDARY
- PUBLIC RIGHT OF WAY
- PUBLIC RIGHT OF WAY CLOSURE
- PROPOSED PUBLIC RIGHT OF WAY DIVERSION
- FOOTPATH CLOSURE
- PROPOSED FOOTPATH DIVERSION
- HIGHWAYS MANAGED LAND BOUNDARY
- CATEGORY A TREE
- CATEGORY B TREE
- CATEGORY U TREE
- CATEGORY C TREE
- ROOT PROTECTION AREA
- TREE TO BE TRANSPLANTED
- ROOT PROTECTION MATTING

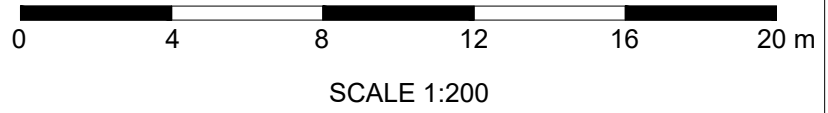

P06	JT	BP	BC	REVISED PLANNING VERSION	21/10/24
P05	JT	BP	BC	PLANNING VERSION	03/05/24
P04	JT	BP	BC	BOUNDARY CHANGE	07/02/24
Rev	Dm	Ckd	Apv	Description	Date
	By	By	By		

WARD & BURKE

Drawing Suitability: **APPROVED FOR DETAILED DESIGN** Status: **A4**
Contractors Drawing Number: **HTR-WAB-PI-W3-DR-T-0001**

Telephone: Havant (023) 9249 9888
Fax: Havant (023) 9245 3632
Website: www.portsmouthwater.co.uk
Registered Office: PO Box 8 West Street
Havant Hampshire PO9 1LG
REGISTERED IN ENGLAND No. 2536455



Date: **30/10/24** Scale: **1:200** Sheet: **01 of 01** Sheet Size: **A1**

Project Title: **HAVANT THICKET RESERVOIR**

Drawing Title: **BEDHAMPTON TO HTR PIPELINE
SHAFT W3
SITE COMPOUND LAYOUT**

Portsmouth Water Drawing Number: P06 Rev: P06

ALL DIMENSIONS ARE IN MILLIMETRES
UNLESS OTHERWISE STATED

Reproduced by permission of Ordnance Survey on behalf of HMSO.
© Crown copyright and database right 2024. All rights reserved.
Ordnance Survey Licence Number 100018036