


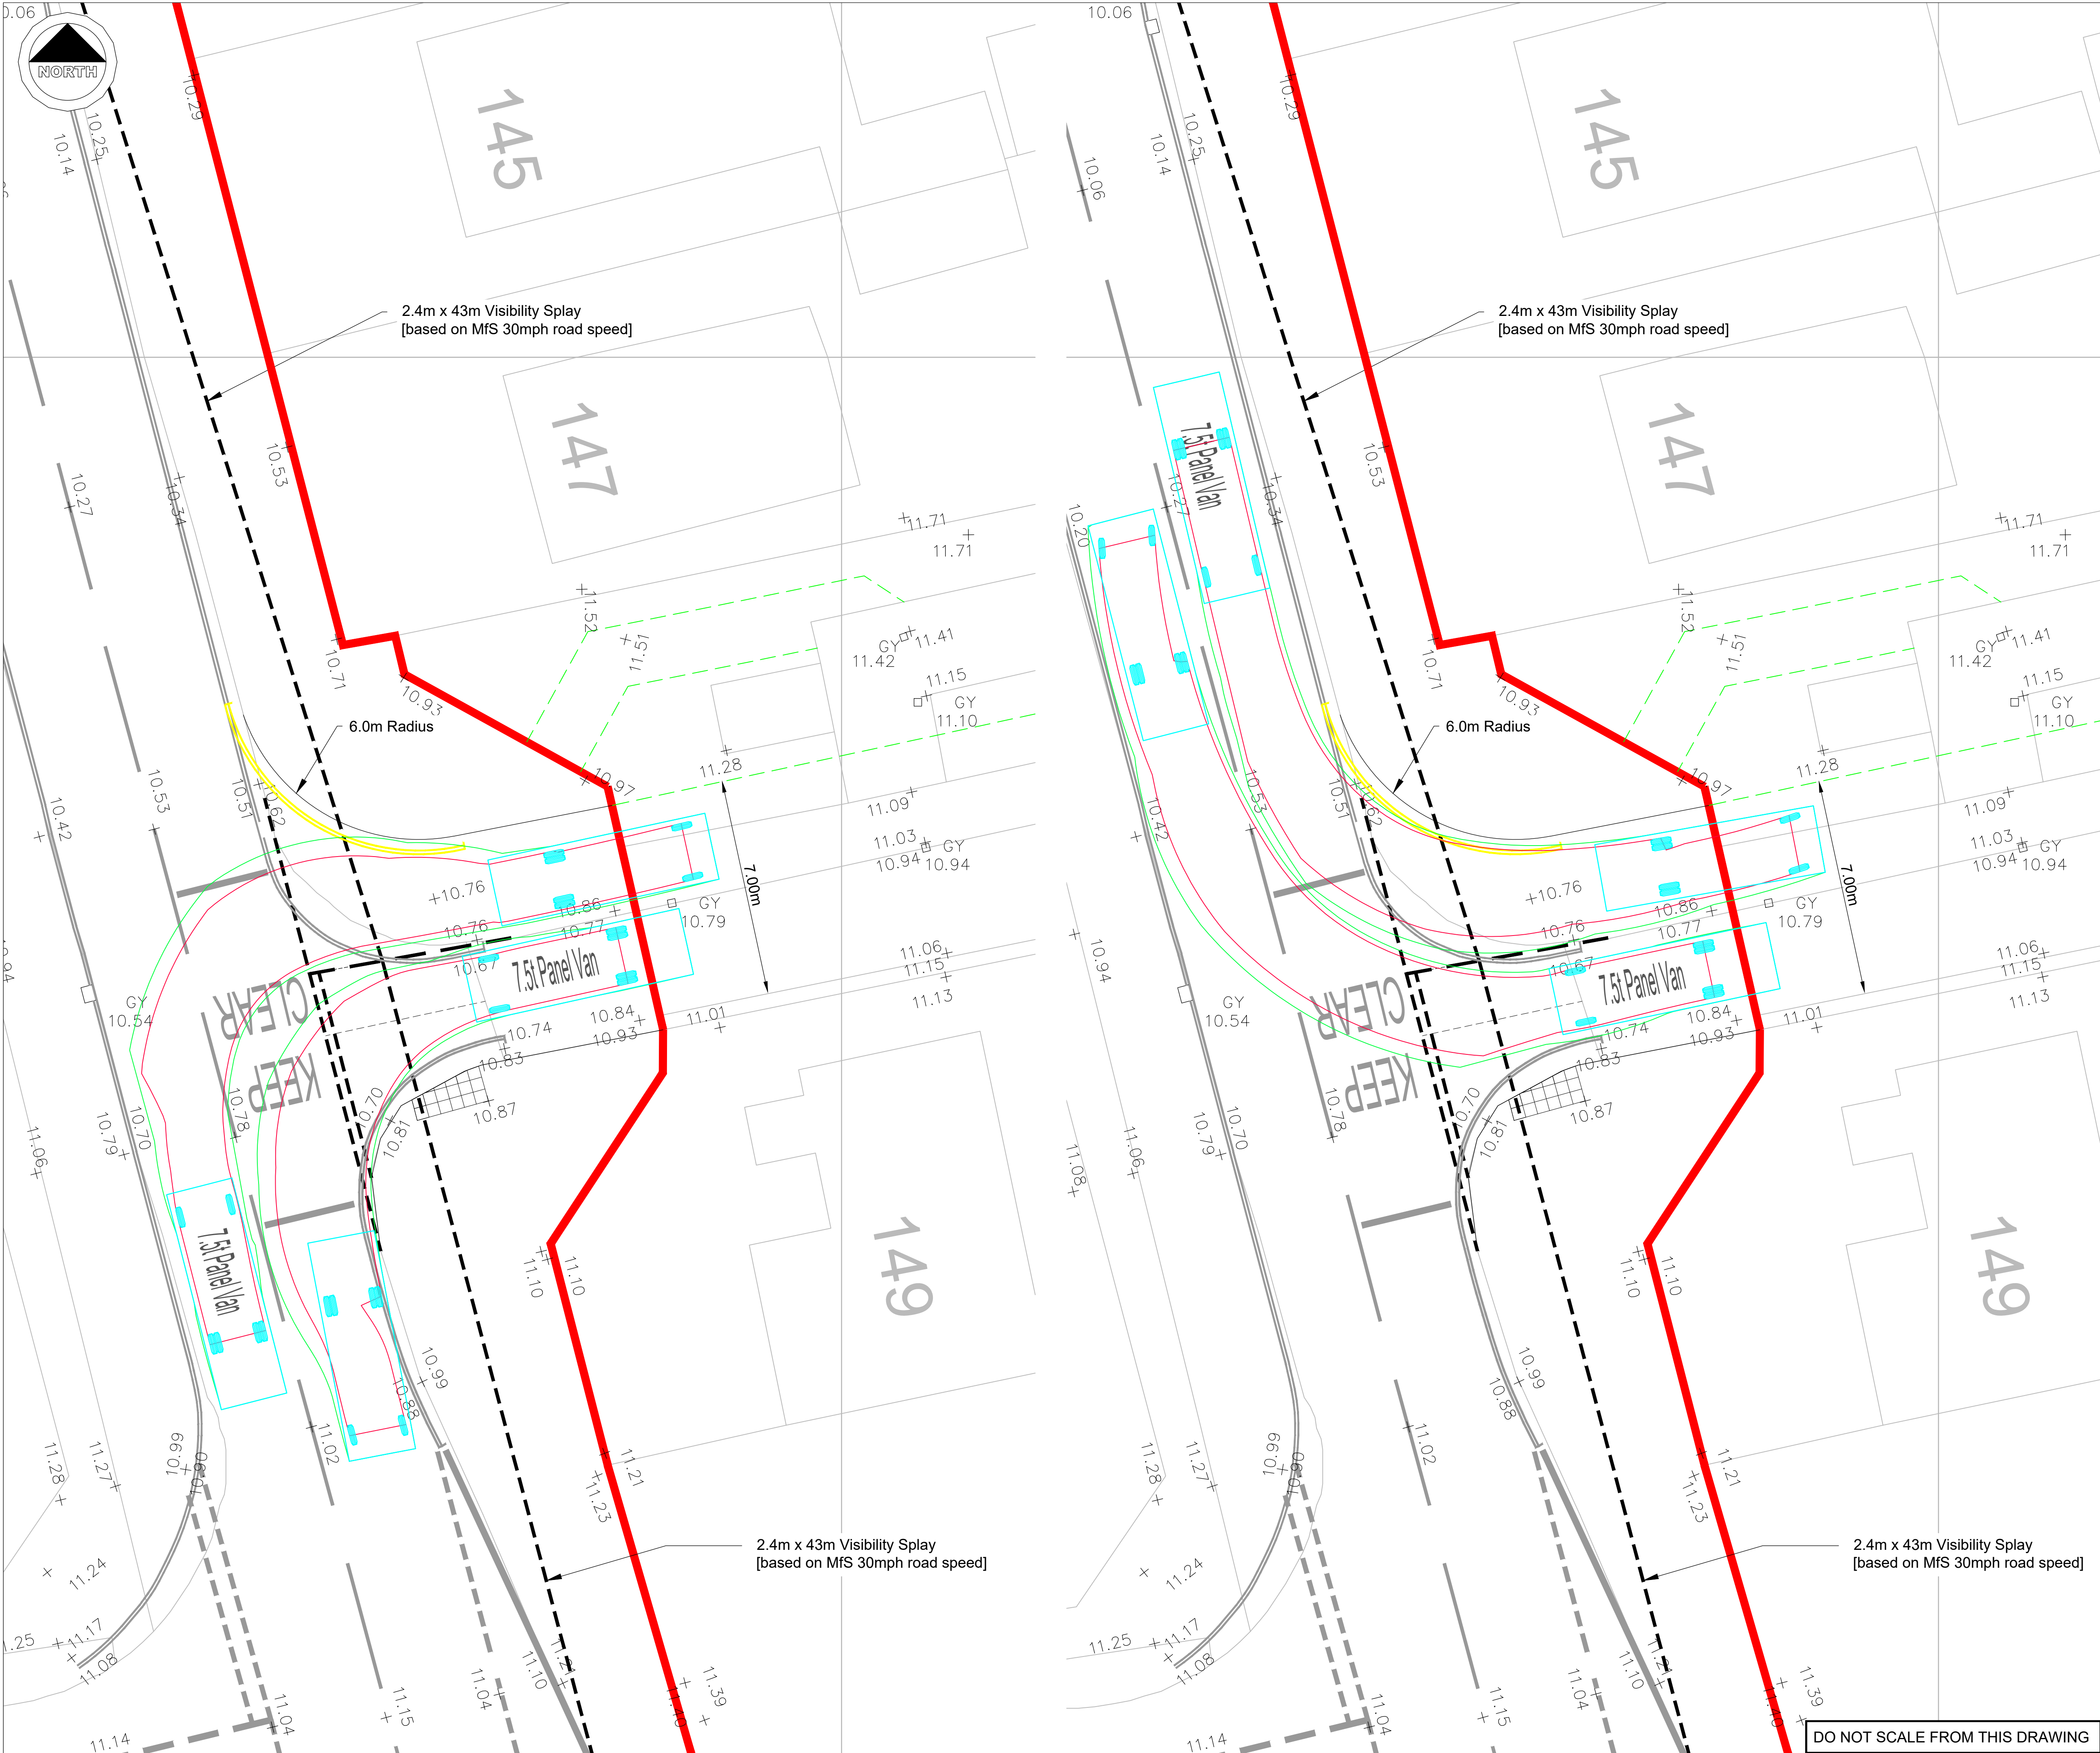


Notes

- GENERAL
- This drawing is to be read in conjunction with all relevant Engineers and Architects drawings and with the Specification.
 - For setting out refer to Architects drawings.
 - All dimensions are in millimetres and levels are in metres unless noted otherwise.
 - Contractor to take all relevant dimensions on site. Any discrepancies to be advised to the Engineer.
 - Contractor to check/scan for services prior to construction to avoid any damage during works.
 - OS data survey dated August 2023

Key

Extent of S278 works

2.4m x 25m visibility splay.

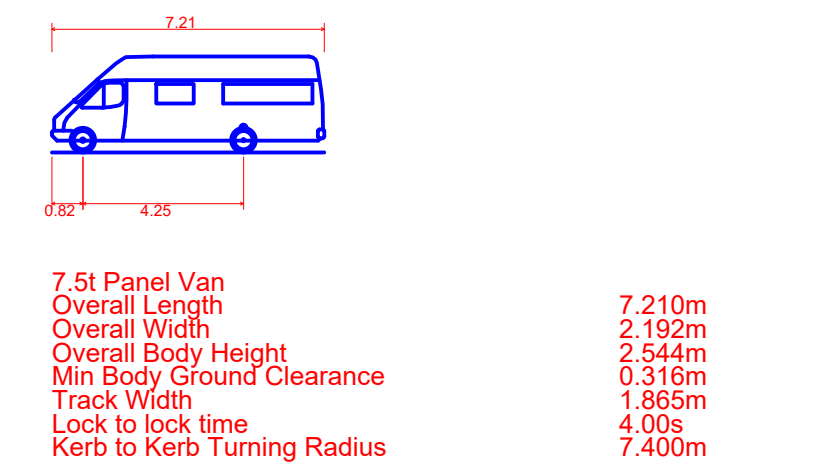

HAZARDS LEADING TO UNUSUAL OR SIGNIFICANT RISKS DURING THE CONSTRUCTION PROCESS ARE IDENTIFIED ON THIS DRAWING AS:

NOTE: THE LIST BELOW IDENTIFIES CERTAIN RISKS WHICH ARE DEEMED TO BE UNUSUAL, ABNORMAL OR UNEXPECTED TO A COMPETENT CONTRACTOR CARRYING OUT WORK OF THIS NATURE BUT DOES NOT COVER ALL POSSIBLE SITUATIONS WHICH MAY BE ENCOUNTERED DURING THE CONSTRUCTION PROCESS. IT IS THEREFORE THE MAIN CONTRACTOR'S RESPONSIBILITY TO IDENTIFY ANY FURTHER RISKS/HAZARDS AND TAKE APPROPRIATE ACTION.

RISKS/HAZARDS SPECIFIC TO THIS DRAWING:

- Existing buried utilities and drainage.

PRELIMINARY - NOT FOR CONSTRUCTION

P01	Draft - Preliminary	RD	TK	IL	30.05.24
Rev.	Amendment	Orn.	Chkd.	Appd.	Date

Project

HSDC, Havant
Northern Car Park

Drawing

S278 - Tracking 7.5t Panel Van

Client

Peter Marsh Consulting Ltd

Scott White and Hookins

Structural Engineering Civil Engineering Sustainability and BREEAM CDM Consultancy

Harman House, Andover Road, Winchester, Hampshire SO23 7BS
T: +44 (0)1902 844855 W: www.swh.co.uk E: info@swh.co.uk

Scale at A1 - 1:100

304559-SWH-XX-XX-DR-C-8001-P01

Project | Originator | Zone | Level | Type | Role | Number | Rev.

DO NOT SCALE FROM THIS DRAWING