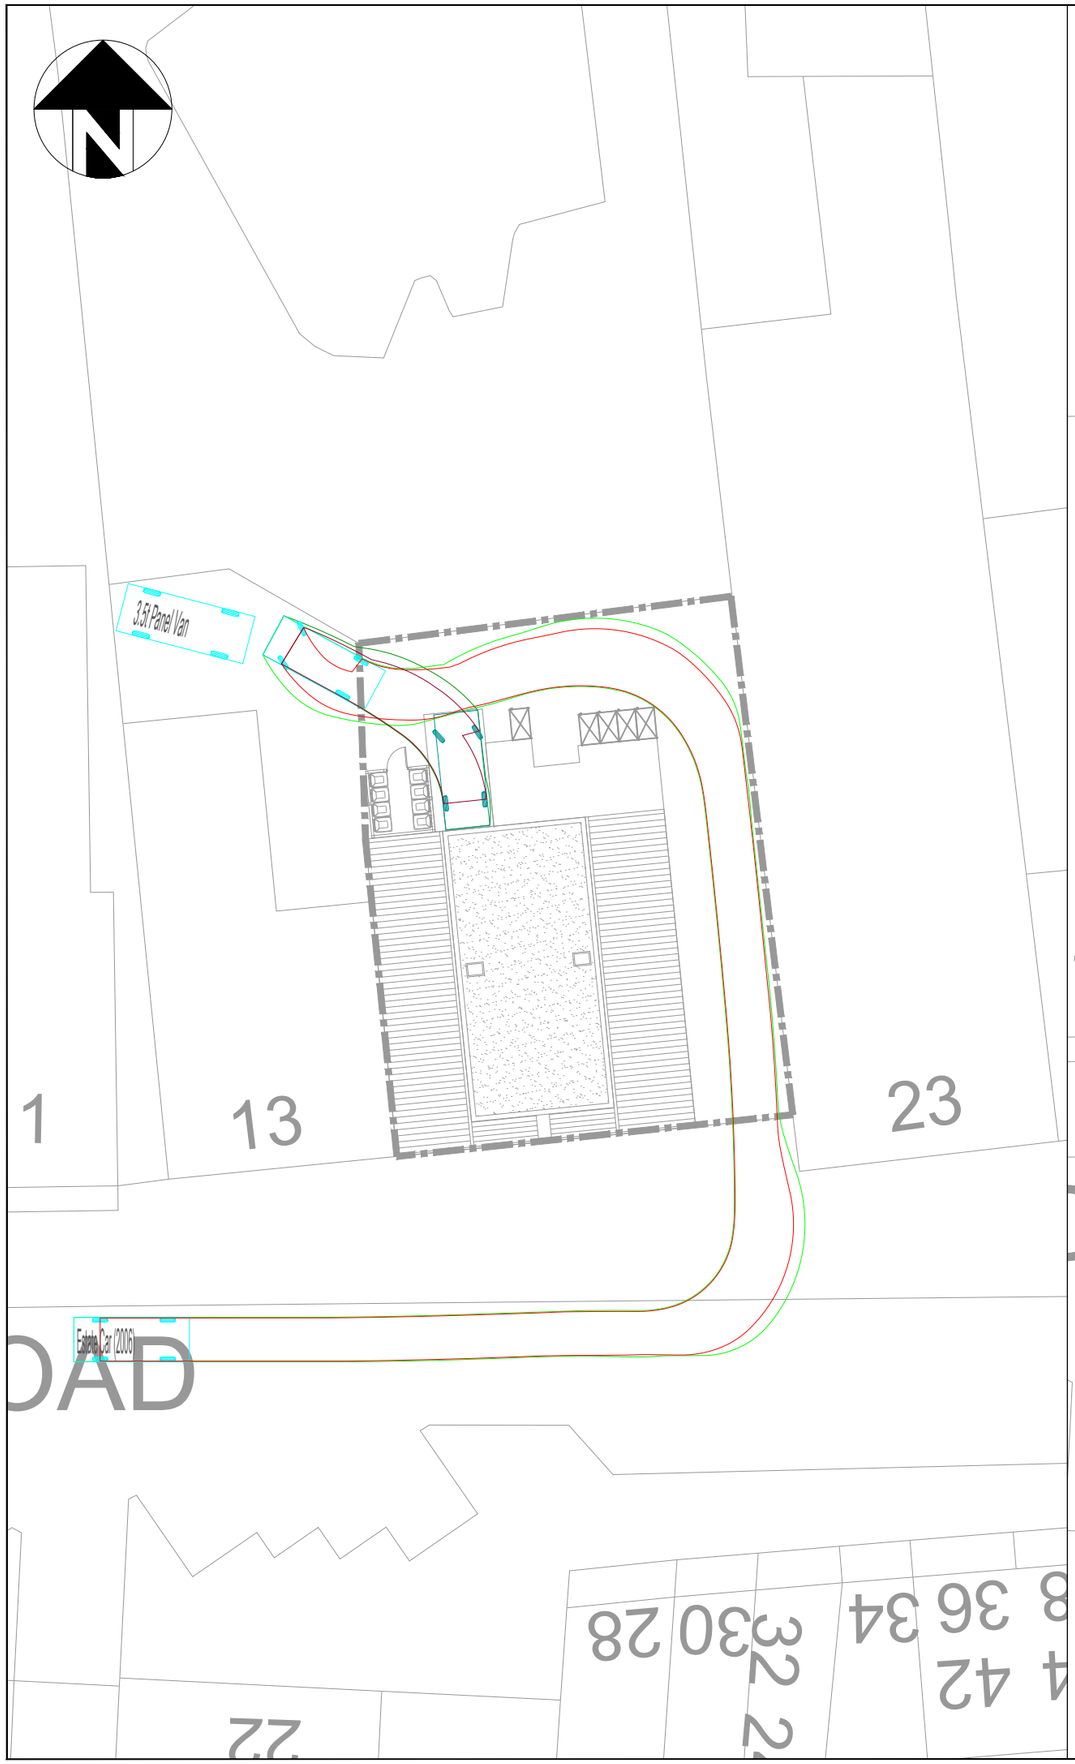

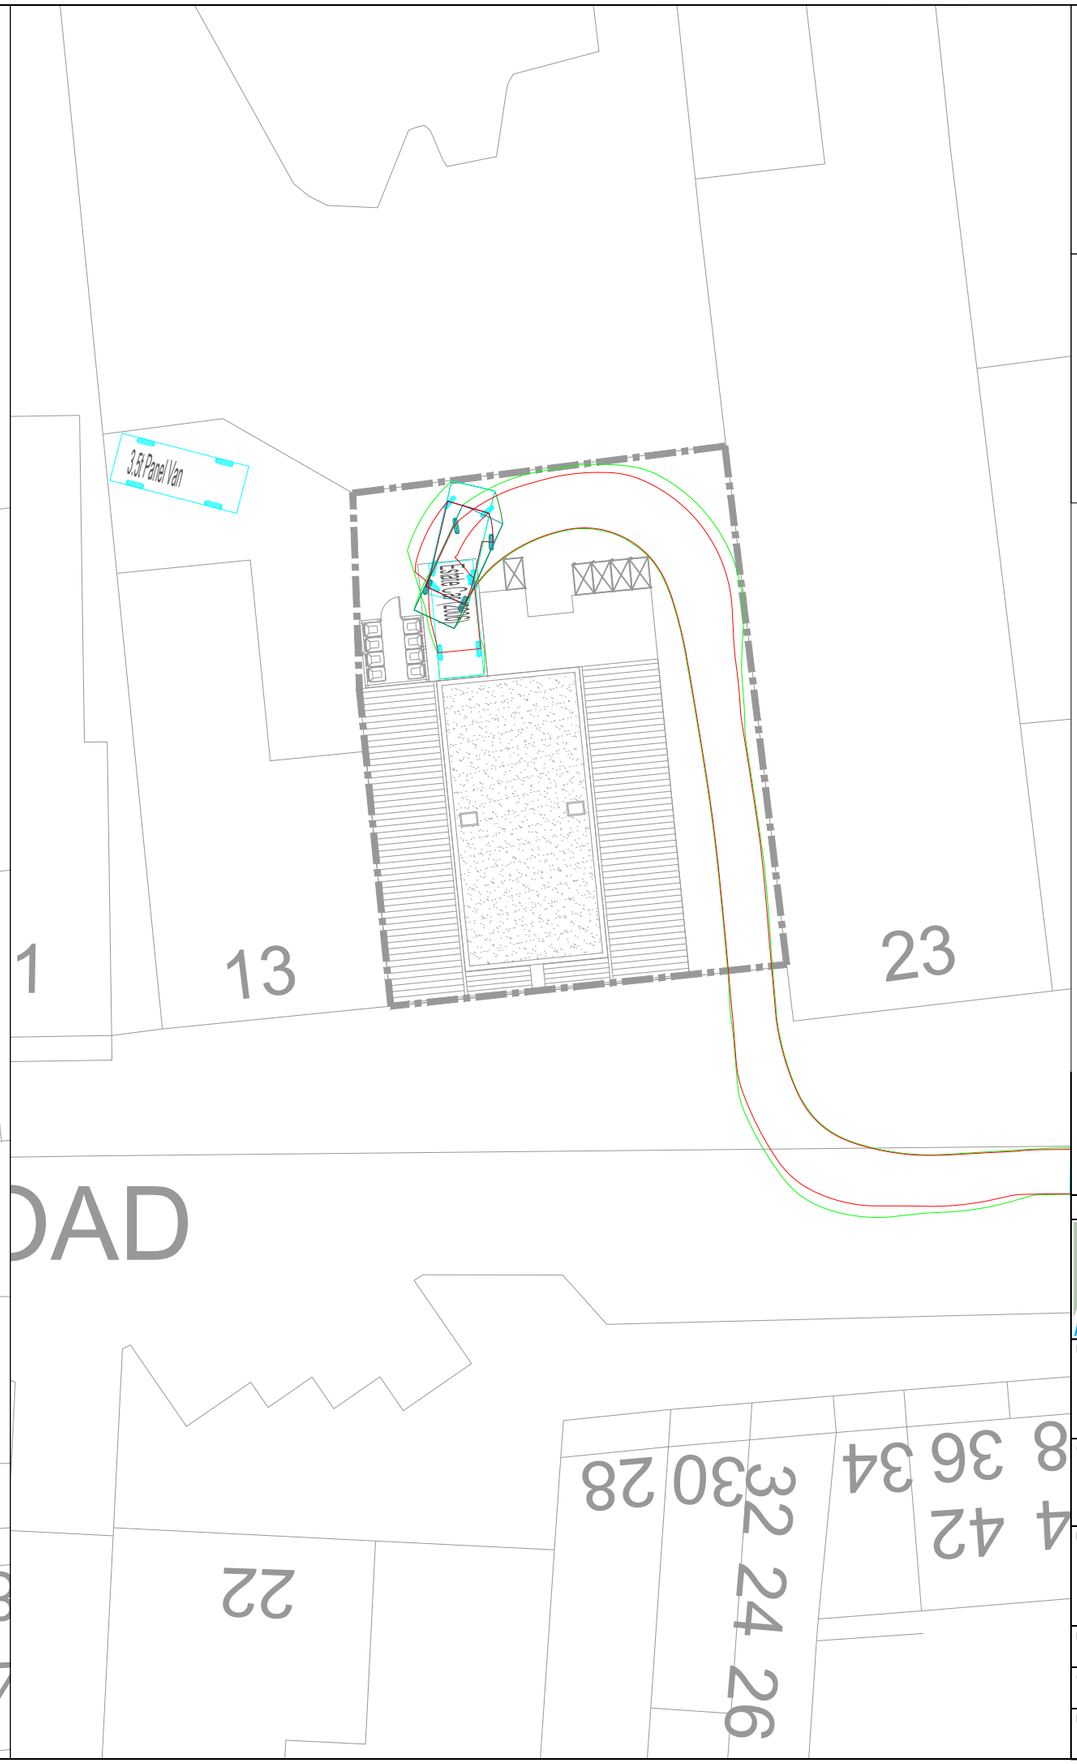

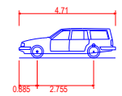

Estate Car (2006)	
Overall Length	4.710m
Overall Width	1.804m
Overall Body Height	1.442m
Min Body Ground Clearance	0.207m
Max Track Width	1.756m
Lock to lock time	4.00s
Kerb to Kerb Turning Radius	5.950m

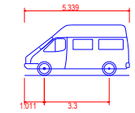

3.5t Panel Van	
Overall Length	5.339m
Overall Width	1.986m
Overall Body Height	2.565m
Min Body Ground Clearance	0.338m
Track Width	1.986m
Lock to lock time	4.00s
Kerb to Kerb Turning Radius	6.400m

P01	Preliminary Issue	03.01.25	OHJ

ANDREW MOSELEY ASSOCIATES
Transport & Infrastructure Consultants
15 St Paul's Street
Second Floor
Leeds
LS1 2JG
www.amatp.co.uk

Project:

21 MENGHAM ROAD, HAYLING ISLAND

Client:

BEH PROPERTIES LTD

Drawing:

ESTATE CAR
VEHICLE SWEPT PATH ANALYSIS

Drawn By:	Date:	
OHJ	30.01.2025	
Checked:	Scale:	Paper:
RW	1:250	A3
Drawing No.		Rev.
AMA-23199-ATR-001 1.1		P01