


Notes


THIS DRAWING IS THE COPYRIGHT OF VIVID DESIGN STUDIO LTD AND MUST NOT BE COPIED, ALTERED OR REPRODUCED IN ANY WAY NEITHER PASSED TO A THIRD PARTY WITHOUT THEIR WRITTEN PERMISSION.

DIMENSIONS TO BE CHECKED ON SITE BEFORE COMMENCING WORK AND ANY DISCREPANCIES SHALL BE REPORTED TO THE DESIGNER. FIGURED DIMENSIONS MUST BE TAKEN IN PREFERENCE TO SCALED DIMENSIONS.


Rev:-	Description:-	Date:-	Chkd by:-
A	Added level information and retaining walls	08/11/23	

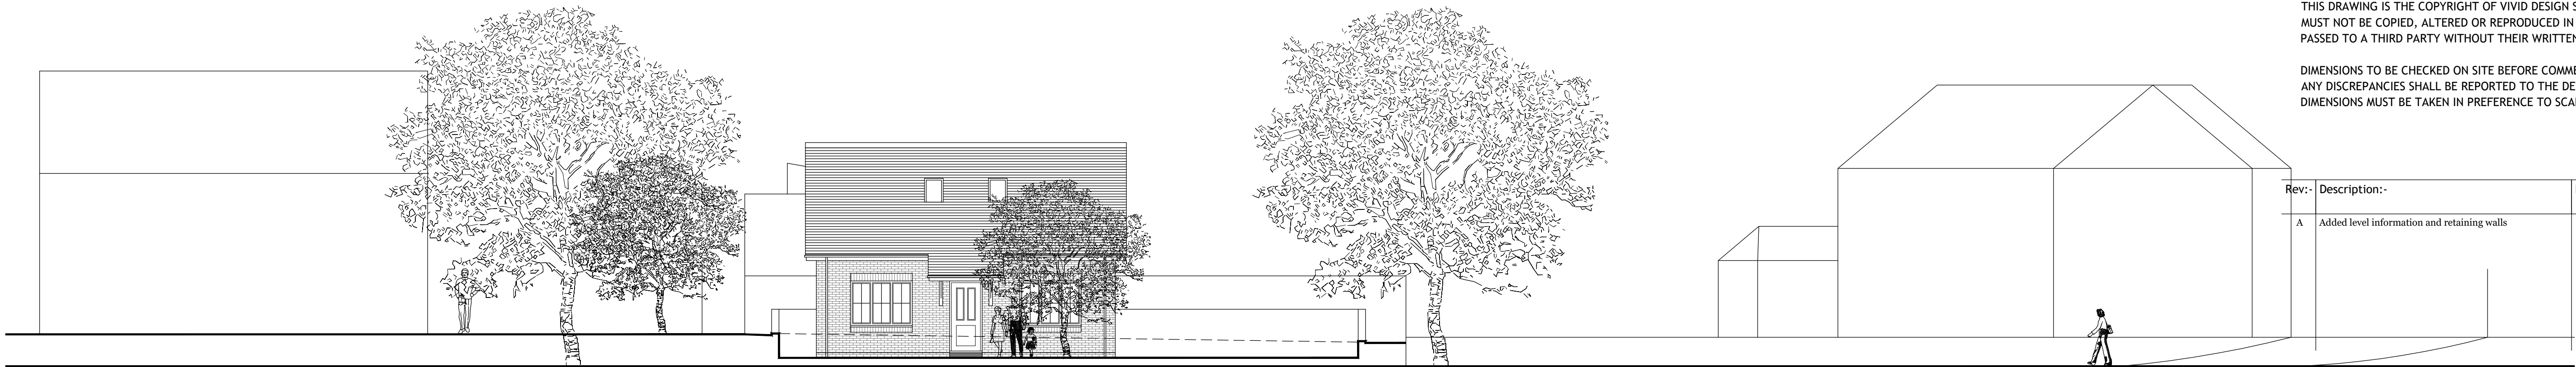

PROPOSED STREET SCENE SOUTH TO NORTH LOOKING WEST
(1:100) SECTION A-A

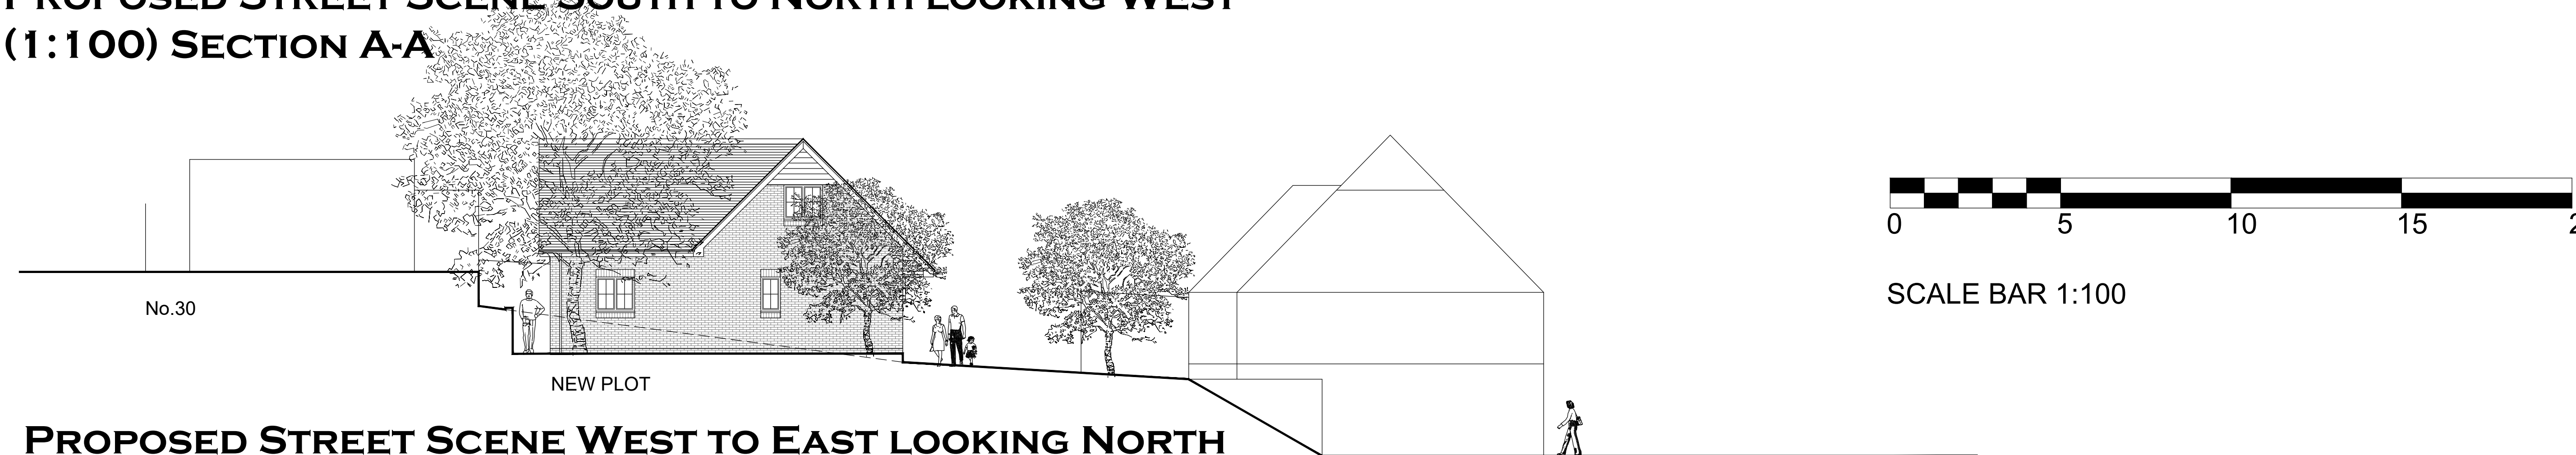

PROPOSED STREET SCENE WEST TO EAST LOOKING NORTH
(1:100) SECTION B-B

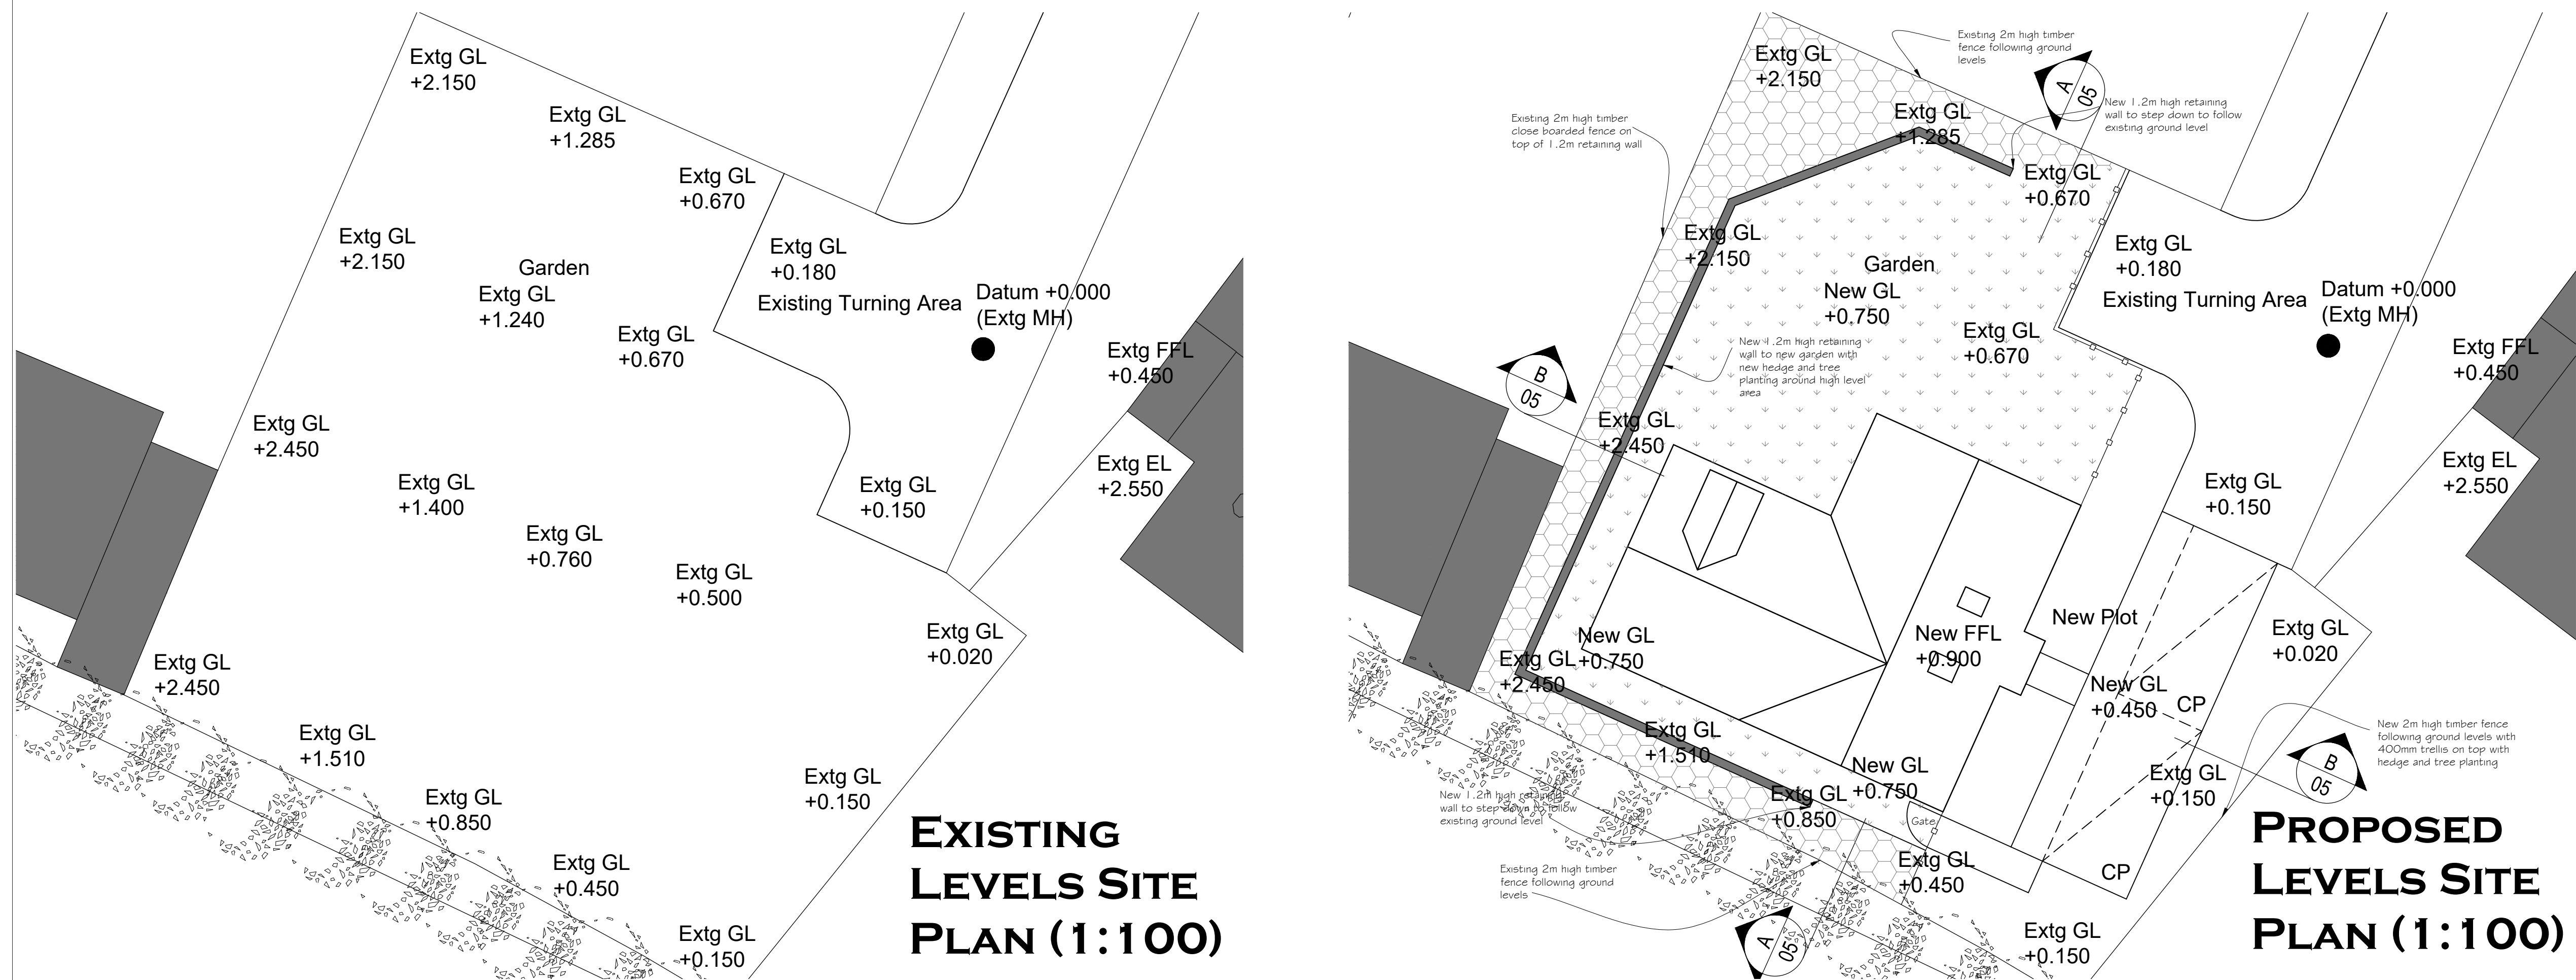

The Barn, Calcot Mount Business Park, Calcot Lane,
Curdridge, Southampton, Hampshire, SO32 2BN
Tel: 01489 786670
Email: info@vividdesignstudio.co.uk
Website: www.vividdesignstudio.co.uk

Project:-	Proposed Residential Development Land to the Rear of 32 Avondale Road Waterlooville Hampshire		
Title:-	Proposed Street Scenes		
Client:-	Classic Construction (Southern) Ltd		
Scale:-	1:100 (@A1)		
Drawn By:-	PJD	Checked By:-	PJD
Date:-	17/07/23	Date:-	17/07/23
Job.No:-	230012	Drg.No:-	05
		Rev:-	A