
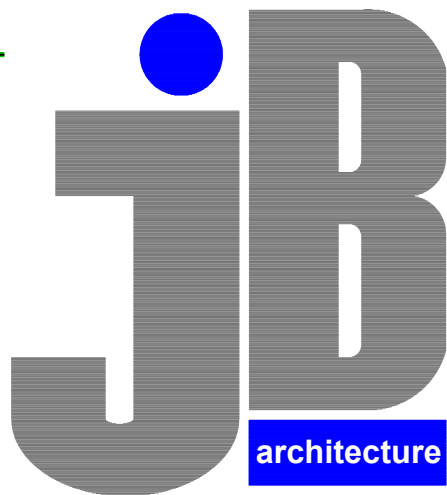


Dimensions to be checked on site before commencing work. Any discrepancies shall be reported to the architect immediately.

Do not scale from these drawings except for planning purposes. Use figured dimensions only.

Where applicable this drawing is to be read in conjunction with other consultants' drawings.

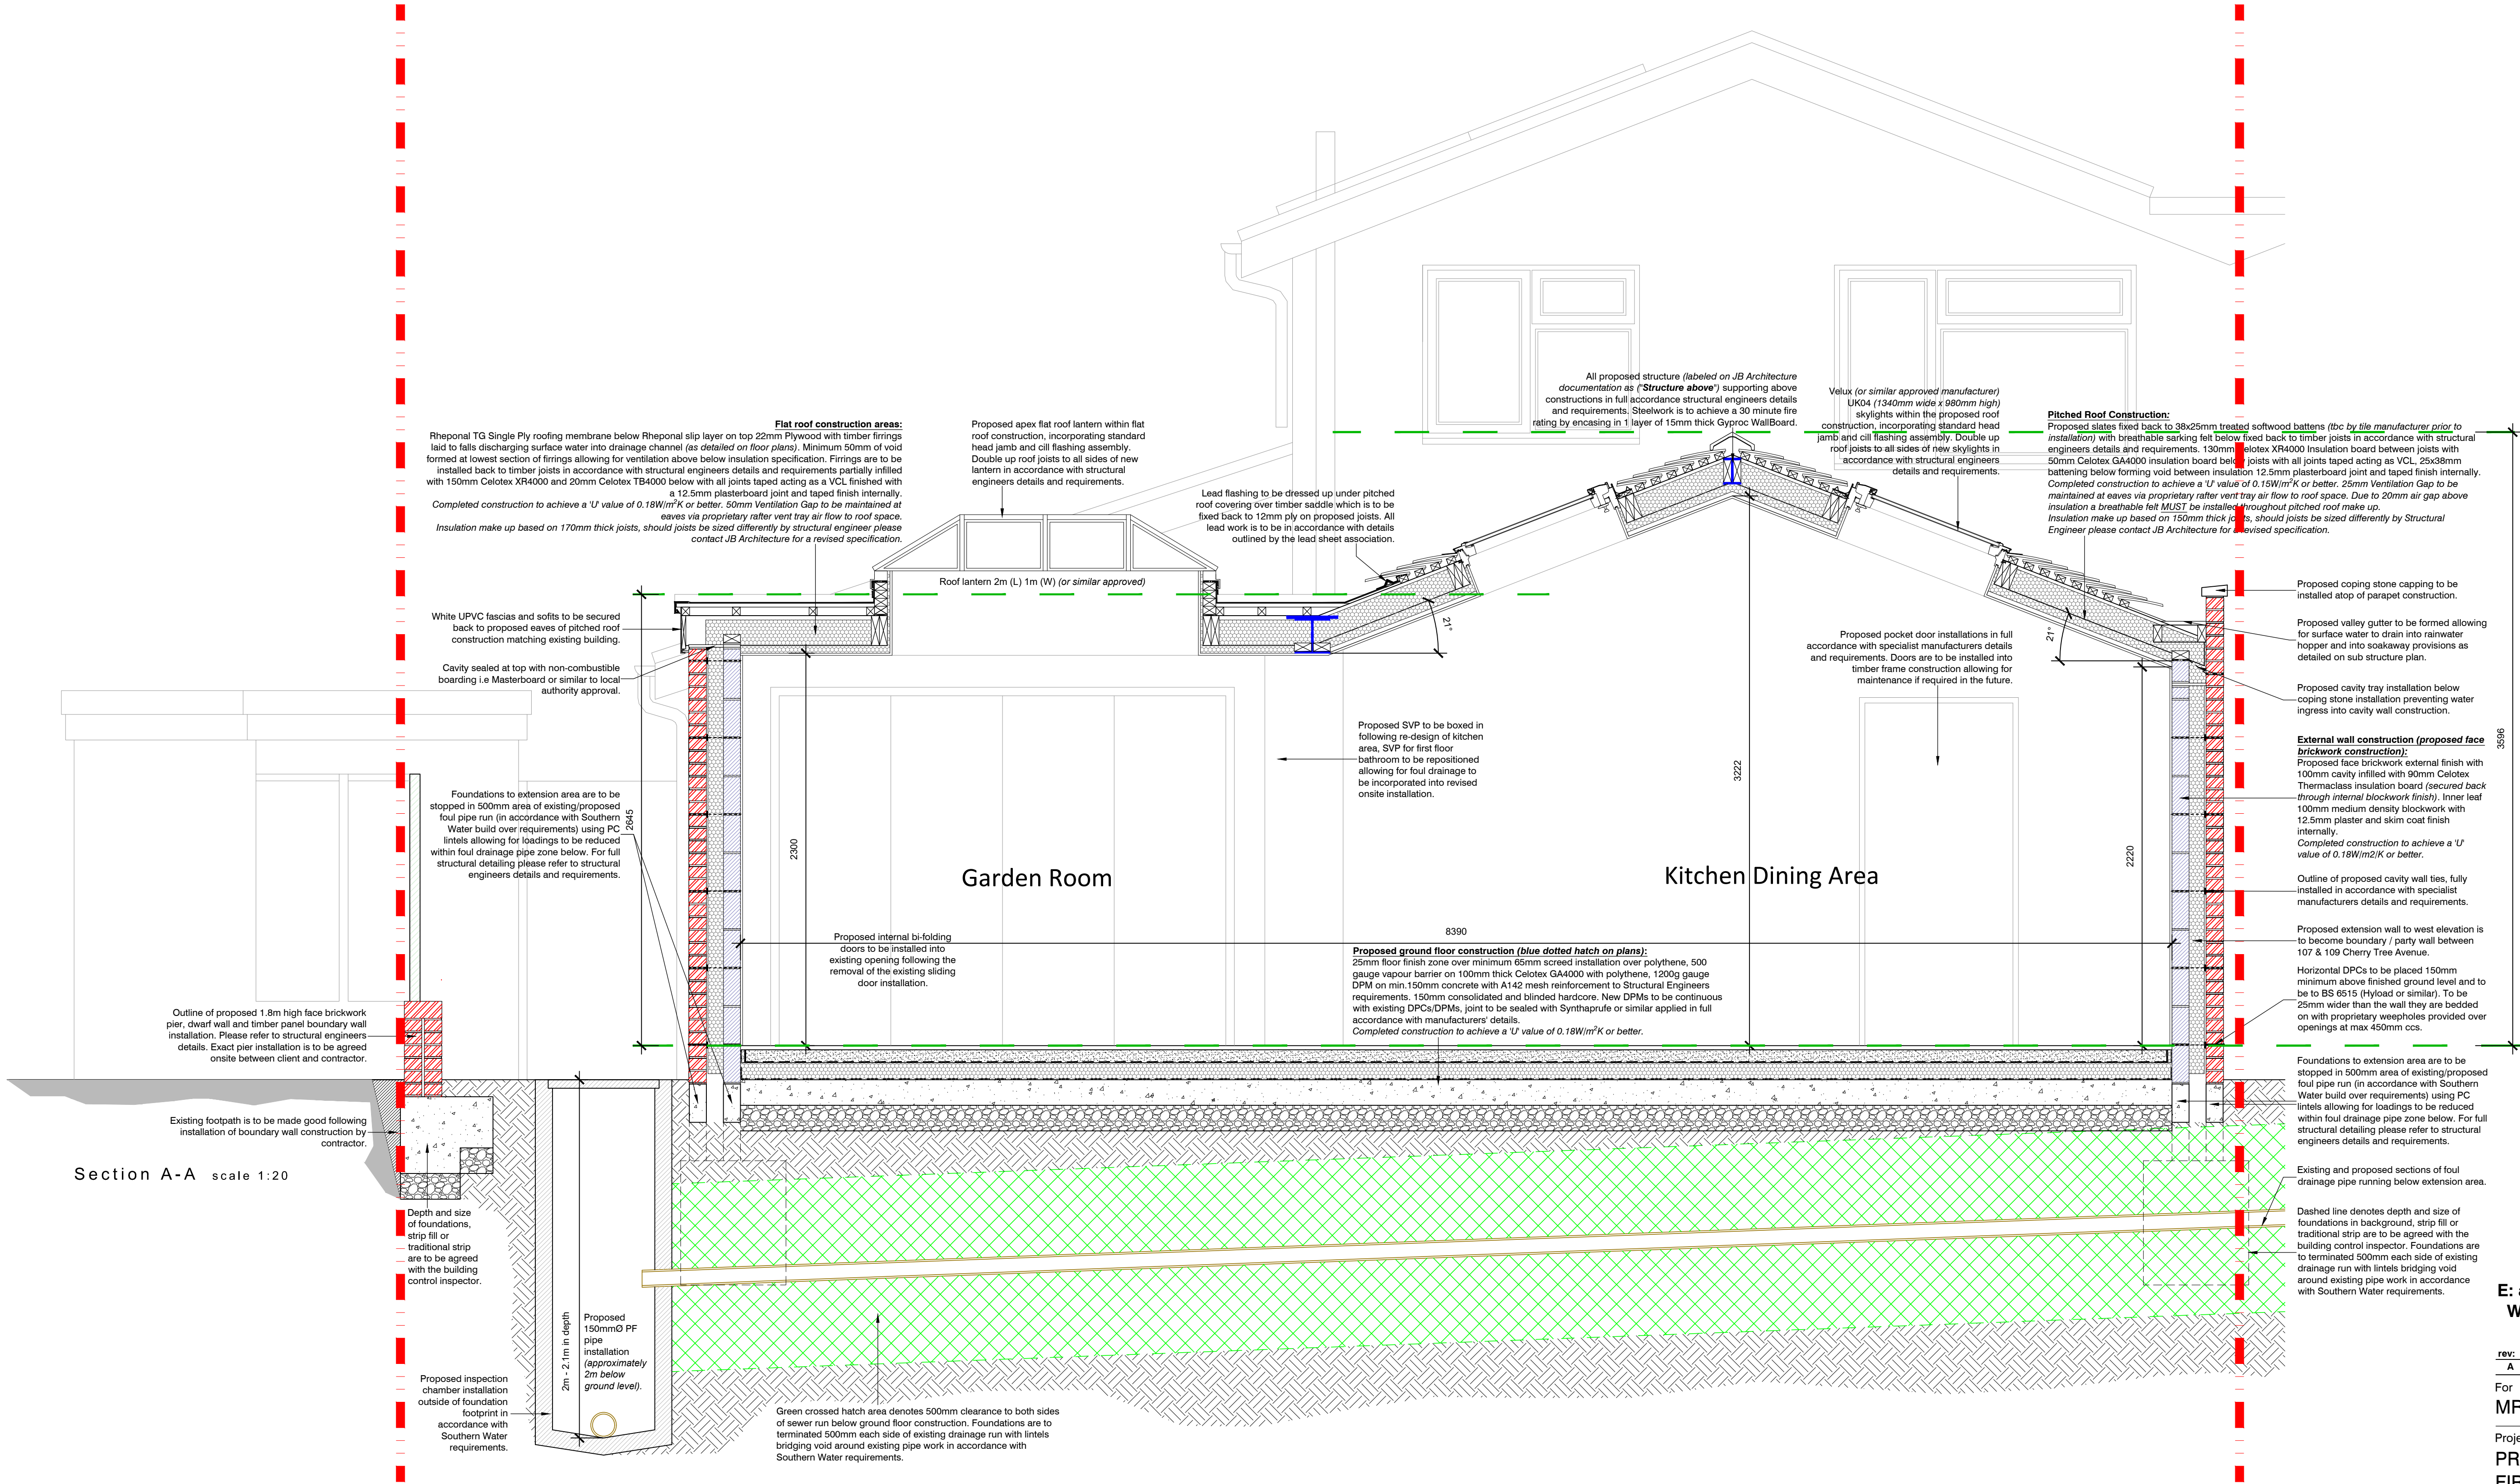

JB ARCHITECTURE
E: admin@jb-architecturedesign.com
W: www.jb-architecturedesign.com
T: 01243 933732

rev:	note:	date:
A	Updated following structural engineer input.	08.01.24

For
MR & MRS COLENUTT

Project
**PROPOSED SINGLE STOREY REAR,
FIRST FLOOR SIDE EXTENSIONS,
BOUNDARY AMENDMENTS &
GARDEN STORE AT 109 CHERRY
TREE AVENUE, COWPLAIN,
WATERLOOVILLE, PO8 8AX**

Title
PROPOSED SECTION A-A

Date	Drawn	Scale	Checked
DEC 2023	SR	as noted @ A1	-
Job Number	Drawing Number	Revision	
BR 729.23	-12	A	

IMPORTANT NOTE:

Do not scale from these drawings except for planning purposes. Use figured dimensions only.

Information relating to the structure i.e. foundation design, joist / steel sizes & padstone requirements are to be confirmed by the Structural Engineer.

Where structural items have been shown / annotated, this is indicative, details of which need further clarification from the Structural Engineer.