


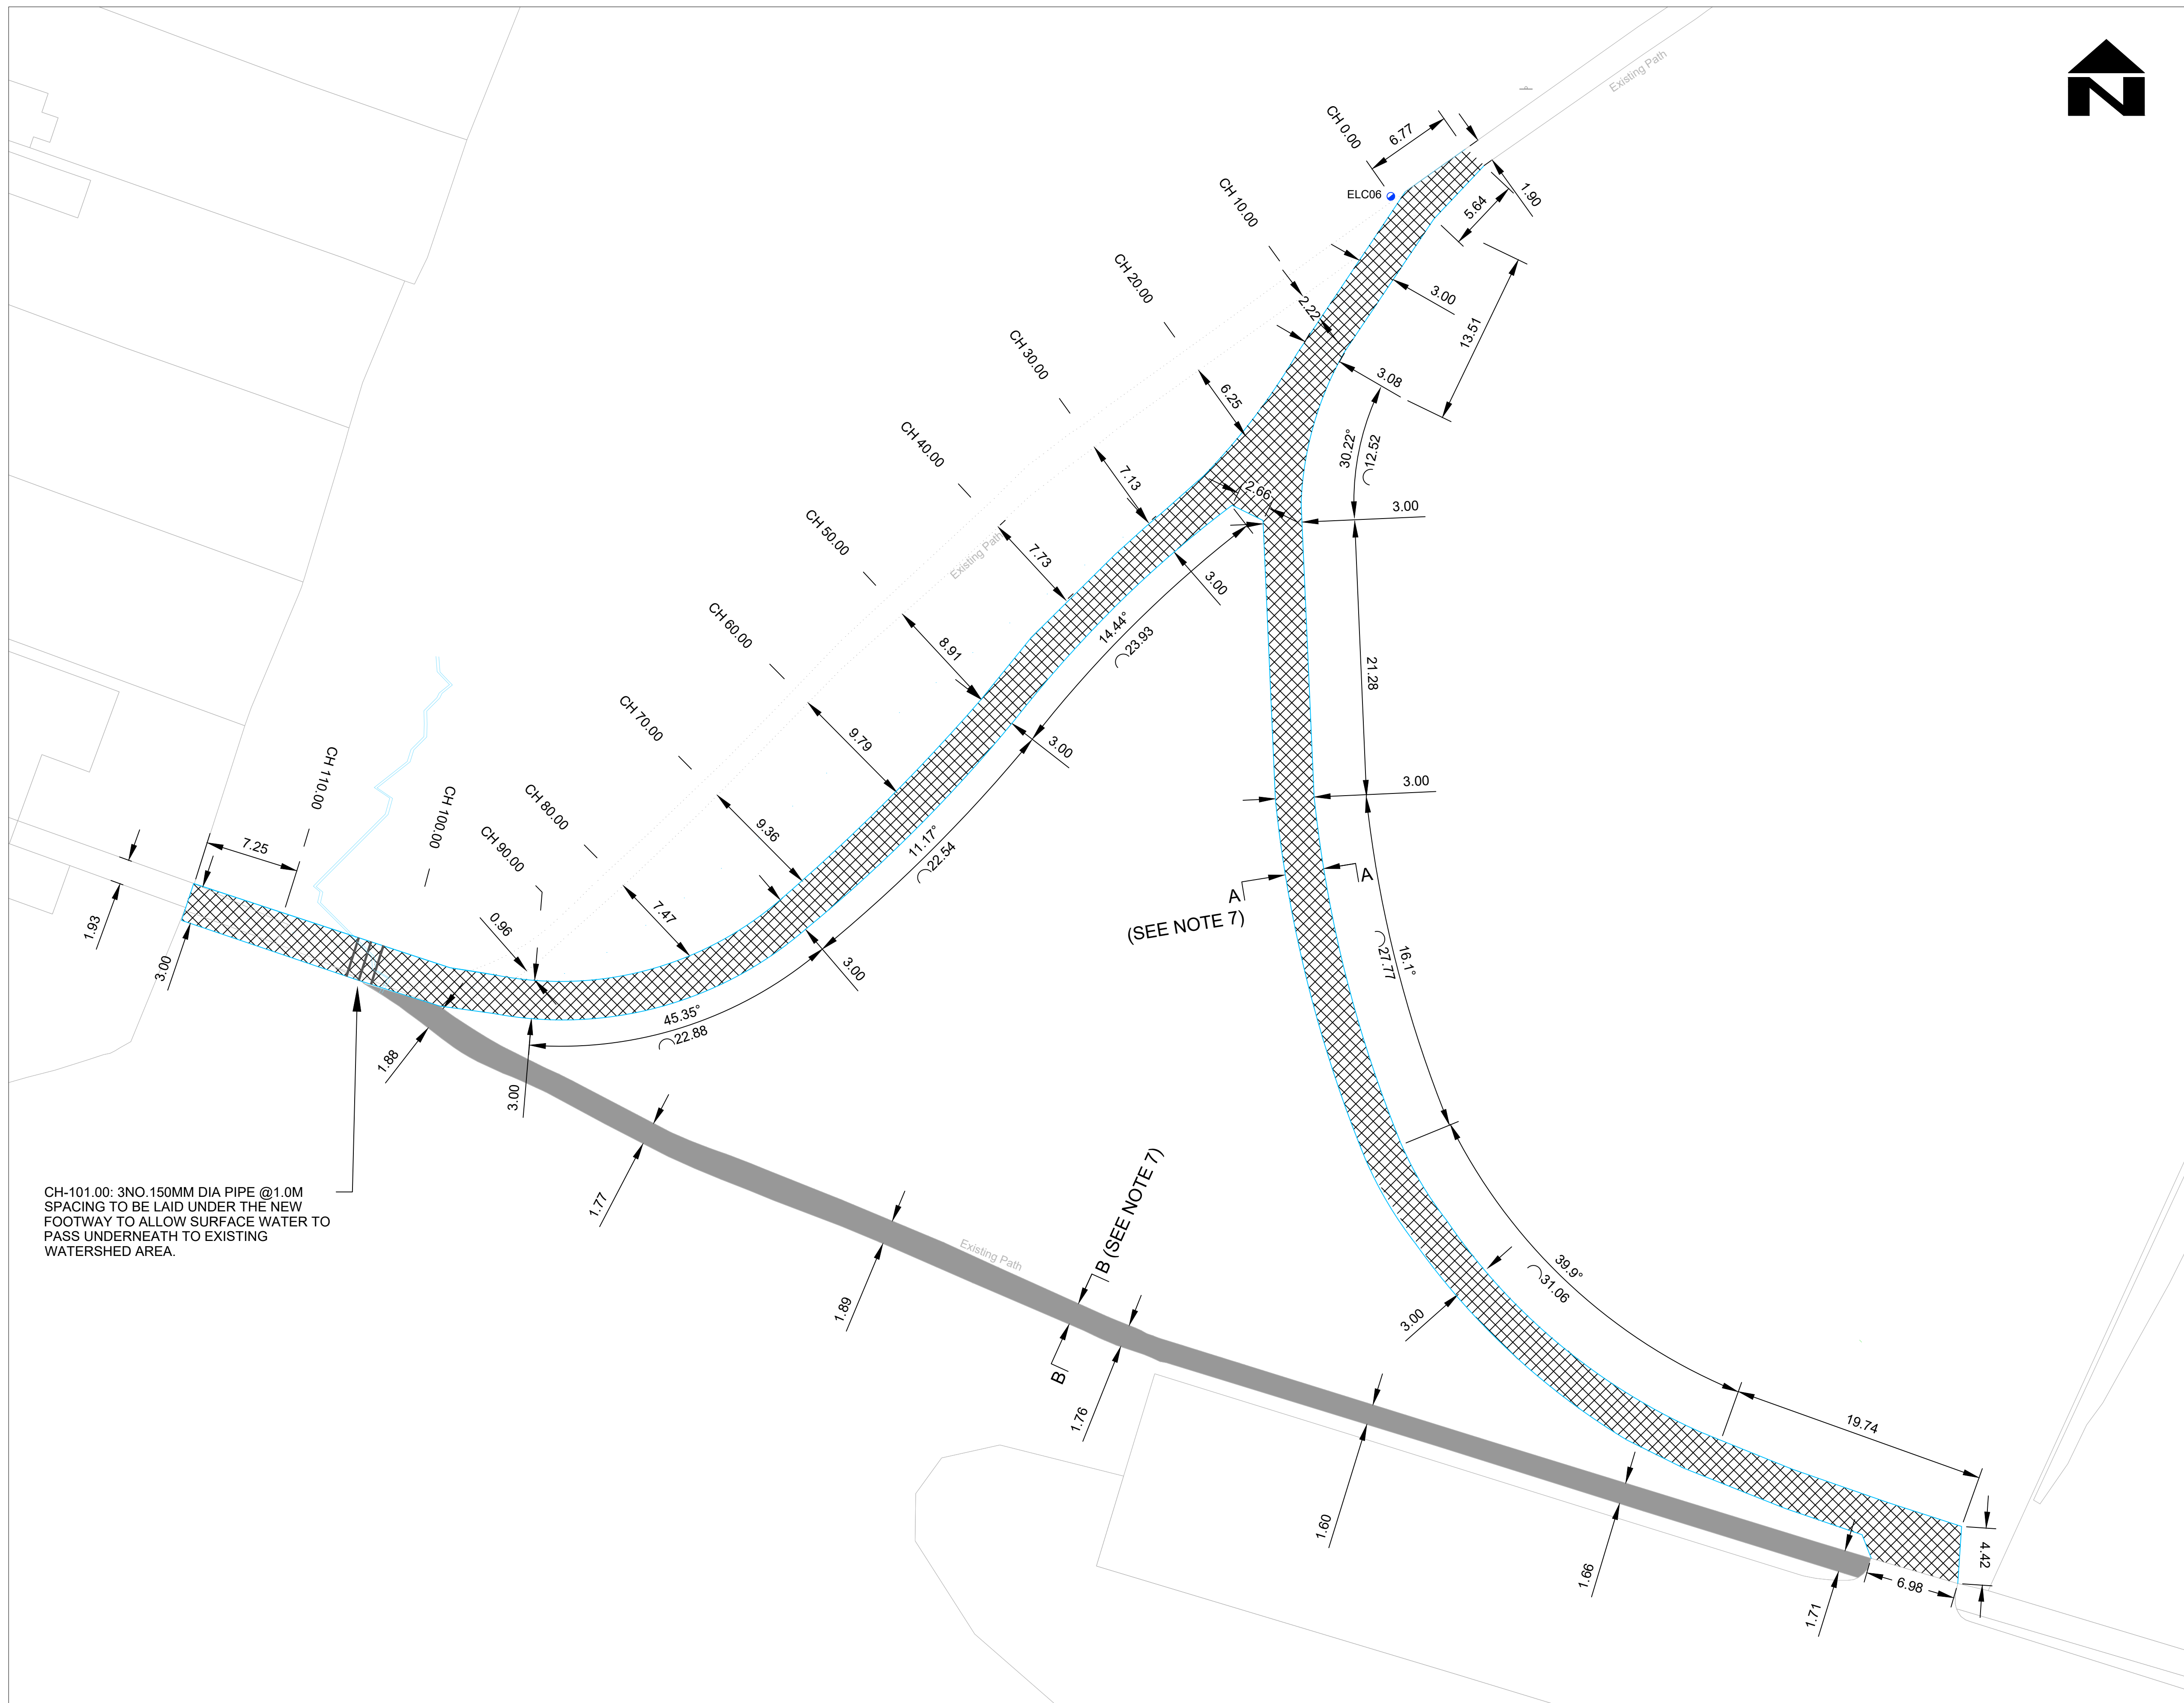

REV	AMENDMENTS	DATE	CAD	CHKD	APPD

"REPRODUCED FROM THE ORDNANCE SURVEY MAPING WITH THE PERMISSION OF THE CONTROLLER OF HER MAJESTY'S STATIONERY OFFICE CROWN COPYRIGHT UNAUTHORISED REPRODUCTION INFRINGES CROWN COPYRIGHT AND MAY LEAD TO PROSECUTION OR CIVIL PROCEEDINGS".
"HAYANT BOROUGH COUNCIL. 100019217"

DRAWING NUMBER					SERIES TOTAL
CLIENT NUMBER	ORIGINATOR	PROJECT NR	TYPE	ID.SERIES	01 OF 04
CMS2798-	HBC	-2022_01	- DD-	11011.01	REV