


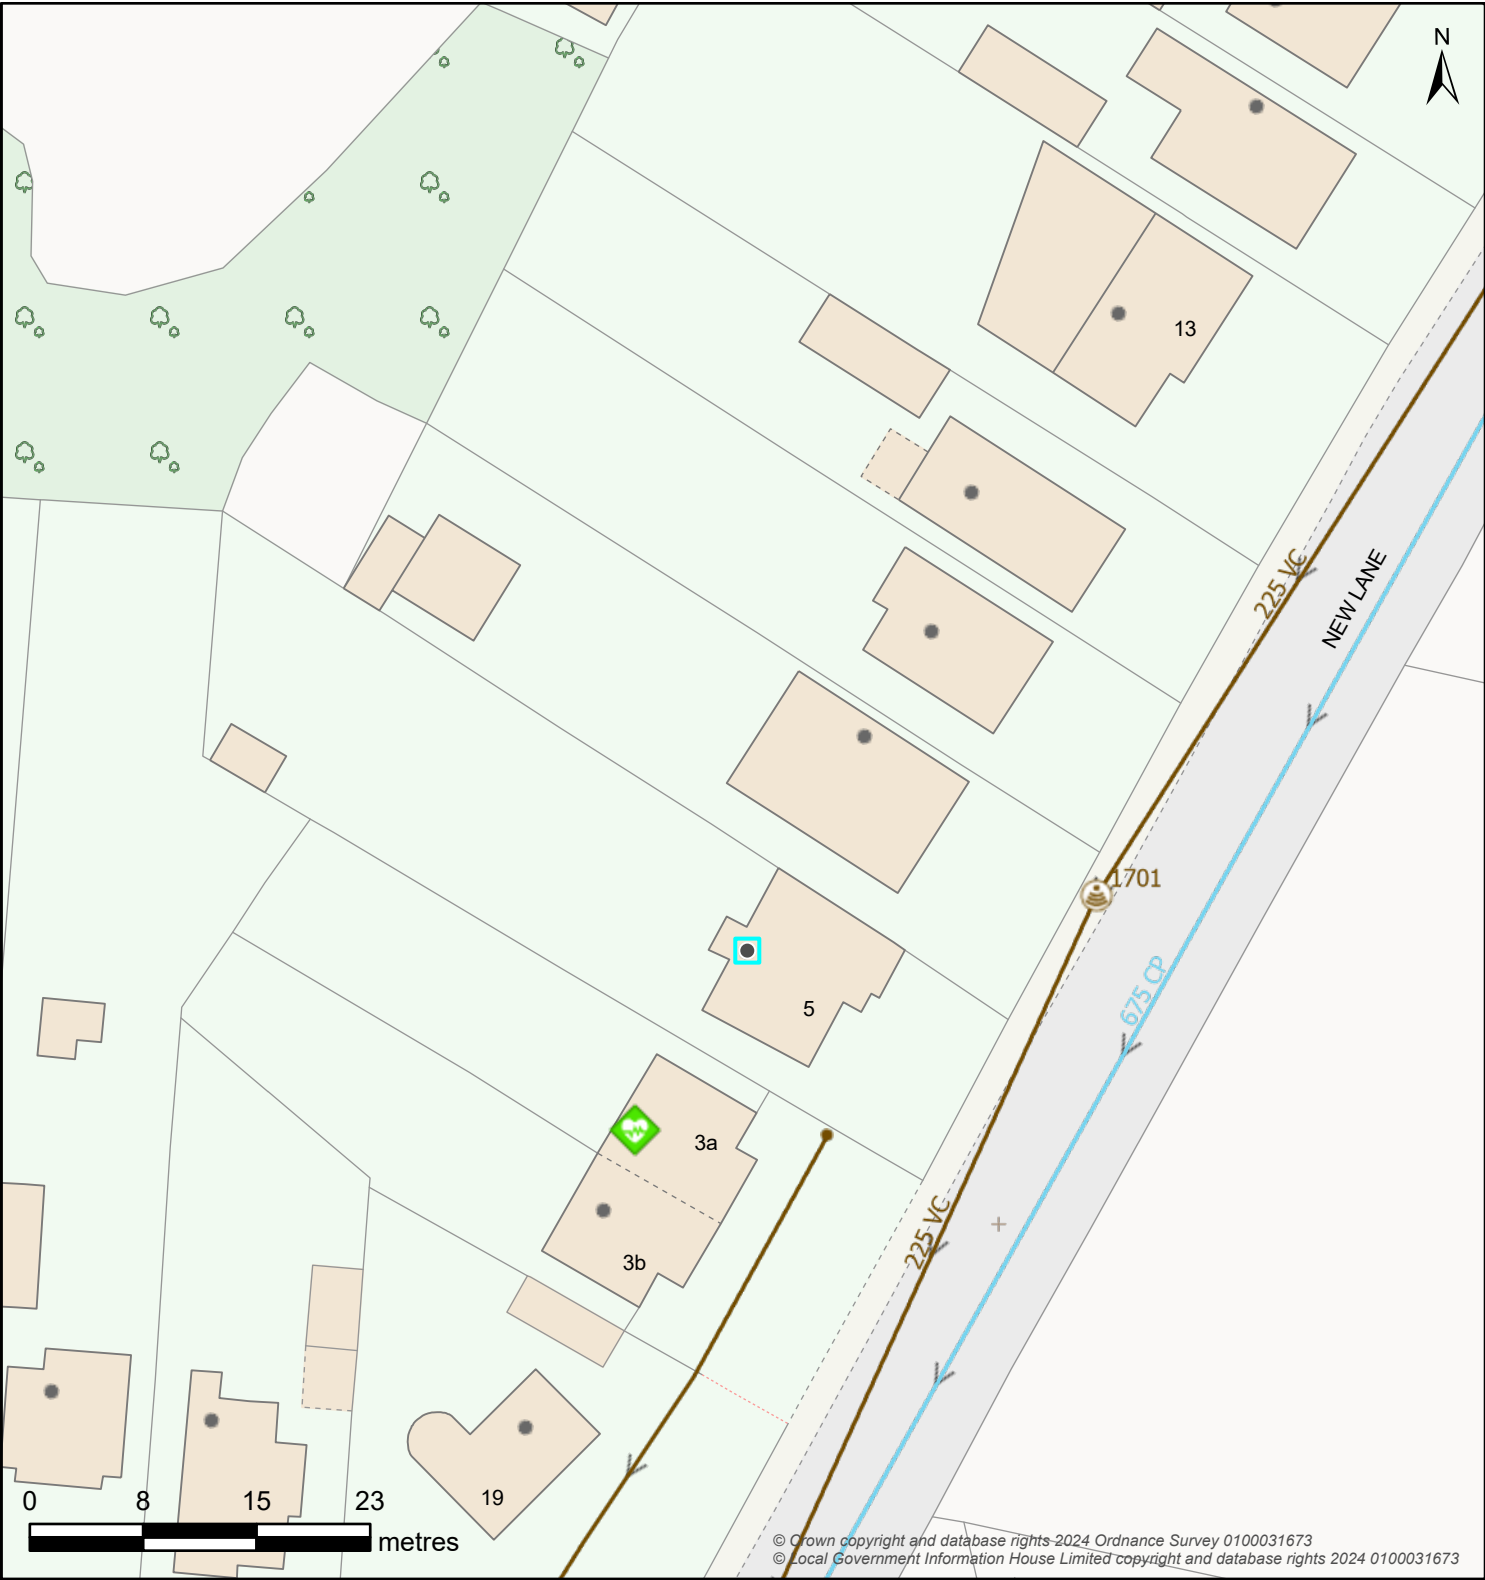

© Crown copyright and database rights-2024 Ordnance Survey 0100031673
© Local Government Information House Limited copyright and database rights 2024 0100031673

Boundary Box		Break Pressure Tank		Capped End		Hydrant		
<div><div></div></div> Boundary Box	<div><div><div>BPT</div></div></div> Break Pressure Tank	<div><div></div></div> Capped End	<div><div></div></div> Emptying Plug	<div><div></div></div> Fire Hydrant	<div><div></div></div> Washout Hydrant			
Pressure Monitoring		Service Reservoir		Meter		Valve – Controllable		
<div><div></div></div> Logger	<div><div></div></div> Covered	<div><div></div></div> Tower	<div><div></div></div> Meter	<div><div></div></div> Open Valve	<div><div></div></div> Closed Valve	<div><div></div></div> Stop Tap		
Site				Valve – Flow				
<div><div></div></div> Abstraction Point	<div><div></div></div> Supply Works	<div><div></div></div> AV Air Valve	<div><div></div></div> NRV Non-Return Valve	<div><div></div></div> WO Washout Empty Valve				
<div><div></div></div> Booster Station	<div><div></div></div> Transfer Station	Valve – Pressure			Pipe Bridge			
<div><div></div></div> Surface Reservoir	<div><div></div></div> Underground Source	<div><div></div></div> PRV Pressure Reducing Valve	<div><div></div></div> PSV Pressure Sustaining Valve	<div><div></div></div> <div><div></div></div> Pipe Bridge				
Water Pipe				Water Area				
<div><div></div></div> Communication	<div><div></div></div> Trunk	<div><div></div></div> Decommissioned		<div><div></div></div> Water Supply Zone	<div><div></div></div> District Meter Area			
<div><div></div></div> Distribution	<div><div></div></div> Raw	<div><div></div></div> Discolouration						
<div><div></div></div> Non-Potable	<div><div></div></div> Private							

Map Title: SW Print

Printed By: Kelly.Donaldson
Date Printed: 26/09/2024
Map Scale: 500

The information provided is believed to be correct but is provided on an 'as is' basis and without any warranty or condition express or implied, statutory or otherwise as to its quality or fitness for purpose. Actual positions of assets should always be determined on site.

