




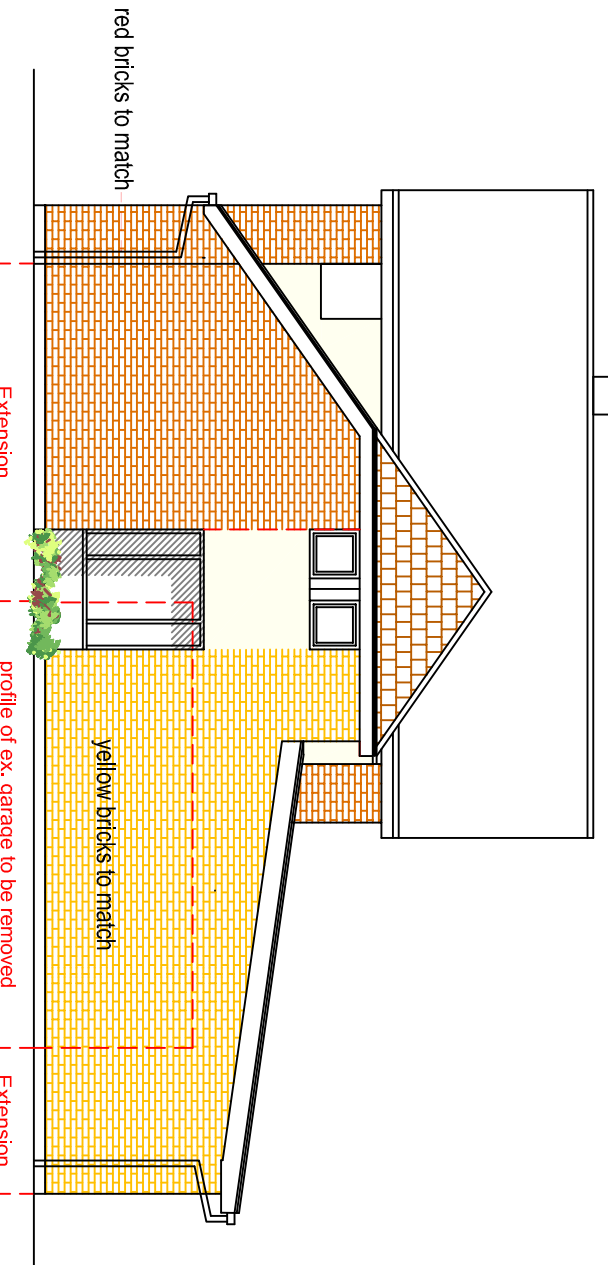


Proposed Side (East)
Elevation

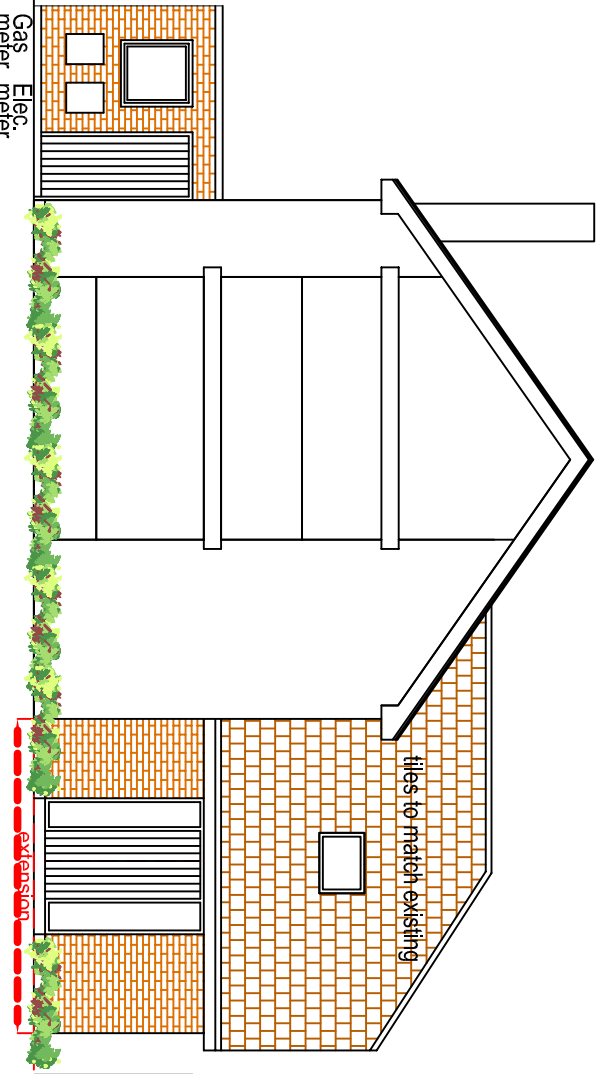


Proposed Front (South)
Elevation

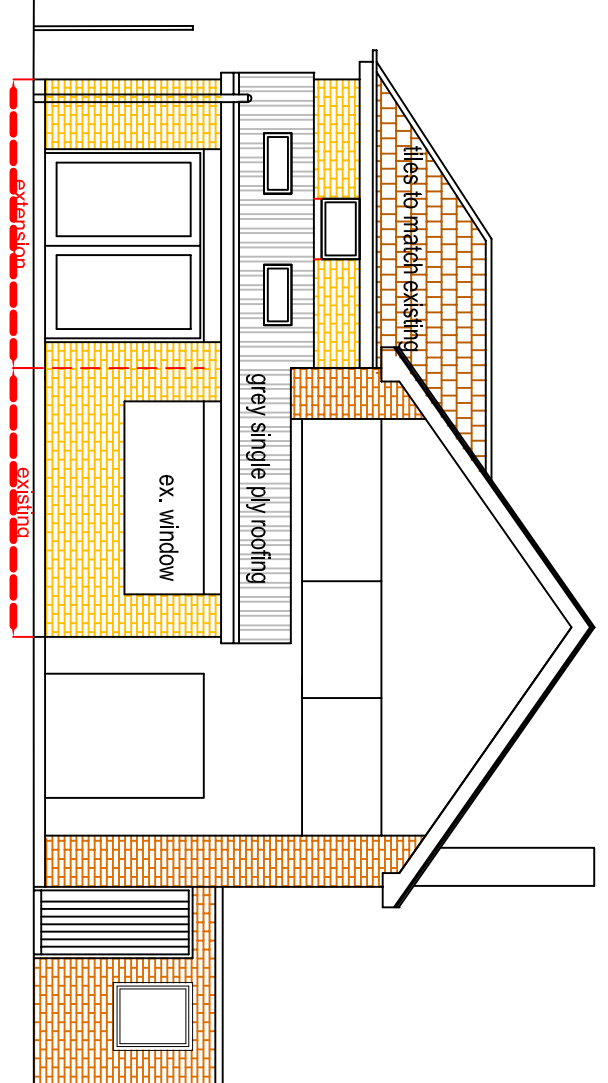



Proposed Rear (North)
Elevation

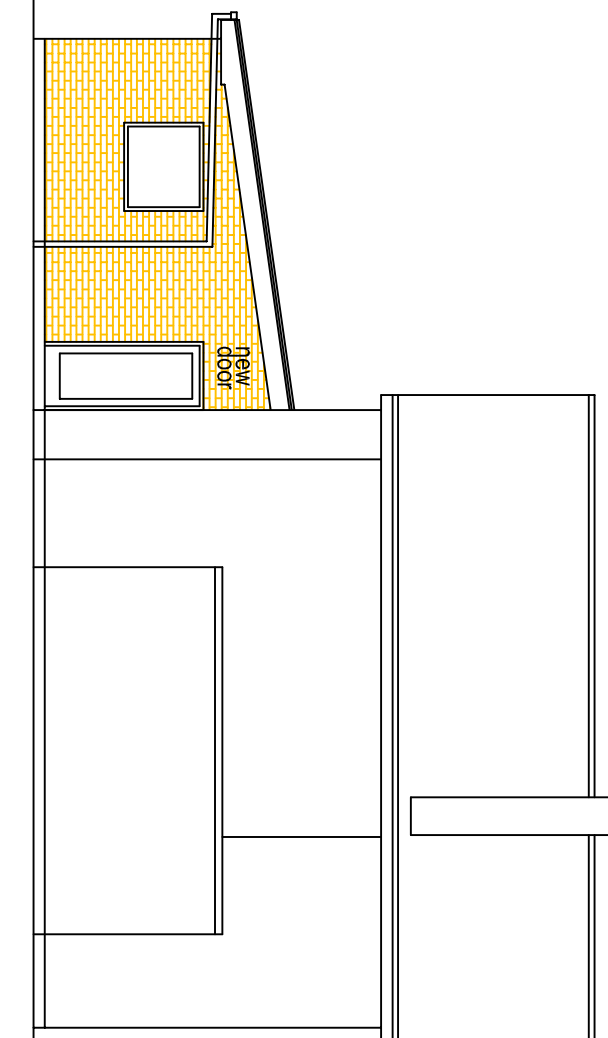




Proposed Side (West)
Elevation

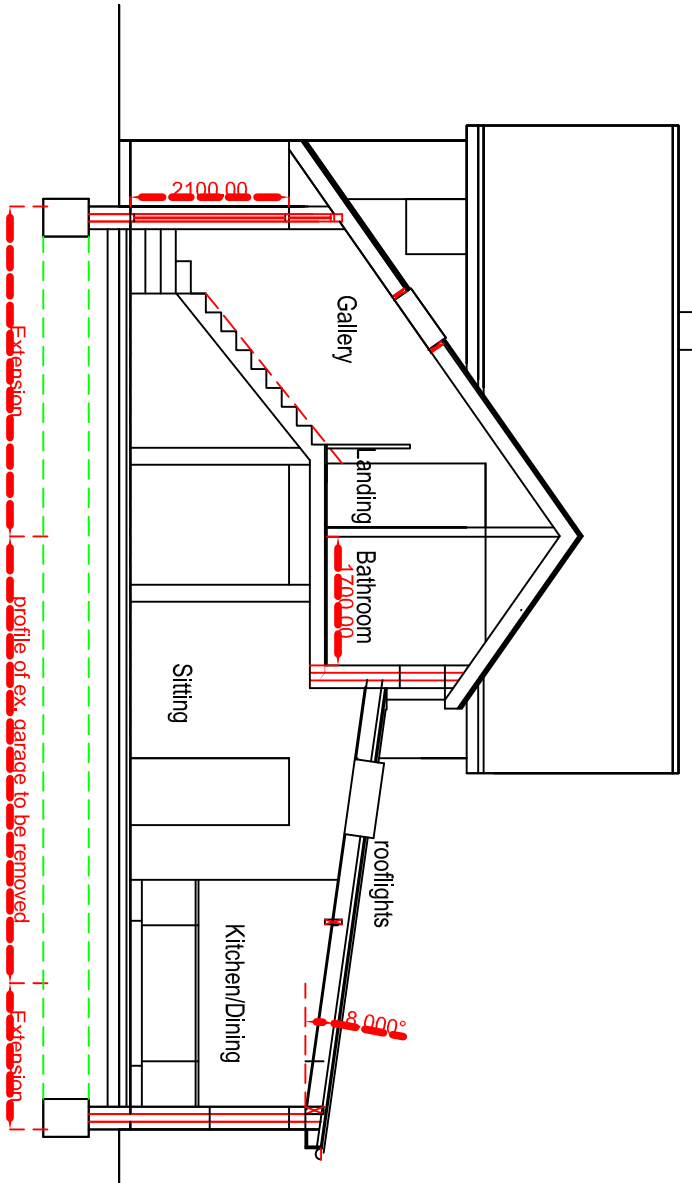

Proposed Section
through side extension

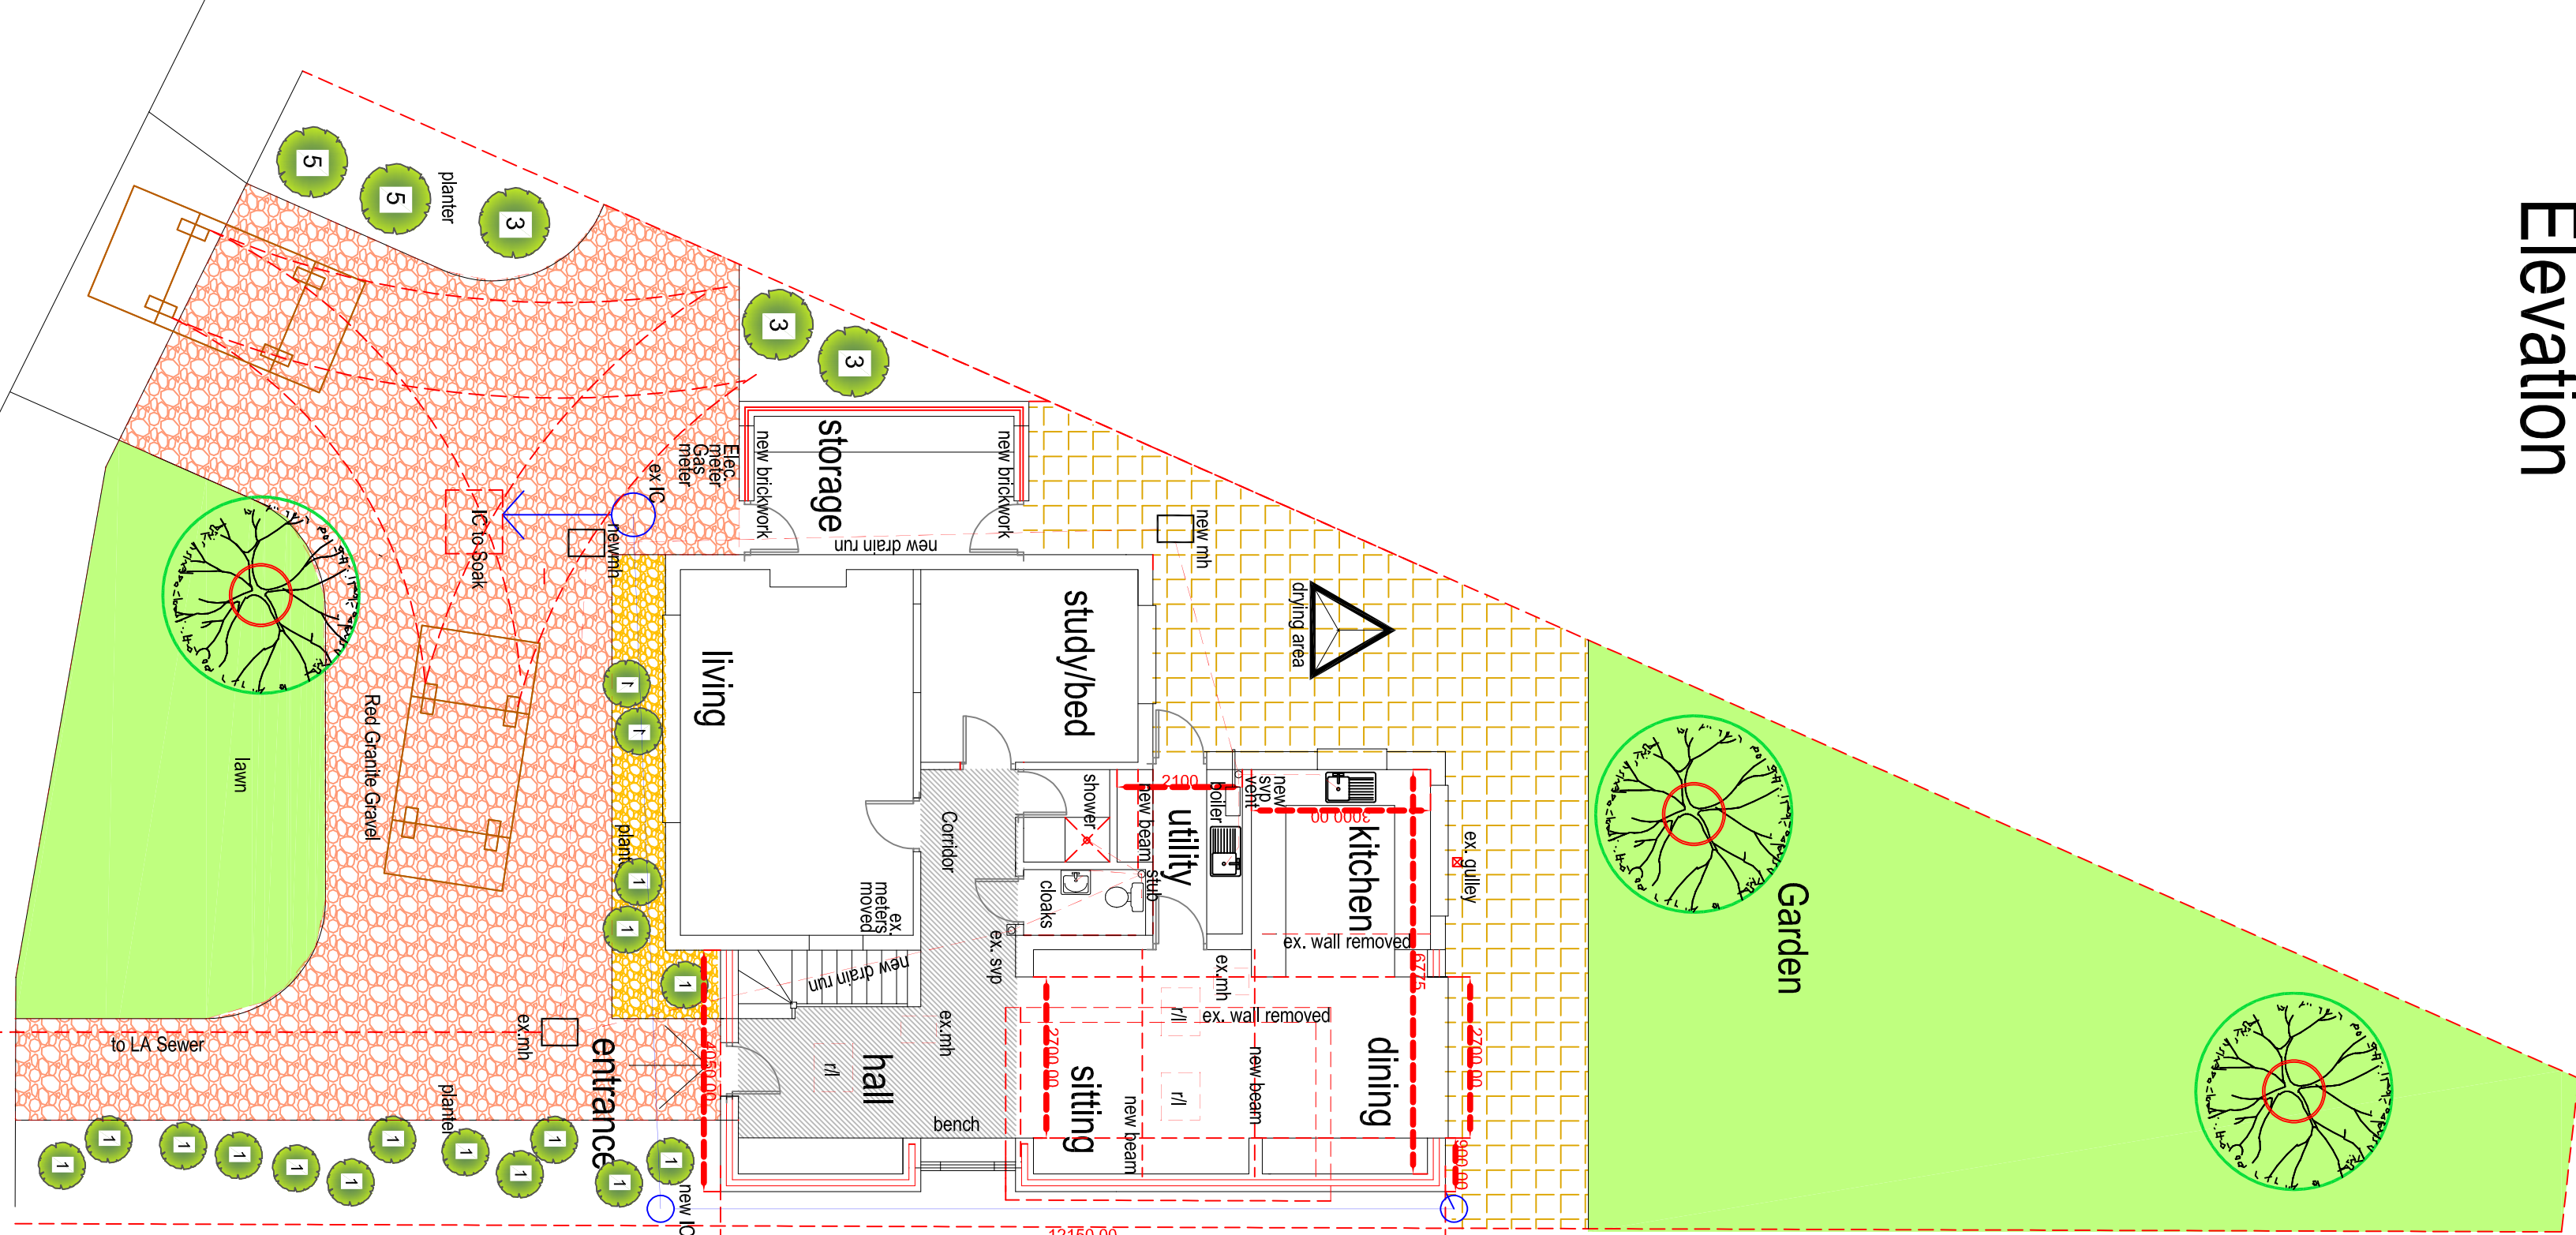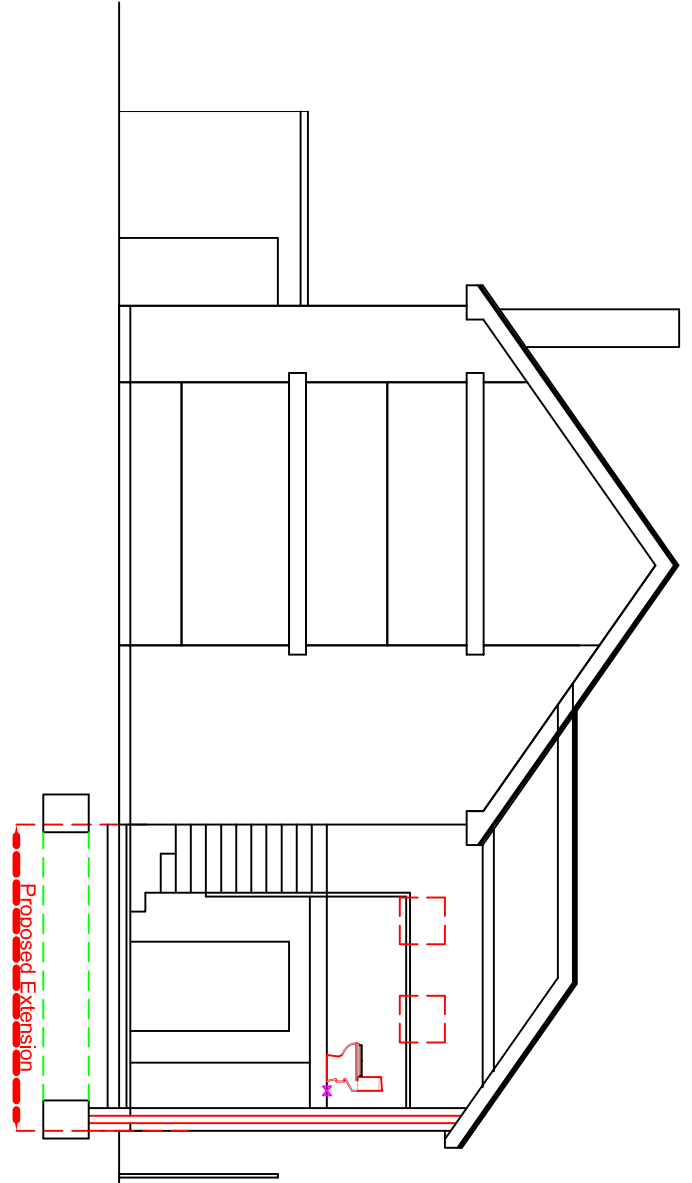

Approx. No. 66

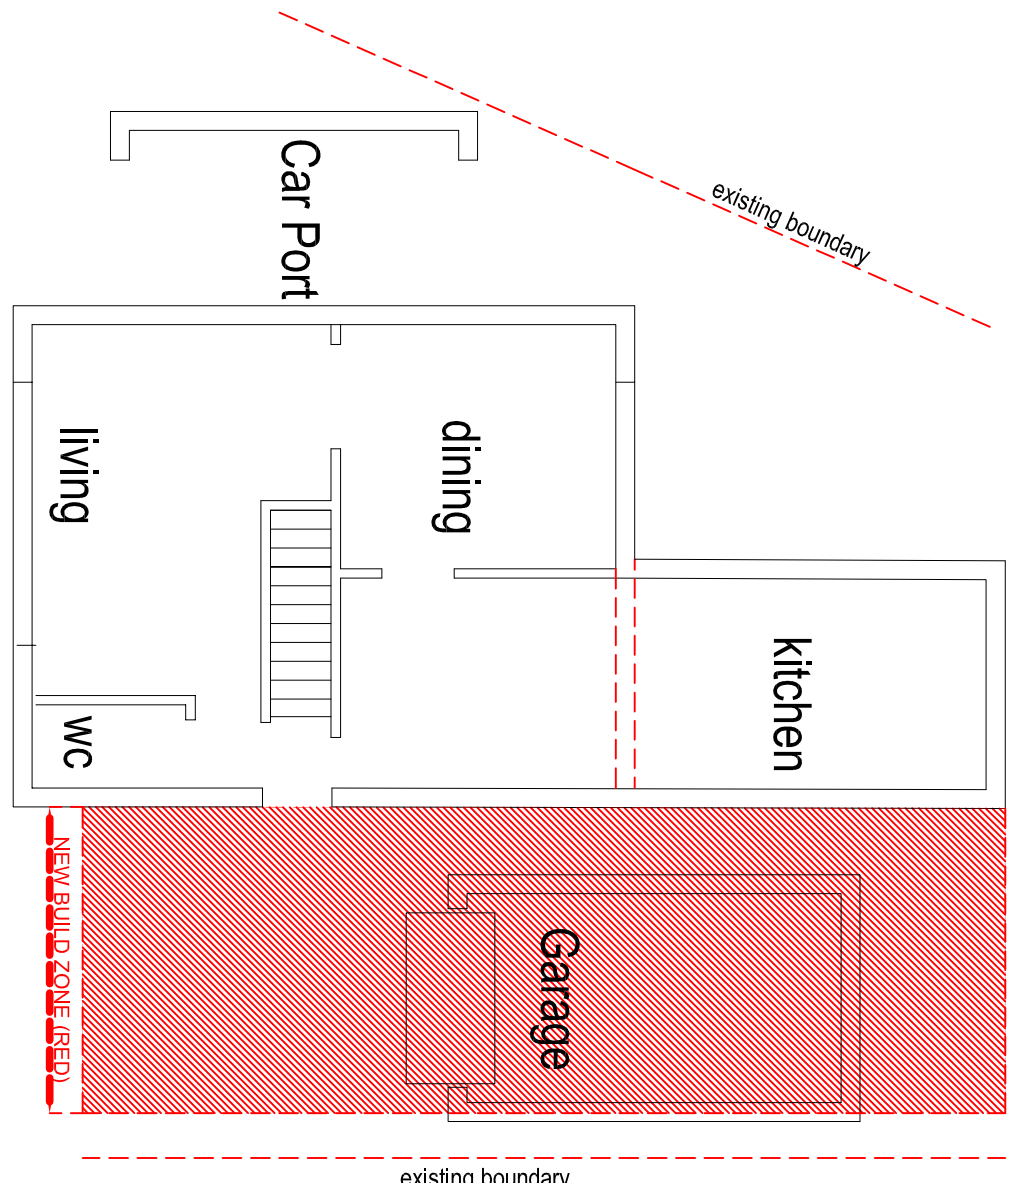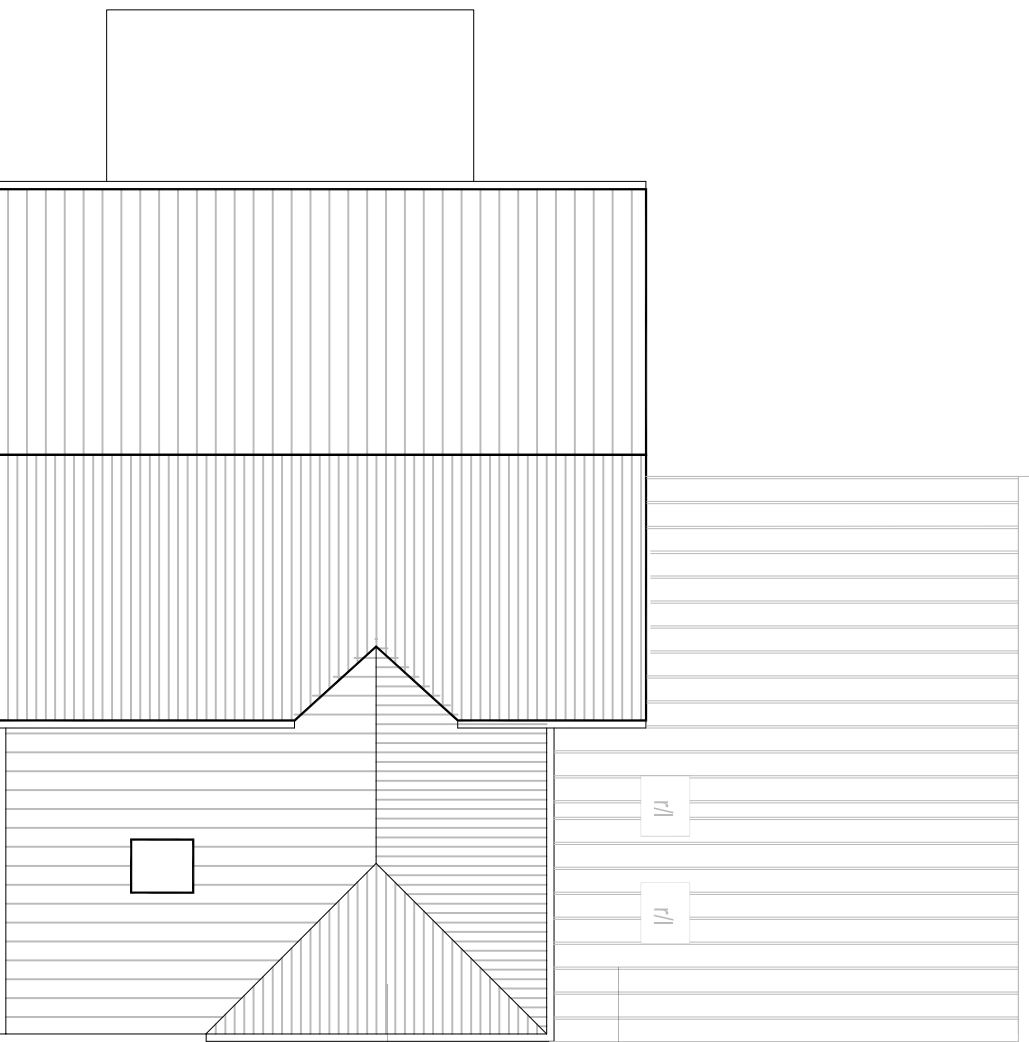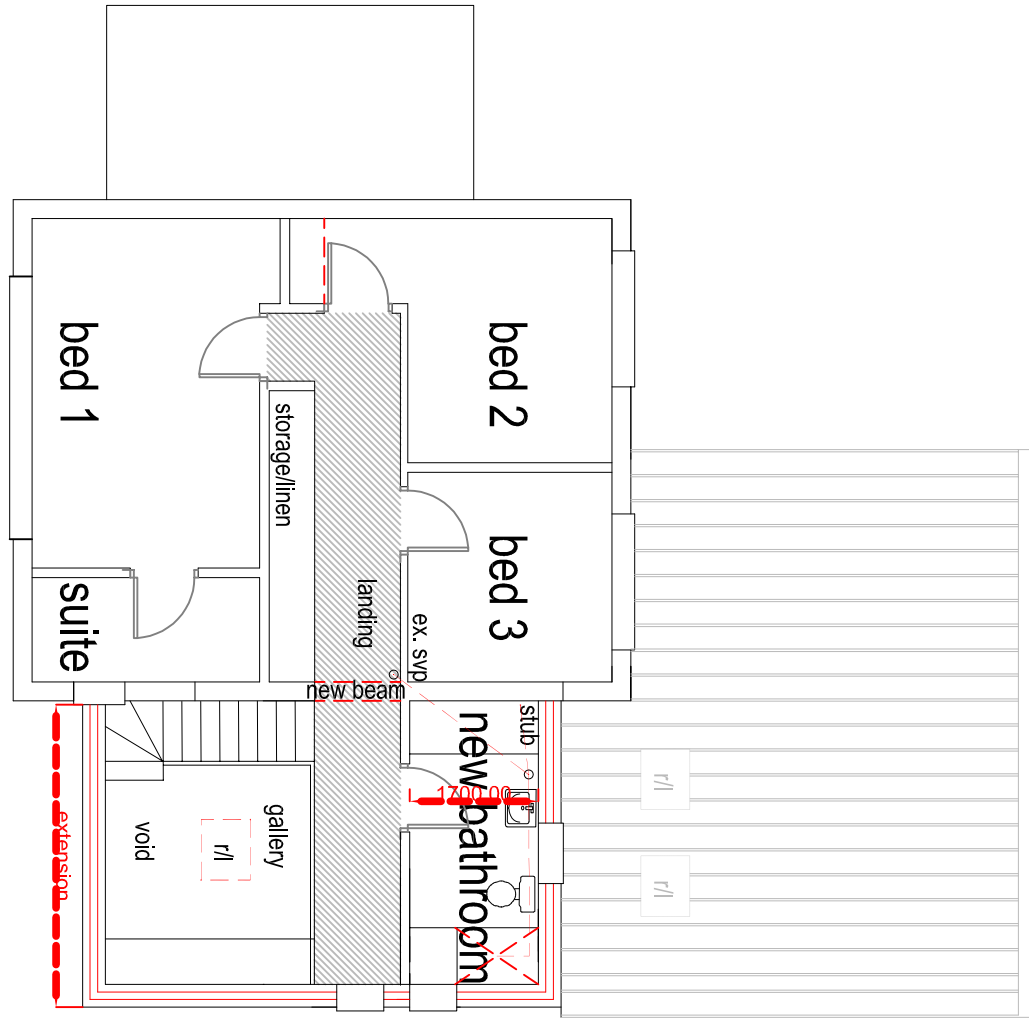

Proposed First Floor

Proposed Roof Plan

Existing Ground Floor

Southbrook Road
Proposed Ground Floor and Site Plan