



Ground Floor




First Floor




Second Floor



Third Floor

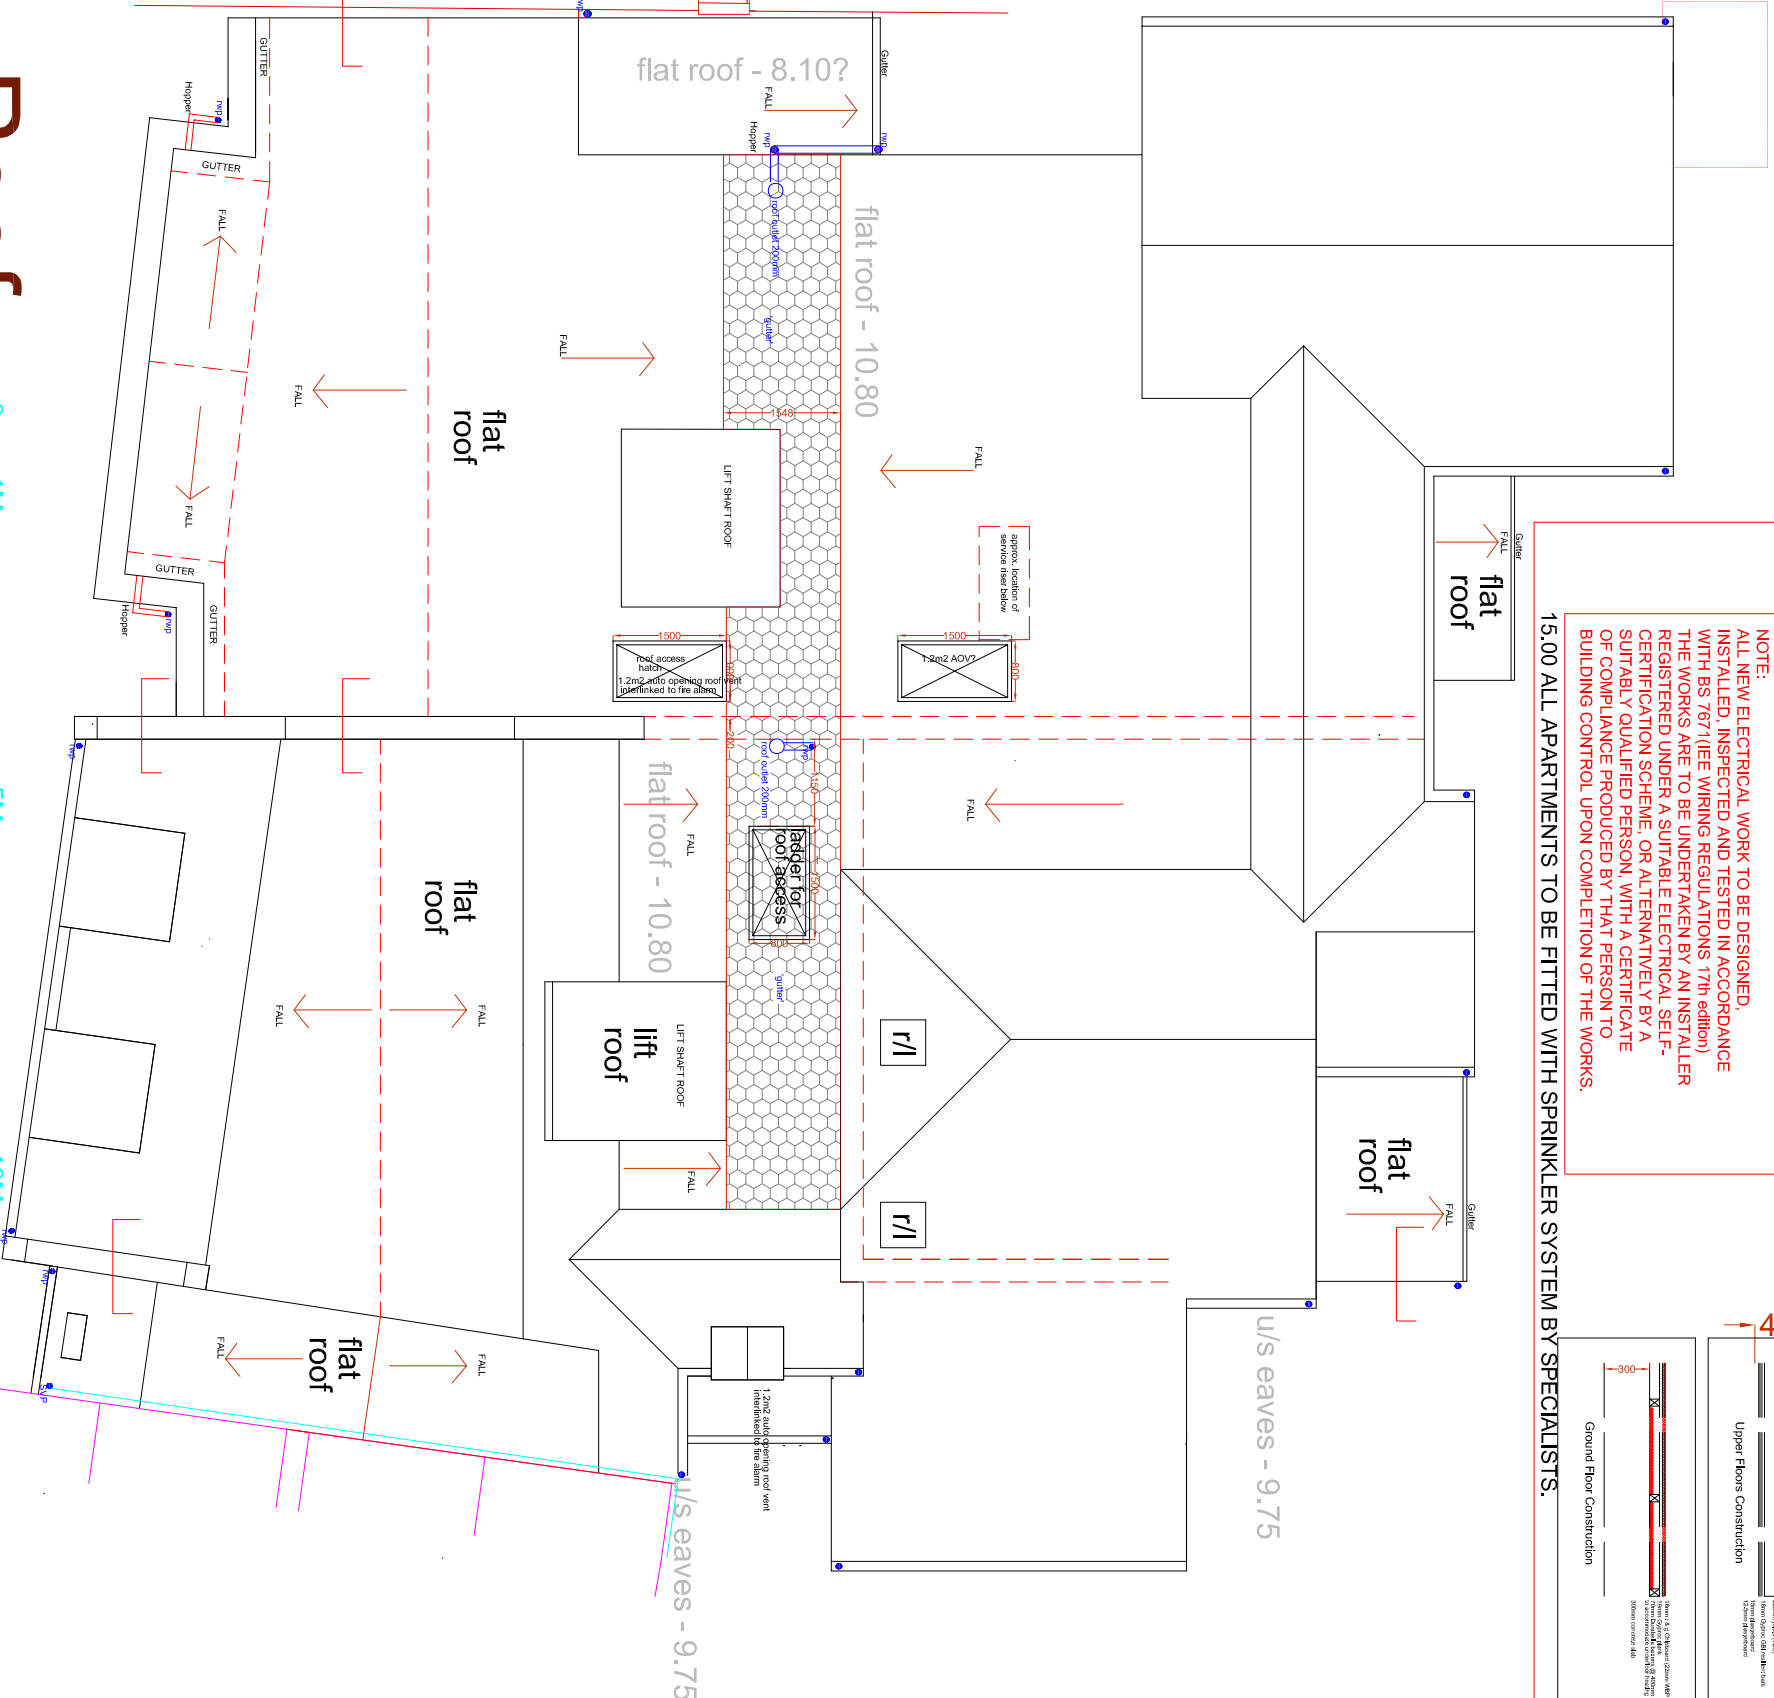

Roof

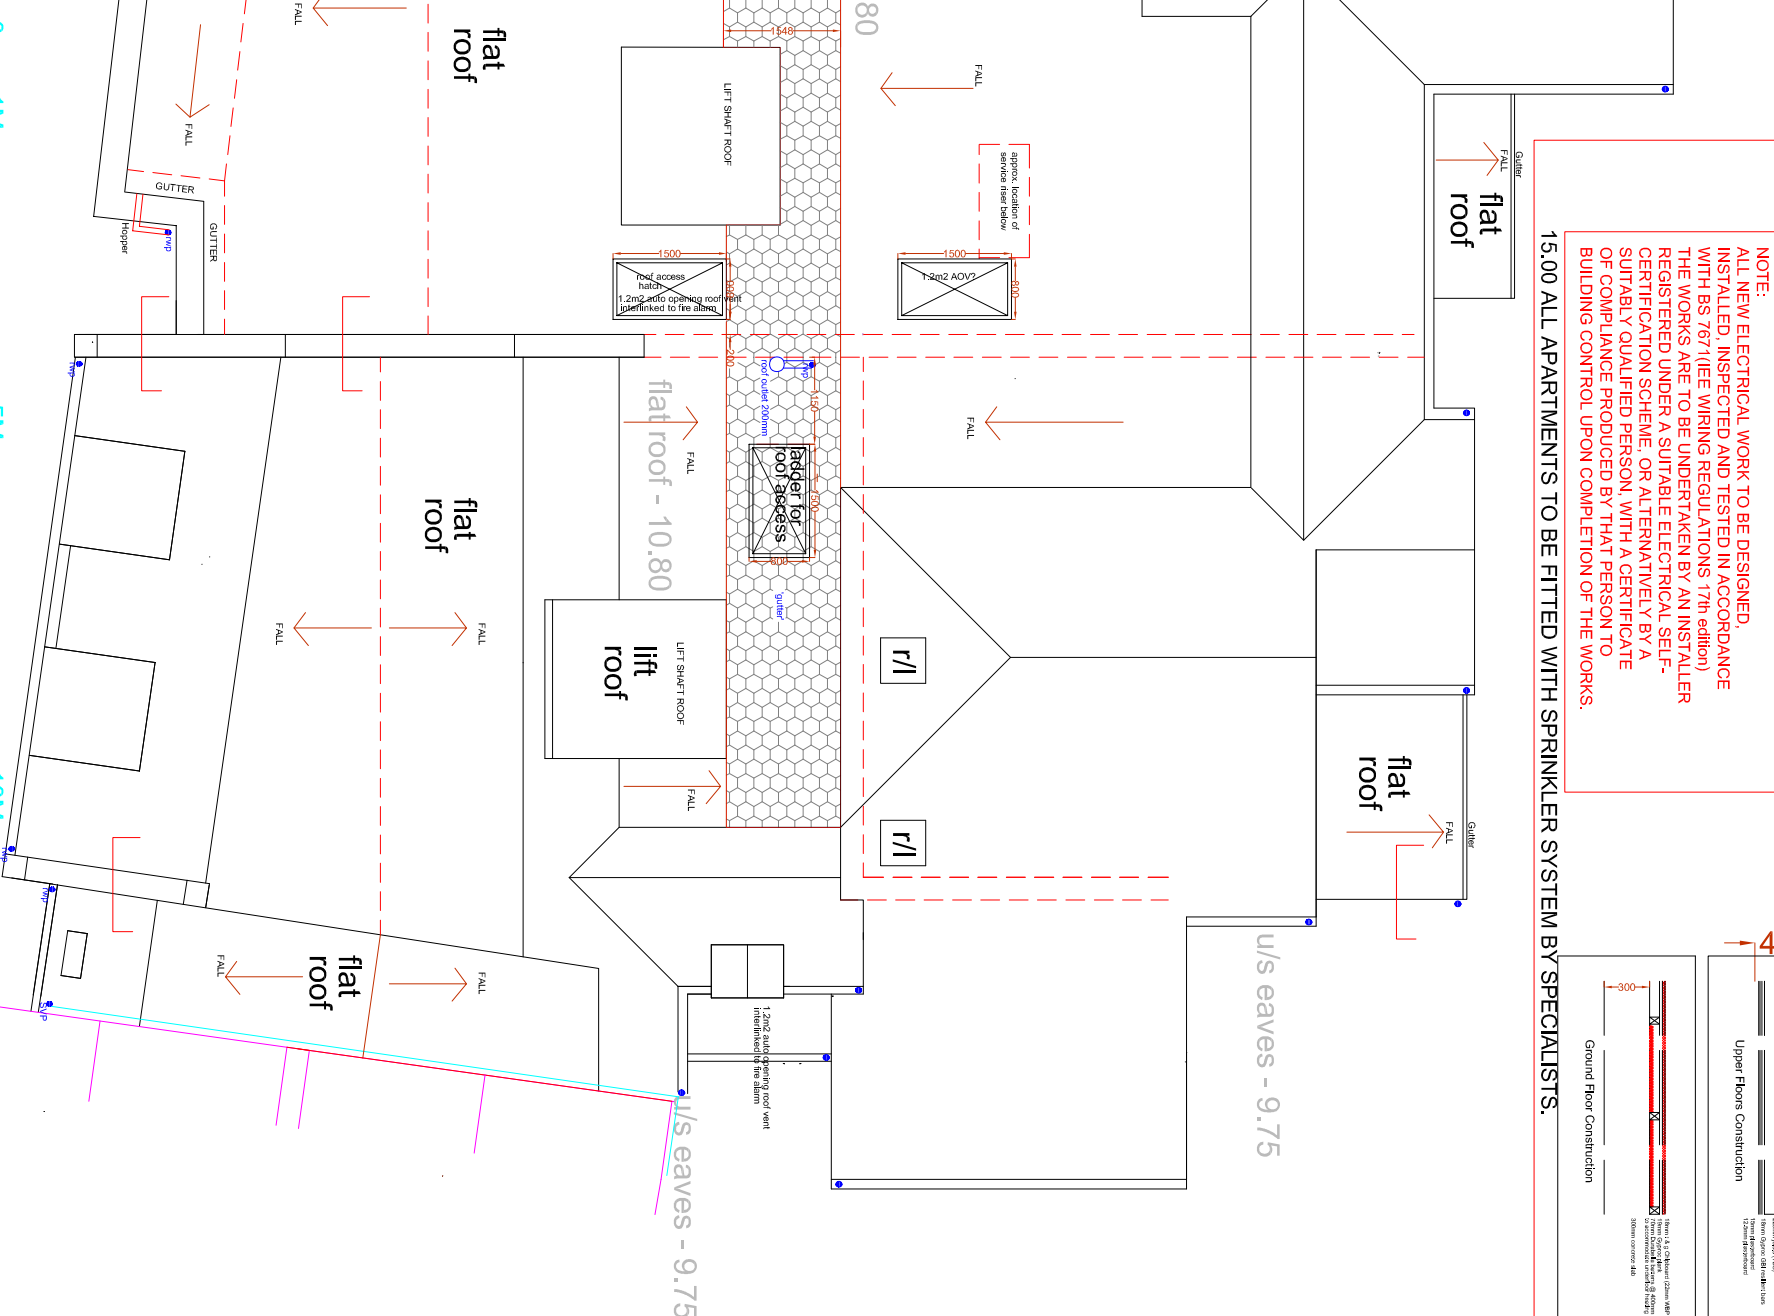

2250

2150

100

flanging

single ply membrane on frame, WEAP on flange and sill

Details X - X & Y - Y

SCHEDULE OF ACCOMMODATION	
Unit 1	44.30m2
Unit 2	48.99m2
Unit 3	44.70m2
Unit 4	44.50m2
Unit 5	45.50m2
Unit 6	44.7m2
Unit 7	44.70m2
Unit 8	45.83m2
Social	25.50m2
Sleepover	23.60m2

CONSTRUCTION NOTES:

- [illegible]