


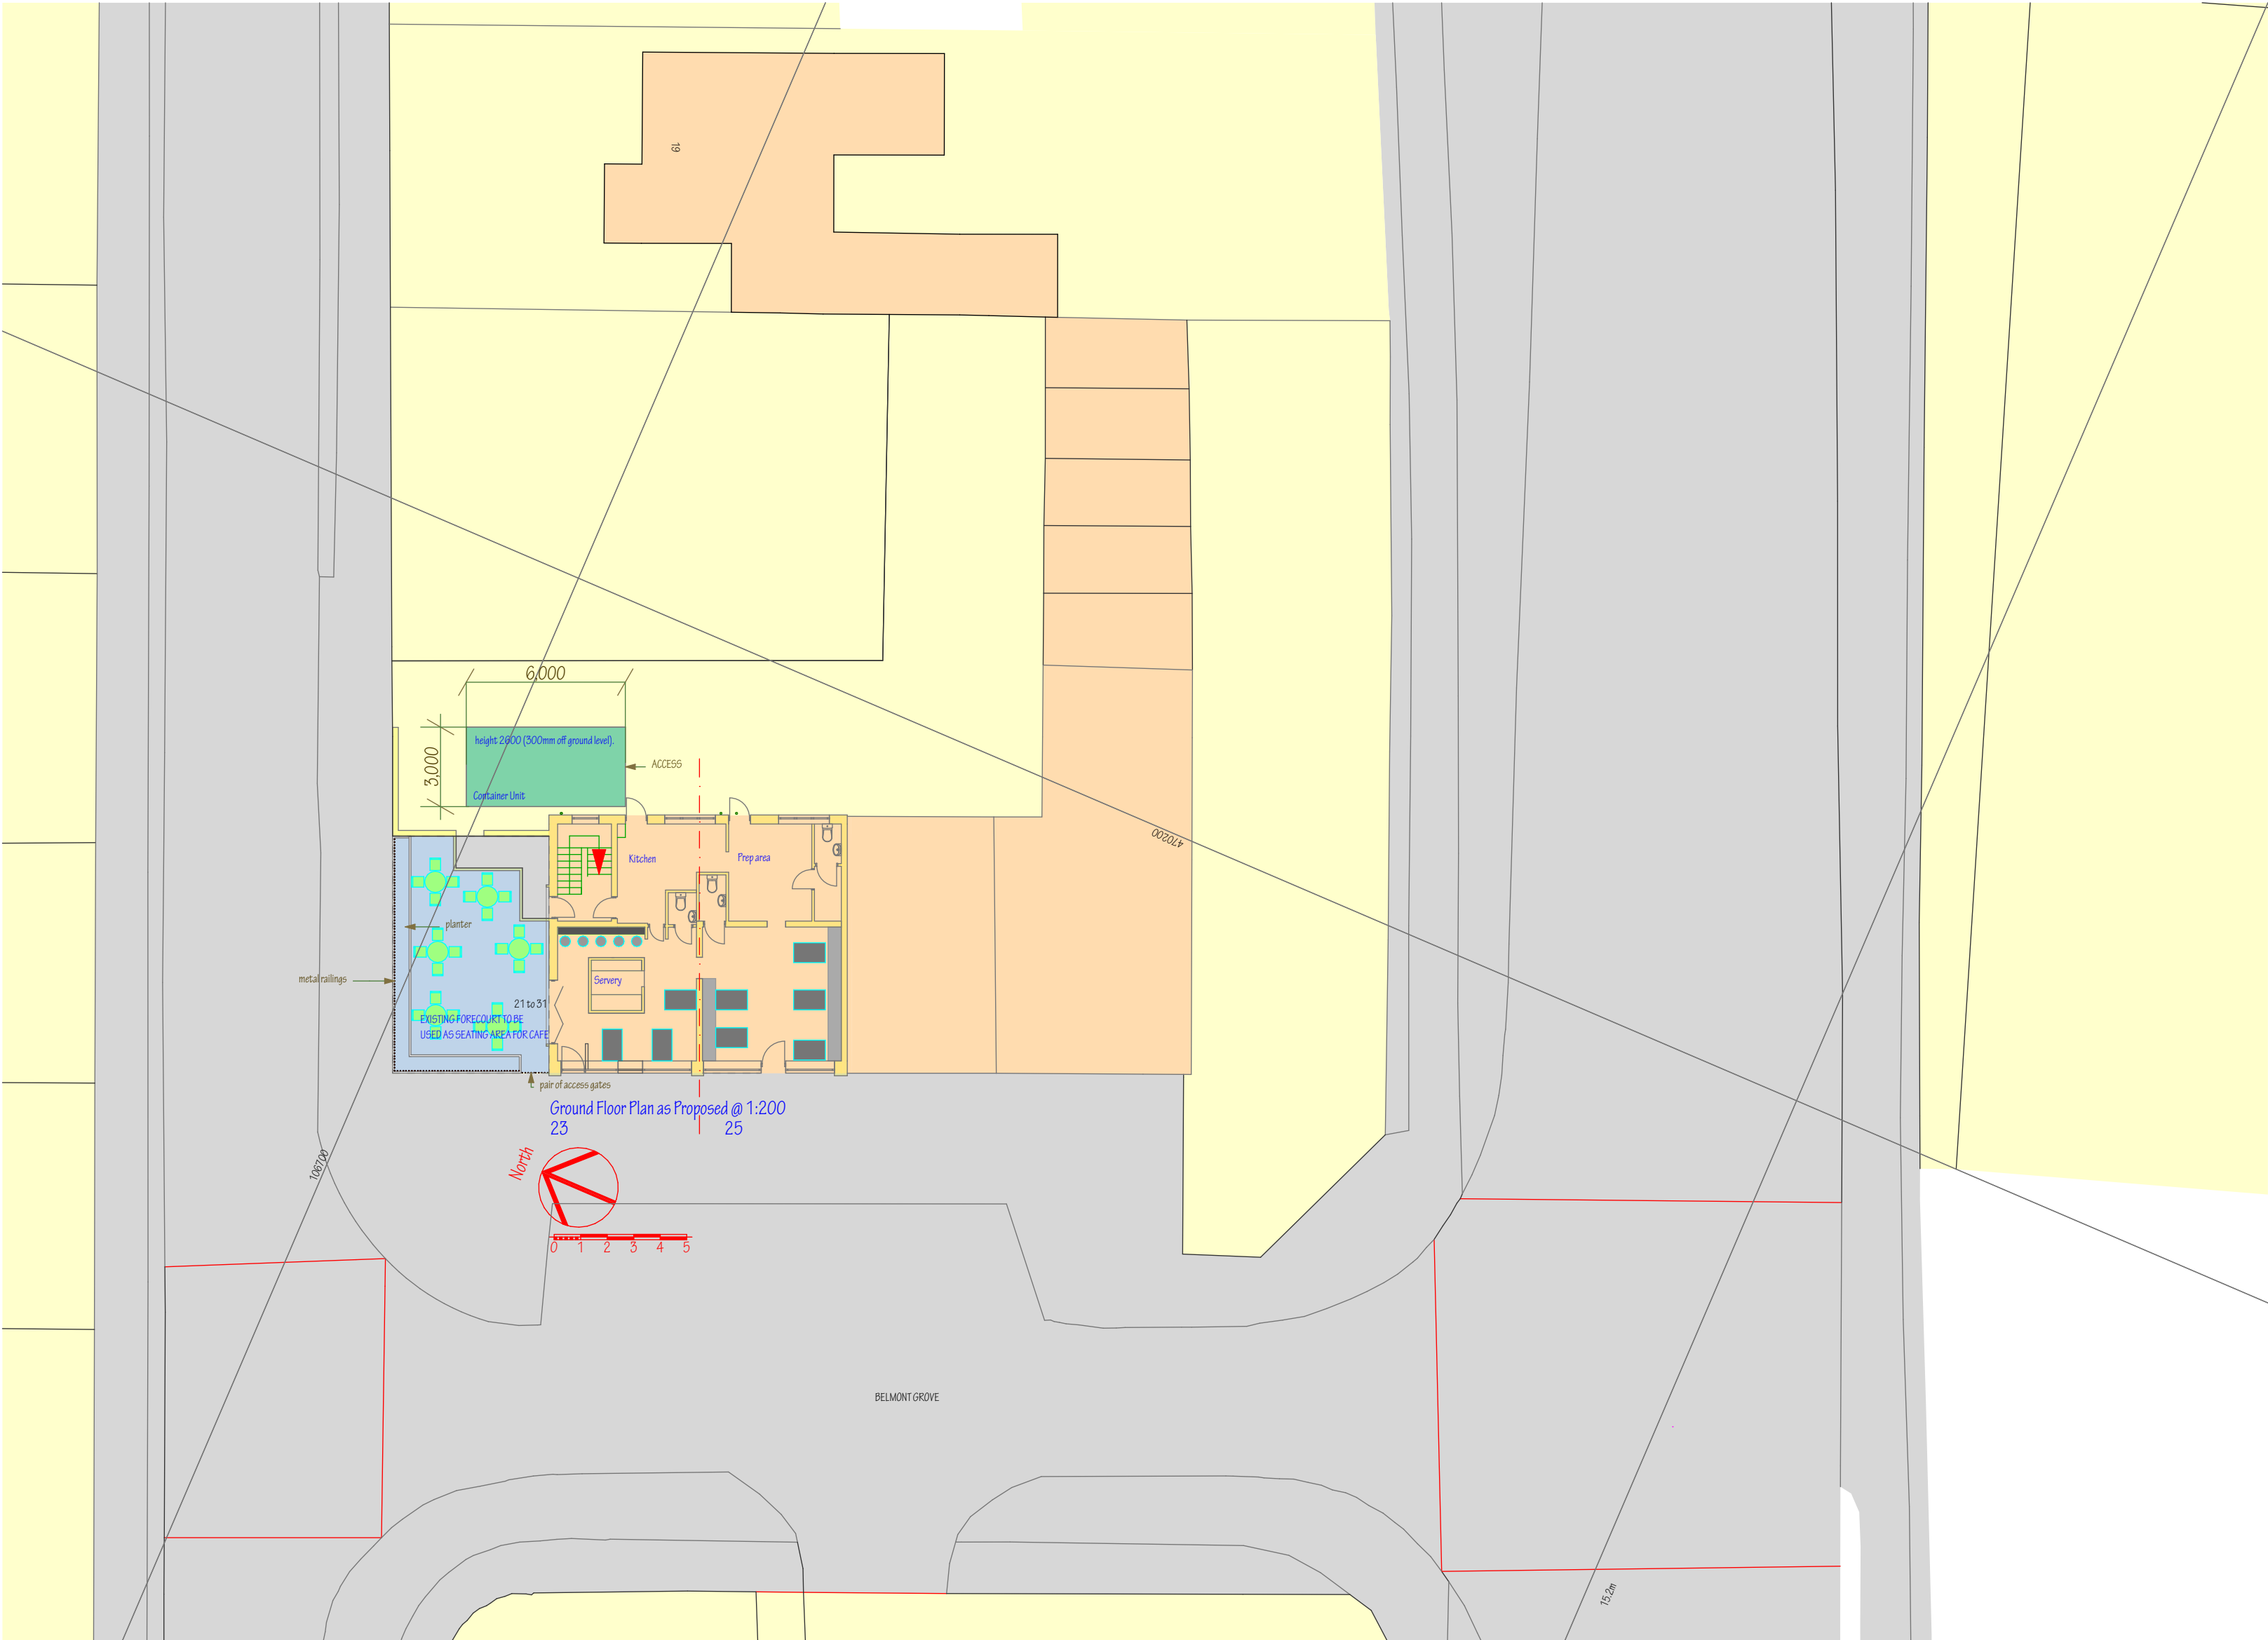

NOTES;
This drawing is the copyright of
EDWARD CAUSH + ASSOCIATES
All dimensions must be checked on site prior to the
commencement of construction and the Architect notified of any
discrepancy. Figured dimensions are to be used in preference to
scaled dimensions. The Local Planning Authority may scale from
this drawing as the only exception. No deviation from the
drawing will be permitted without the written consent of the
Architect.

REVISIONS

Transmittal Set	Revision ID	Change Name	Date
04	01		06/01/2025

EDWARD CAUSH + ASSOCIATES
ARCHITECTS
11 SOUTHDOWN ROAD COSHAM PORTSMOUTH
PO6 2EB
phone 023 92 384477
fax 023 92 381582
email: eca@south-down.demon.co.uk

CLIENT
Preston Carvalho

JOB TITLE
23/25 Belmont Grove
Bedhampton
Havant
PO9 3PT

DRAWING TITLE

Block Plan as Proposed

SCALE

1:200 @ A2

DRAWN BY
EC

DRAWING NUMBER

18:2083:L(2-)201

DATE

12:10:2022

CHECKED BY

DRWG REVISION

07 01