


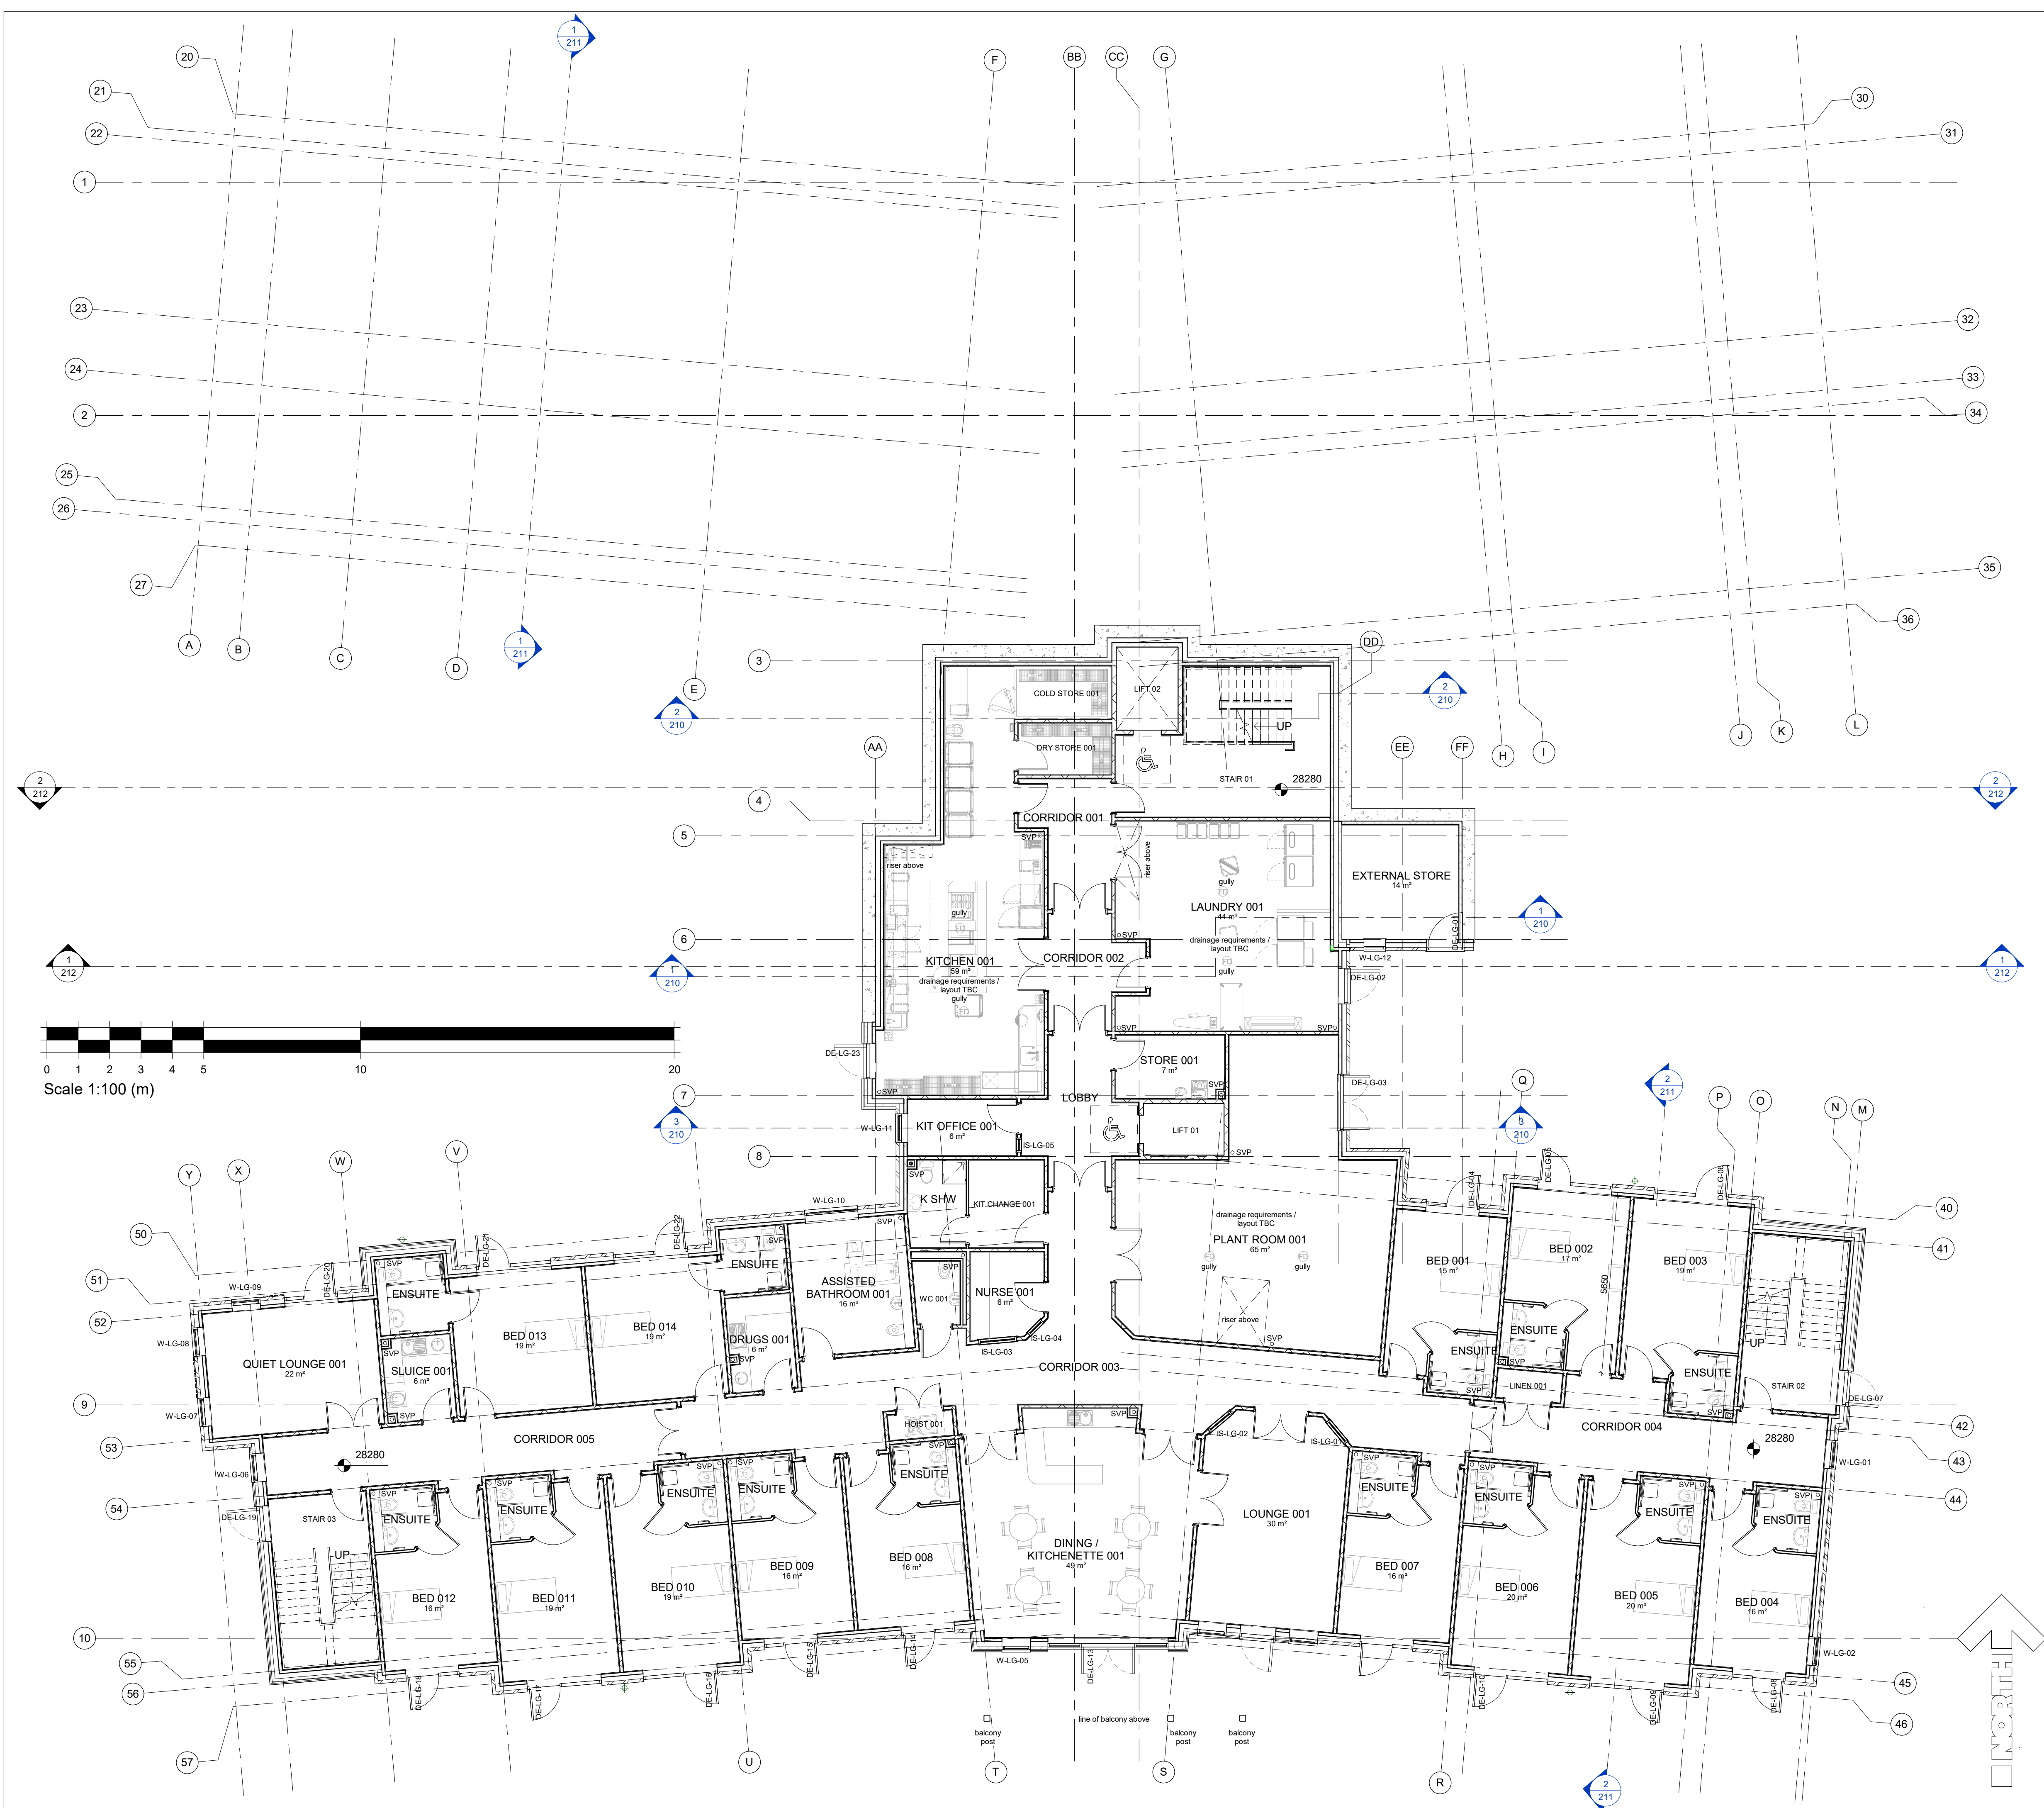

NOTE:
DO NOT SCALE IF IN DOUBT ASK!
ALL DIMENSIONS AND LEVELS MUST BE VERIFIED ON SITE PRIOR TO COMMENCEMENT AND ANY DISCREPANCIES NOTIFIED.
THIS DRAWING TO BE READ IN CONJUNCTION WITH RELEVANT SPECIALIST DRAWINGS, DETAILS AND SPECIFICATIONS.
REFER TO GENERAL ARRANGEMENTS PLANS FOR SETTING OUT AND LOCATION.
REFER TO BUILDING REGULATION AND NBS SPECIFICATION (LATEST REVISION) FOR FULL DETAILS AND SPECIFICATION.
FOR ALL STRUCTURAL DETAILS REFER TO STRUCTURAL ENGINEERS DRAWINGS AND SPECIFICATION.
FOR ALL SERVICES REFER TO M & E ENGINEERS DRAWINGS AND SPECIFICATION.
DRAWING TO BE READ IN CONJUNCTION WITH ROOM DATA SHEETS, CLIENT BASE SPECIFICATION, NBS SPECIFICATION AND BUILDING REGULATIONS SPECIFICATION (LATEST REVISIONS).
LAUNDRY/PLANT/KITCHEN AIR SUPPLY/EXIT STILL TO BE DESIGNED.
ALL INFORMATION RELATING TO FIRE DESIGN OR STRATEGY IS FOR TENDER PURPOSES ONLY, AND ALL TO BE SIGNED OFF / APPROVED BY FIRE CONSULTANT/ENGINEER. C-A WILL TAKE NO DESIGN RESPONSIBILITY FOR FIRE RELATED ELEMENTS.

PRELIMINARY

01628 665131 enquiries@carless-adams.co.uk
carless-adams.co.uk

Design the best,
to live the best

P1 ISSUE FOR NMA		AK	MVH	08.07.24															
Rev.	Description	Author	Checked	Date															
Client		ANAVO DEVELOPMENTS LIMITED																	
Project		HAVANT CARE HOME BARTONS ROAD, HAVANT, HAMPSHIRE PO9 5FH																	
Title		LOWER GROUND FLOOR PLAN		CAP no. A															
scale	1 : 100	author	AK	chk'd MVH															
date	09/01/22	sheet size	A1																
project.	1014	org.	-	zone.	-	level.	-	type.	-	role.	-	class.	-	num.	124	status.	P	rev.	P1
For construction purposes dimensions shall not be scaled & figured dimensions must be verified on site before work commences. This drawing is Copyright ©																			