


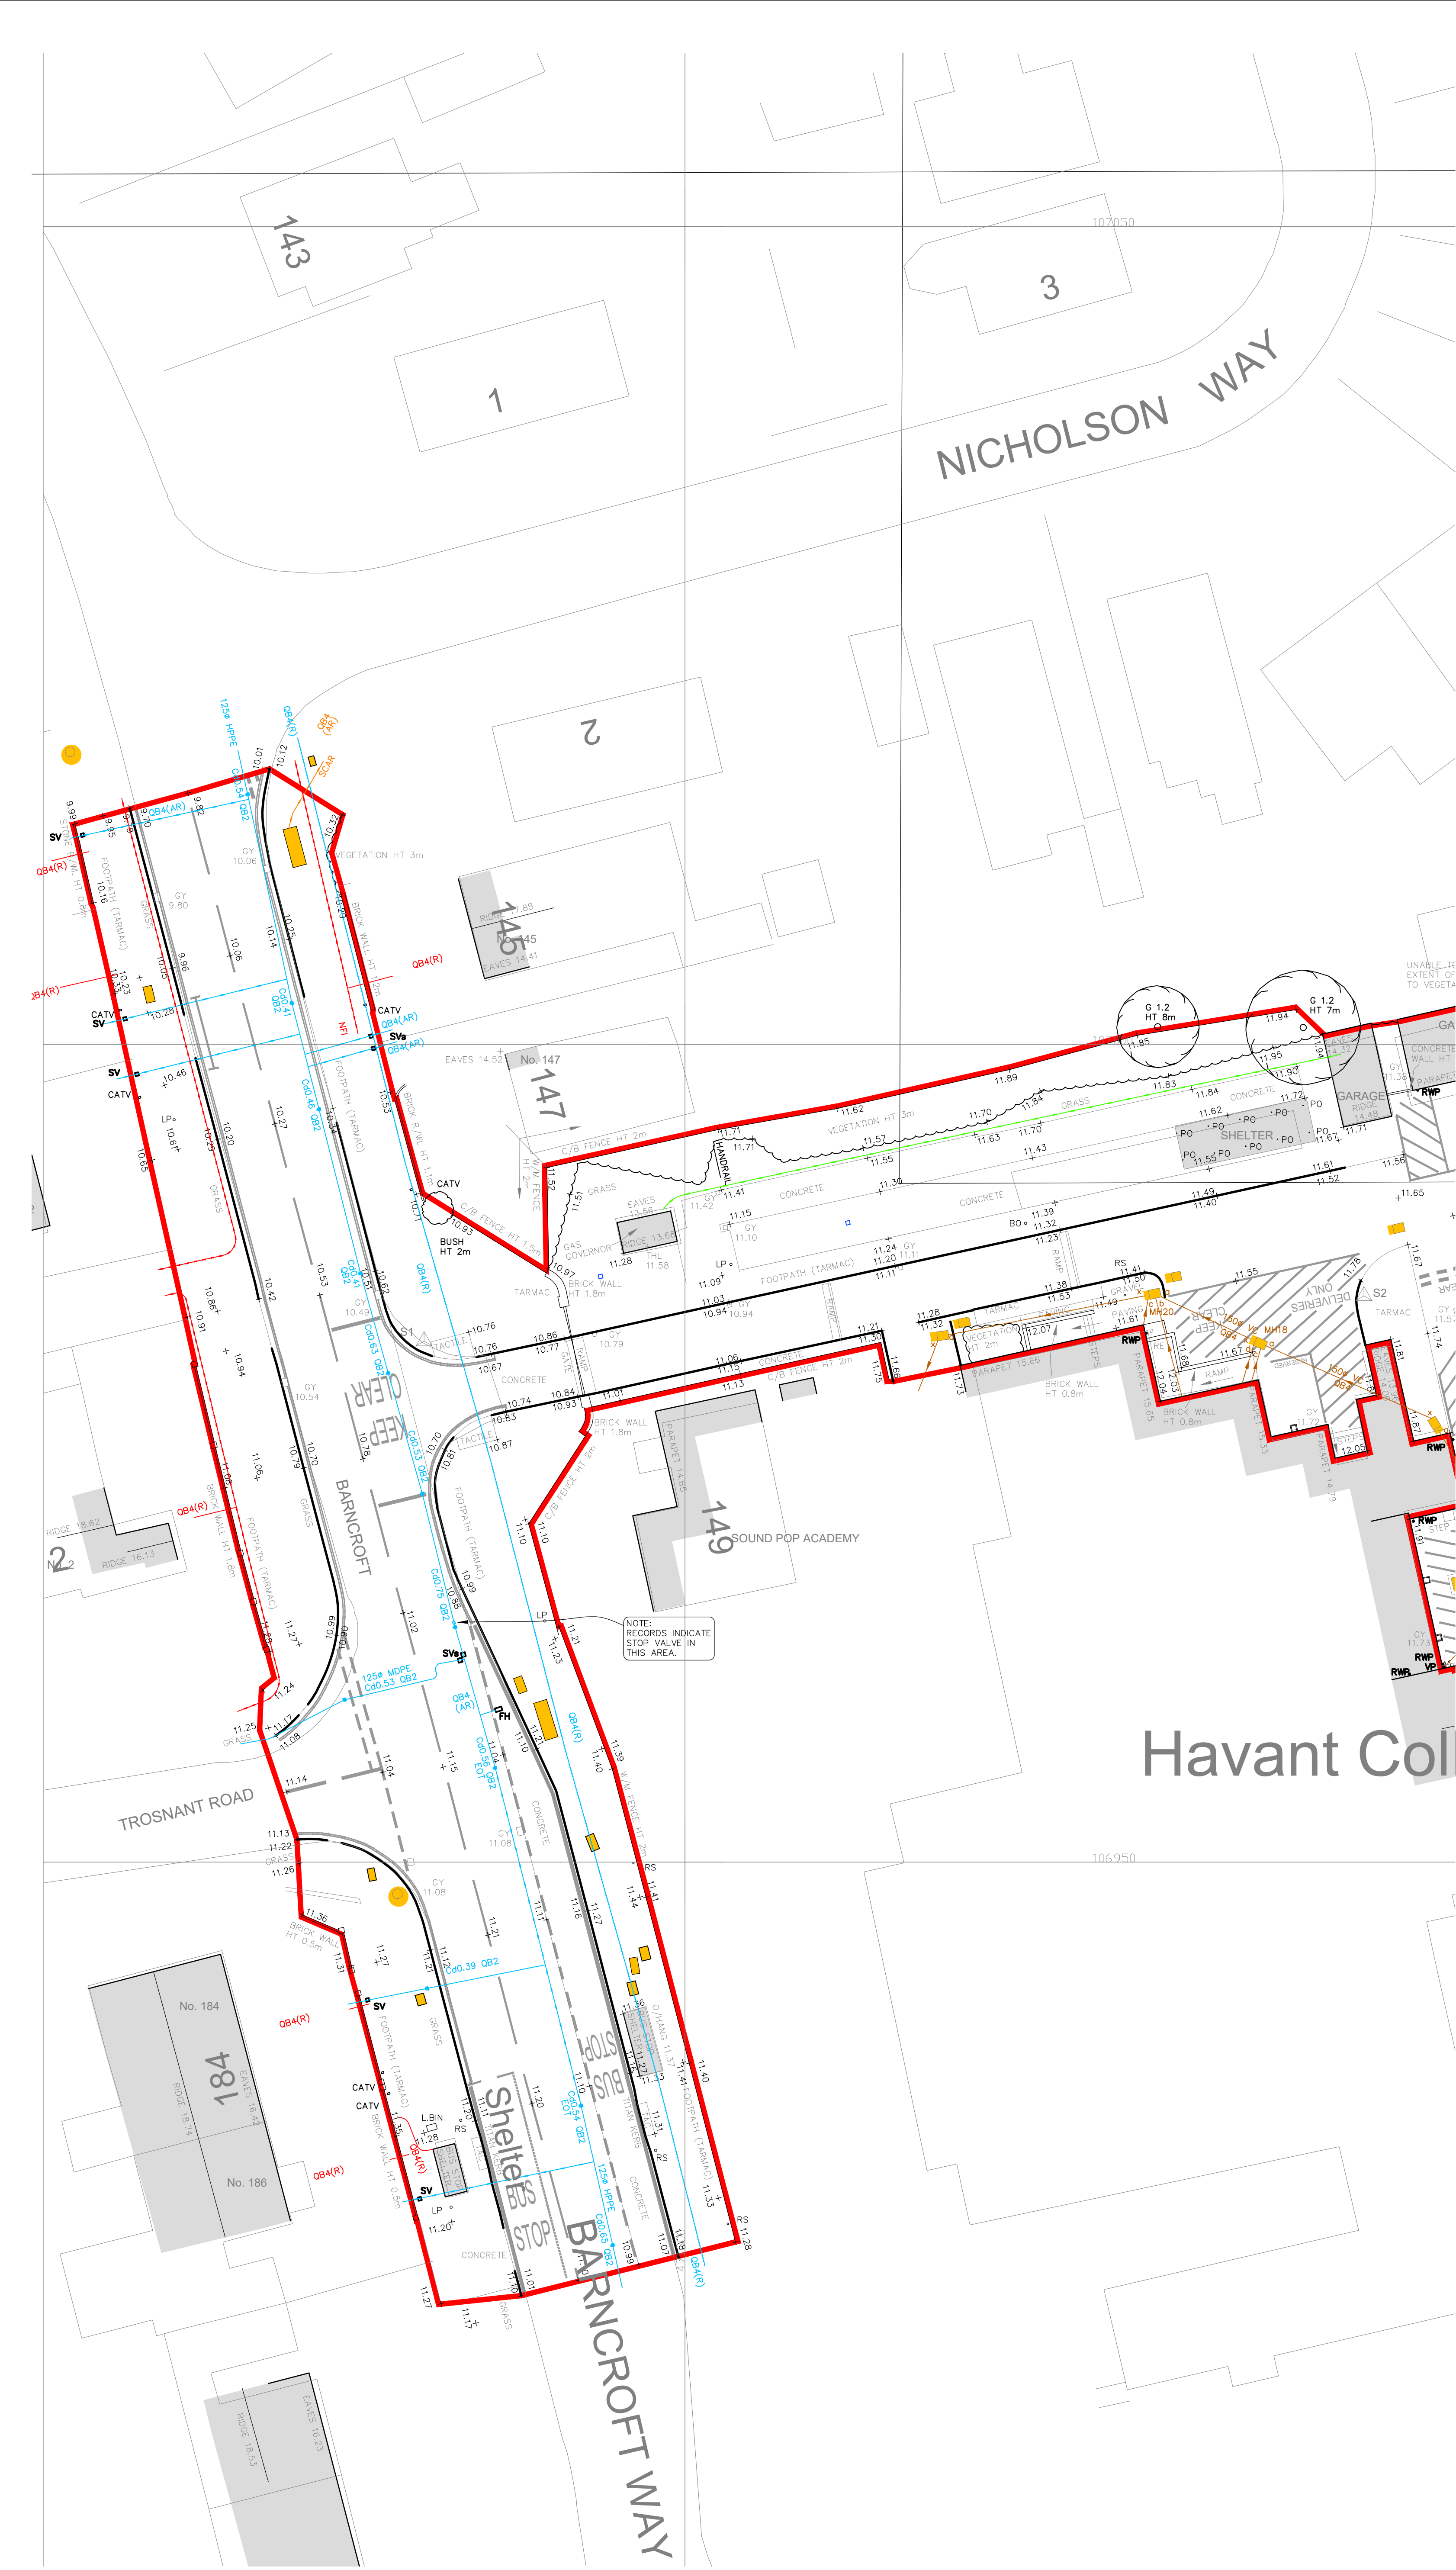

- Notes**
- GENERAL**
- This drawing is to be read in conjunction with all relevant Engineers and Architects drawings and with the Specification.
 - For setting out refer to Architects drawings.
 - All dimensions are in millimetres and levels are in metres unless noted otherwise.
 - Contractor to take all relevant dimensions on site. Any discrepancies to be advised to the Engineer.
 - Contractor to check/scan for services prior to construction to avoid any damage during works.

PRELIMINARY - NOT FOR CONSTRUCTION

REV	AMENDMENT	DRN	CHKD	APPD	DATE
Rev.	Amendment	Dm.	Chkd.	Appd.	Date

Project

HSDC Havant
Northern Car Park Access

Drawing

Existing Access Layout

Client
Havant & South Downs College

Scott White and Hookins
Structural Engineering Civil Engineering Sustainability and BREEAM CDM Consultancy

Fountain House, 26 St John's Street, Bedford MK42 0AQ
T: +44 (0)1234 213111 W: www.swh.co.uk E: info@swh.co.uk

Scale at A1 - 1:200
304559-SWH-ZZ-XX-DR-C-6001 P01
Project | Originator | Zone | Level | Type | Role | Number | Rev.

DO NOT SCALE FROM THIS DRAWING