

GENERAL
All work shall be carried out in accordance with BS 4428 Code of Practice for General Landscape Operations.


TOPSOIL

[illegible]

MAINTENANCE

All maintenance to be carried out for the Maintenance Period in perpetuity after completion of planting. Strands should be kept free of weeds. Chemical herbicide is to be used on decks, and other periodic weeding, in accordance with manufacturer's directions. Weeds between tiepoints/pieris points are to be removed by hand. Levels of bank material are to be maintained at minimum depth of 50cm throughout the Maintenance Period. The Contractor shall water as necessary at the time of planting and during the Maintenance Period. Pruning of strands shall be carried out as required to promote bushy growth. At the end of the growing season the strands are to be checked and all dead wood broken or changed devices are to be cut out. Pruning of flowering strands for bushy growth shall contain the following details:

Any shrubs, climbers or other plants found to be dead, defective or missing at the end of the Maintenance Period shall be replaced by the Contractor with plants equal to the original at his own cost.

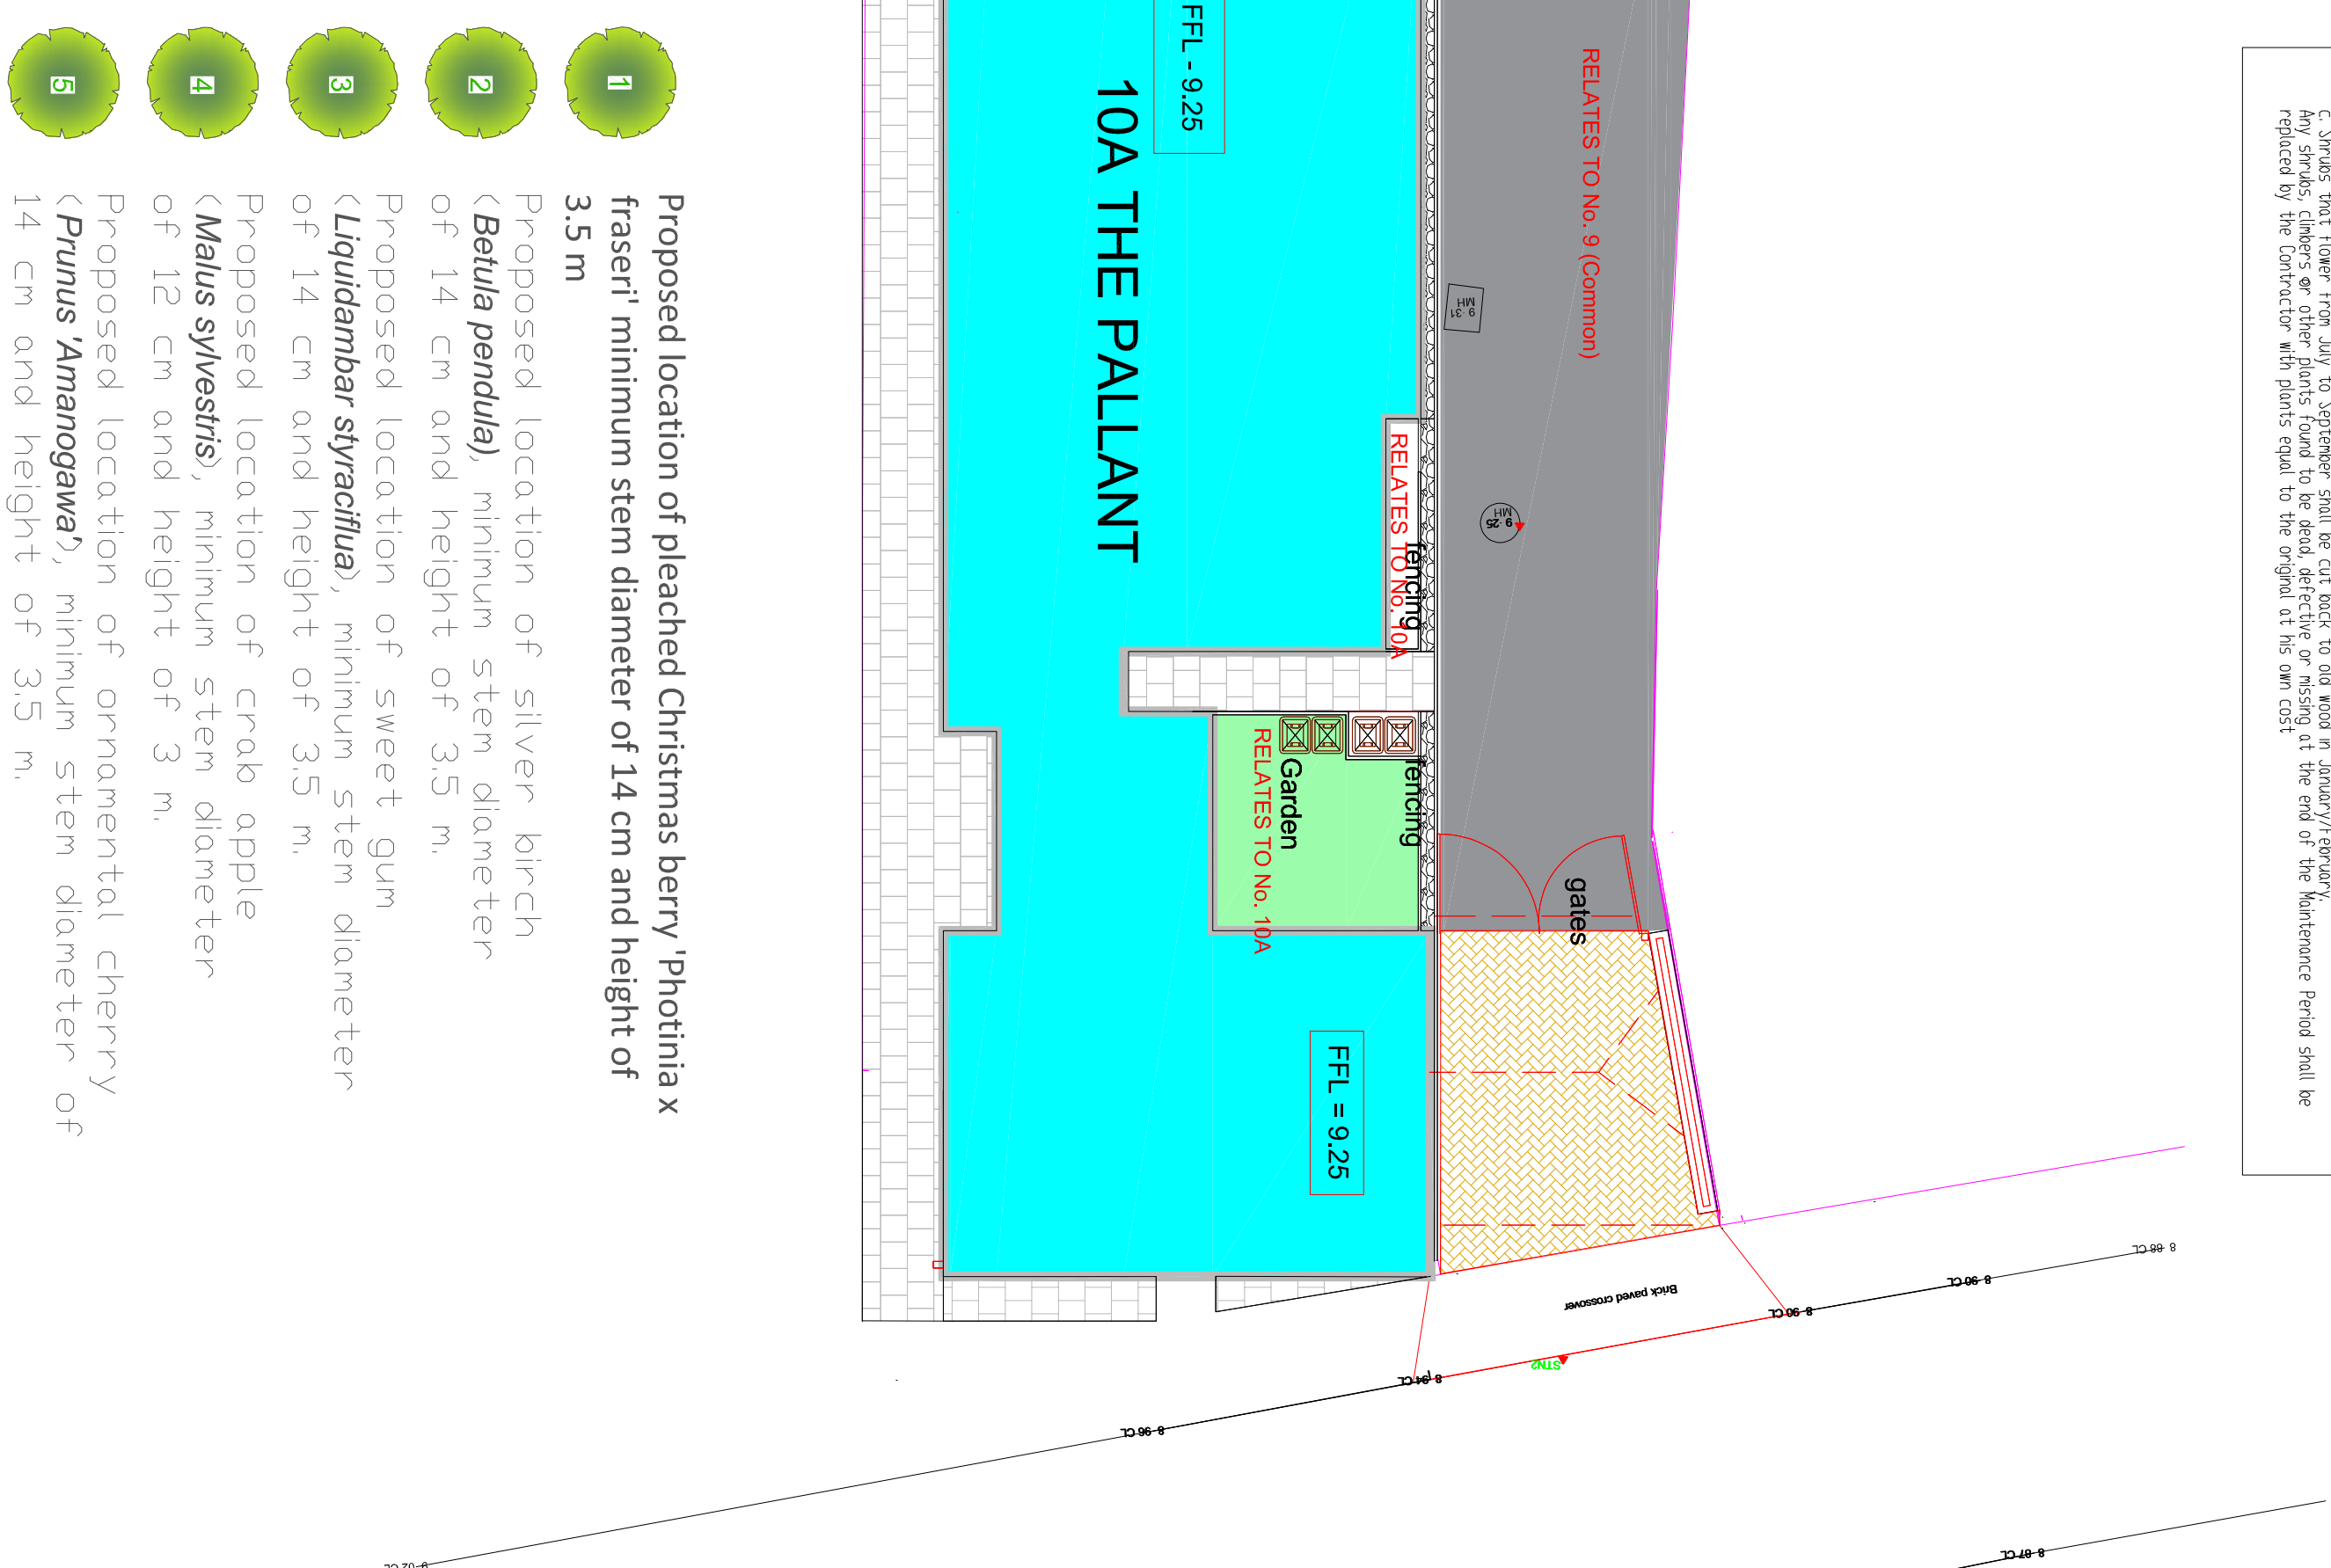


Proposed location of pleached Christmas berry 'Photinia x fraseri' minimum stem diameter of 14 cm and height of 3.5 m

Proposed location of silver birch (*Betula pendula*), minimum stem diameter of 14 cm and height of 3.5 m.

Proposed location of sweet gum (*Liquidambar styraciflua*), minimum stem diameter of 14 cm and height of 3.5 m.

Proposed location of crab apple (*Malus sylvestris*), minimum stem diameter of 12 cm and height of 3 m.

Proposed location of ornamental cherry (*Prunus* 'Amanagawa'), minimum stem diameter of 14 cm and height of 3.5 m.

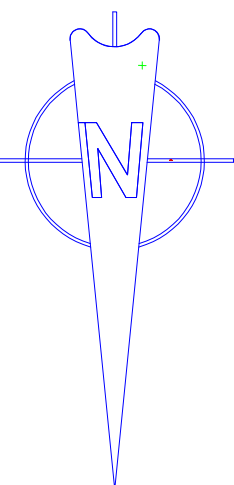

REVISION A DEDICATED CAR PARKING SPACE ADDED FOR NO. 9 - 16/10/23 - PG
REVISION B HARD SURFACING & CAR ALLOCATIONS AMENDED - 26/09/23 - PG
REVISION C LIGHTING ROLL-UP IMAGE ATTACHED - 21/12/22 - PG
REVISION D REVISED BARRELS DETAILS ADDED - PG
REVISION E LAVENDER DRIFTED - 12/09/22 - PG
REVISION F NEW TREE PROVIDED ADJACENT HOUSE 6 IN ANEITY TO NO. 9 - 05/07/22 - PG
REVISION G EXISTING TREE REMOVED, NEW TREE PLANTED IN LLEU - 23/04/22 - PG

TITLE PETER GALLOWAY PARTNERSHIP

DATE	5/7/9/11 East Street & 10A, The Pallant - Havant
July 21	
AUTHOR	
PG	
DRAWING NO	21/103/LS01
Details of Landscaping & Hard Surfacing	