
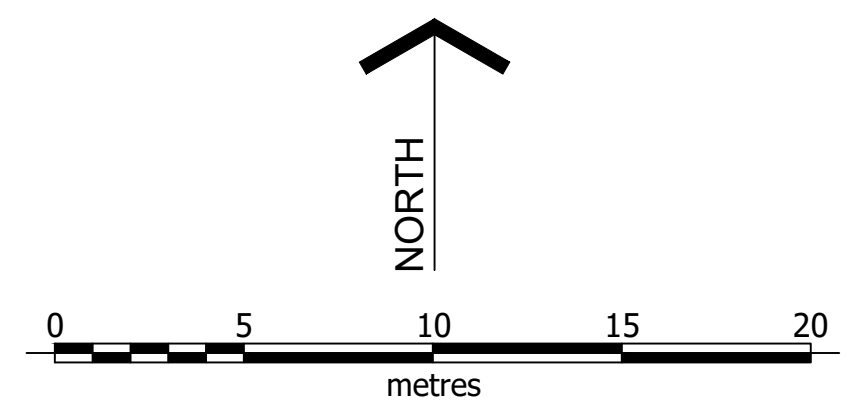
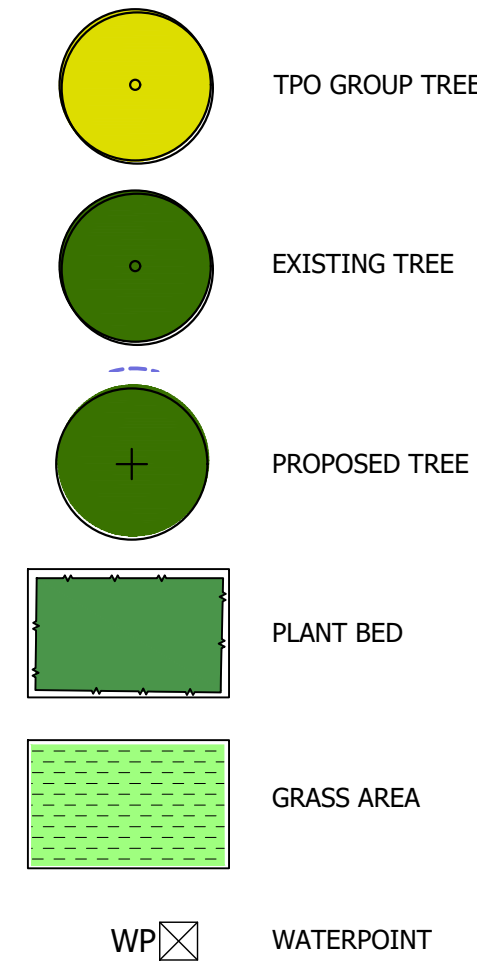


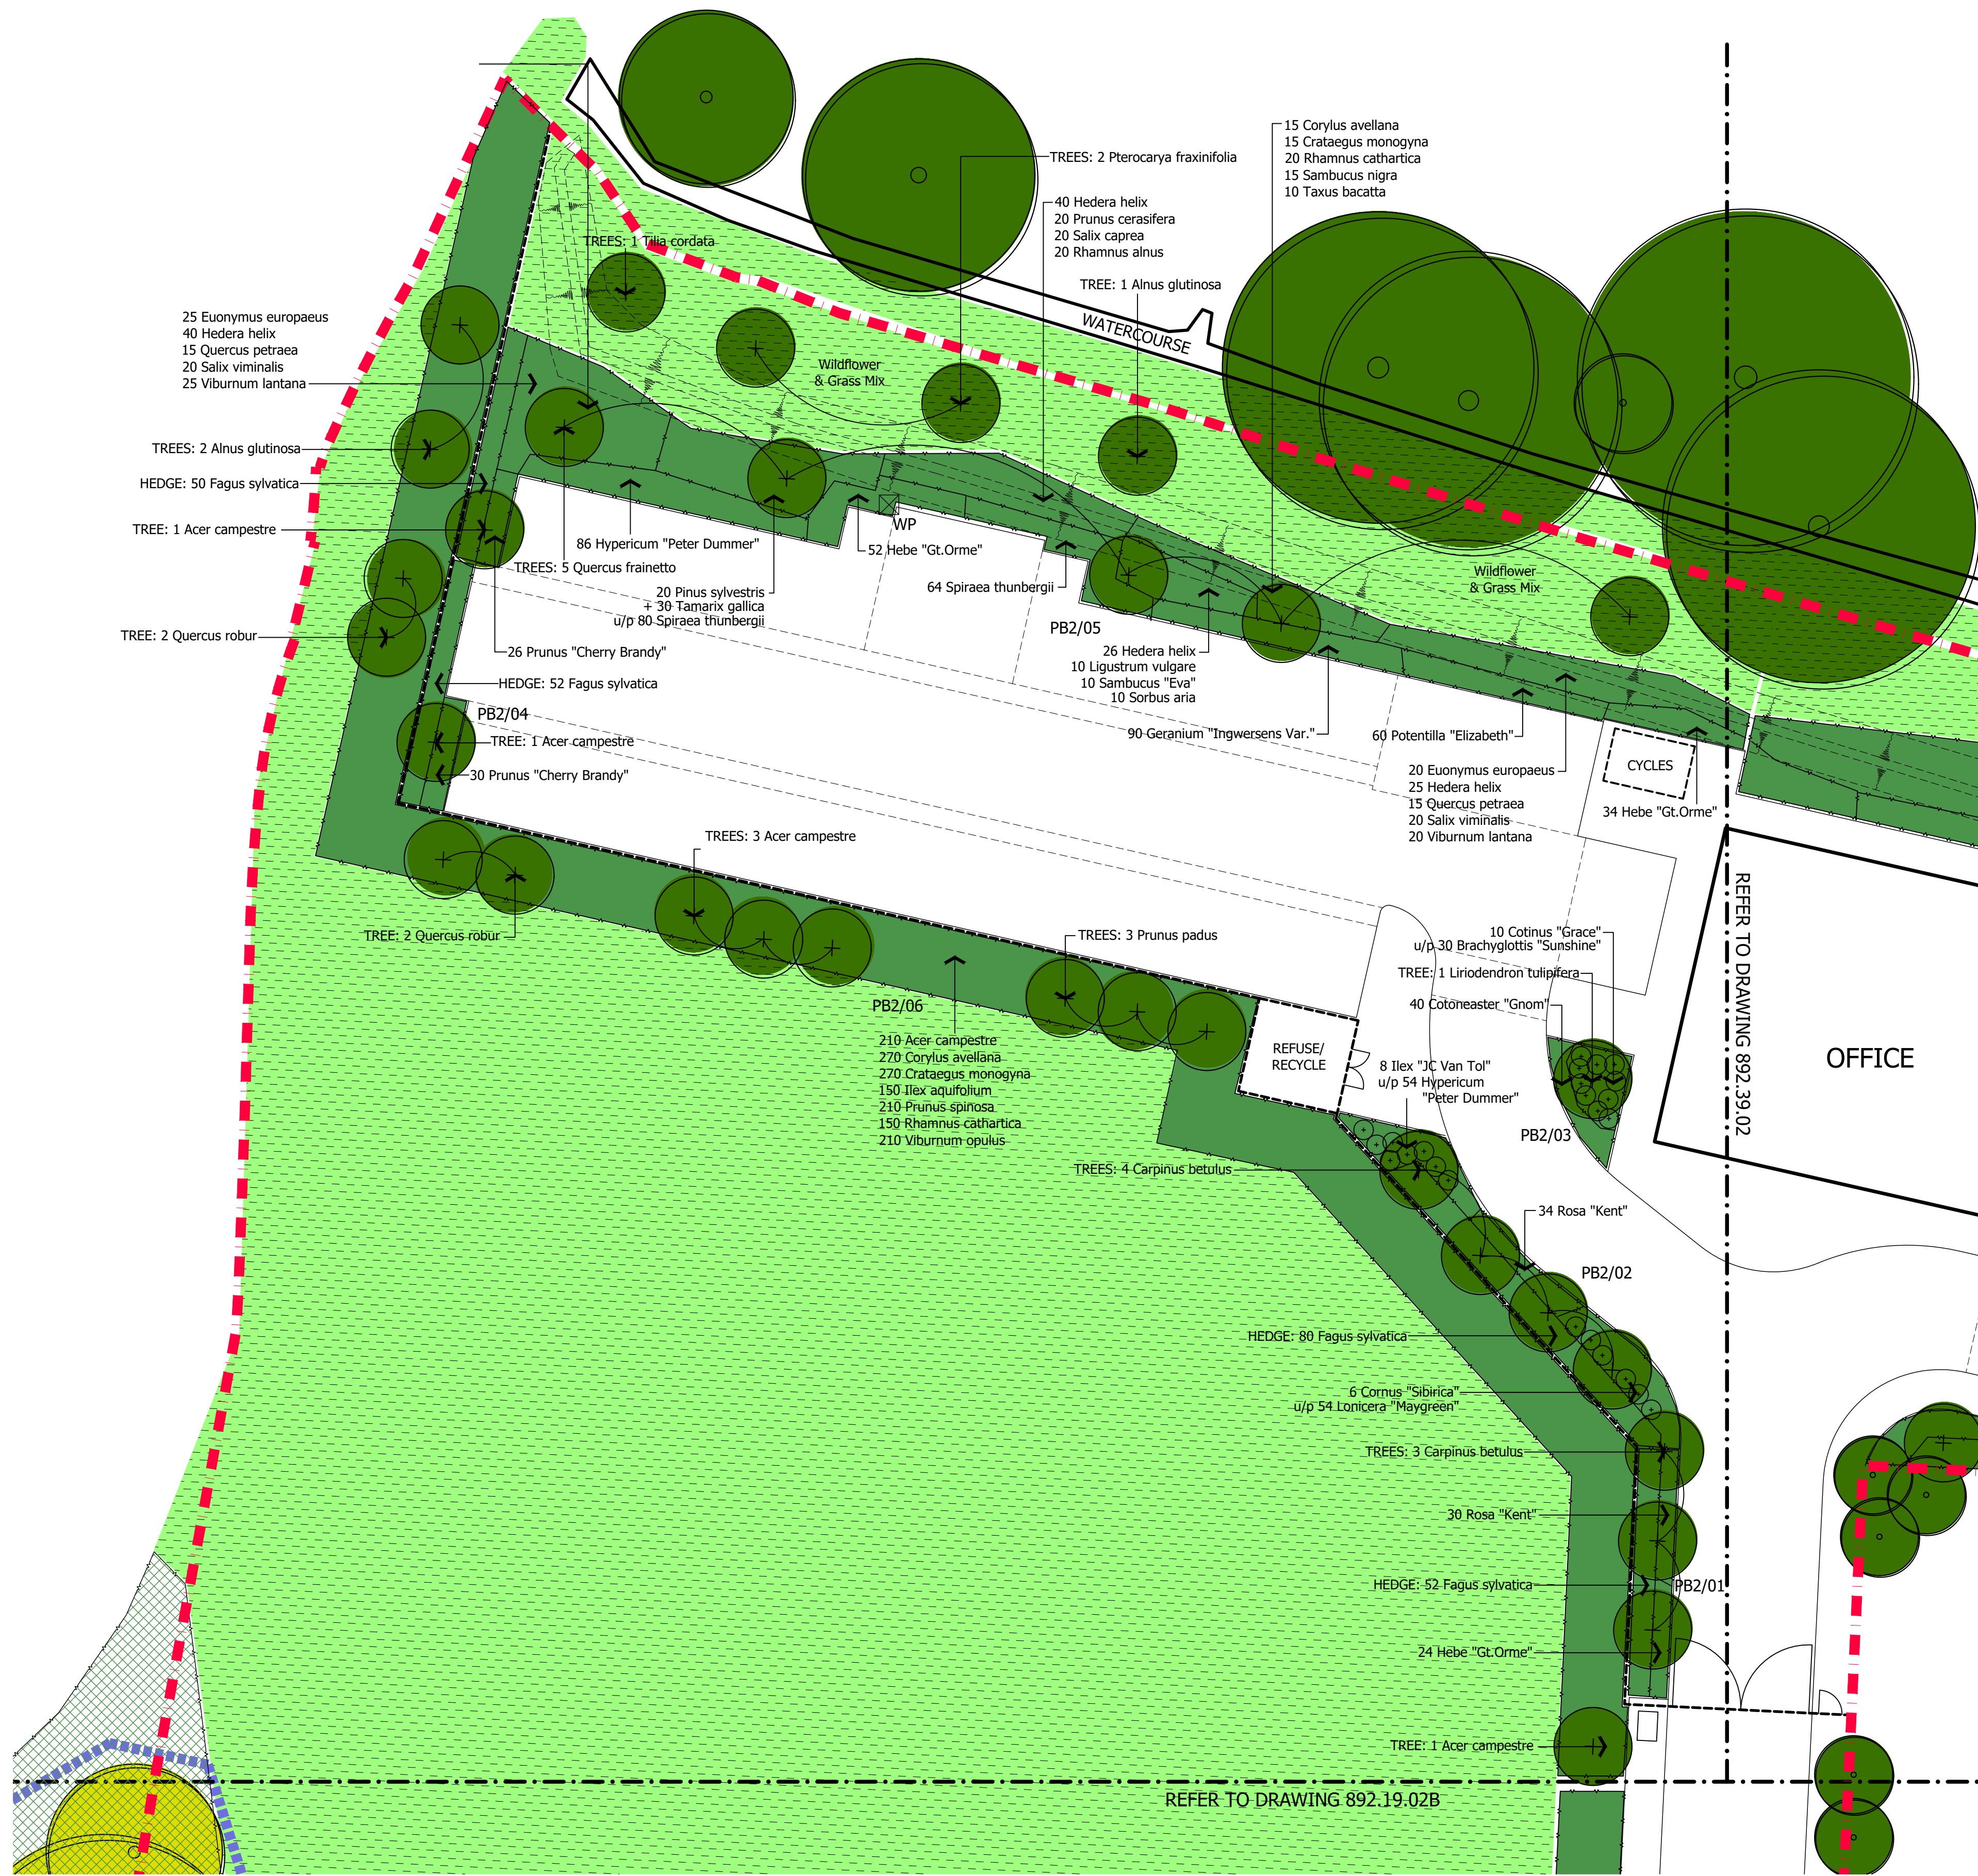

REFER TO LANDSCAPE LAYOUT: 892.10.02B
FOR PLANT SCHEDULES AND SPECIFICATIONS

A 31-07-23 Include field hedgerow.
B 04-08-23 Increase field hedgerow.

SOLENT ROAD, HAVANT

PLANTING LAYOUT - WEST
Sheet 2 of 3

Scale	1:200 @ A1	Date	JULY 2023
Drawing	892.29.02	Revision	B

TALA TERRY ANDERSON LANDSCAPE ARCHITECTS
54 Kenilworth Avenue . Wimbledon . London SW19 7LW Tel: 020-8947 6859
info@terryanderson.co.uk