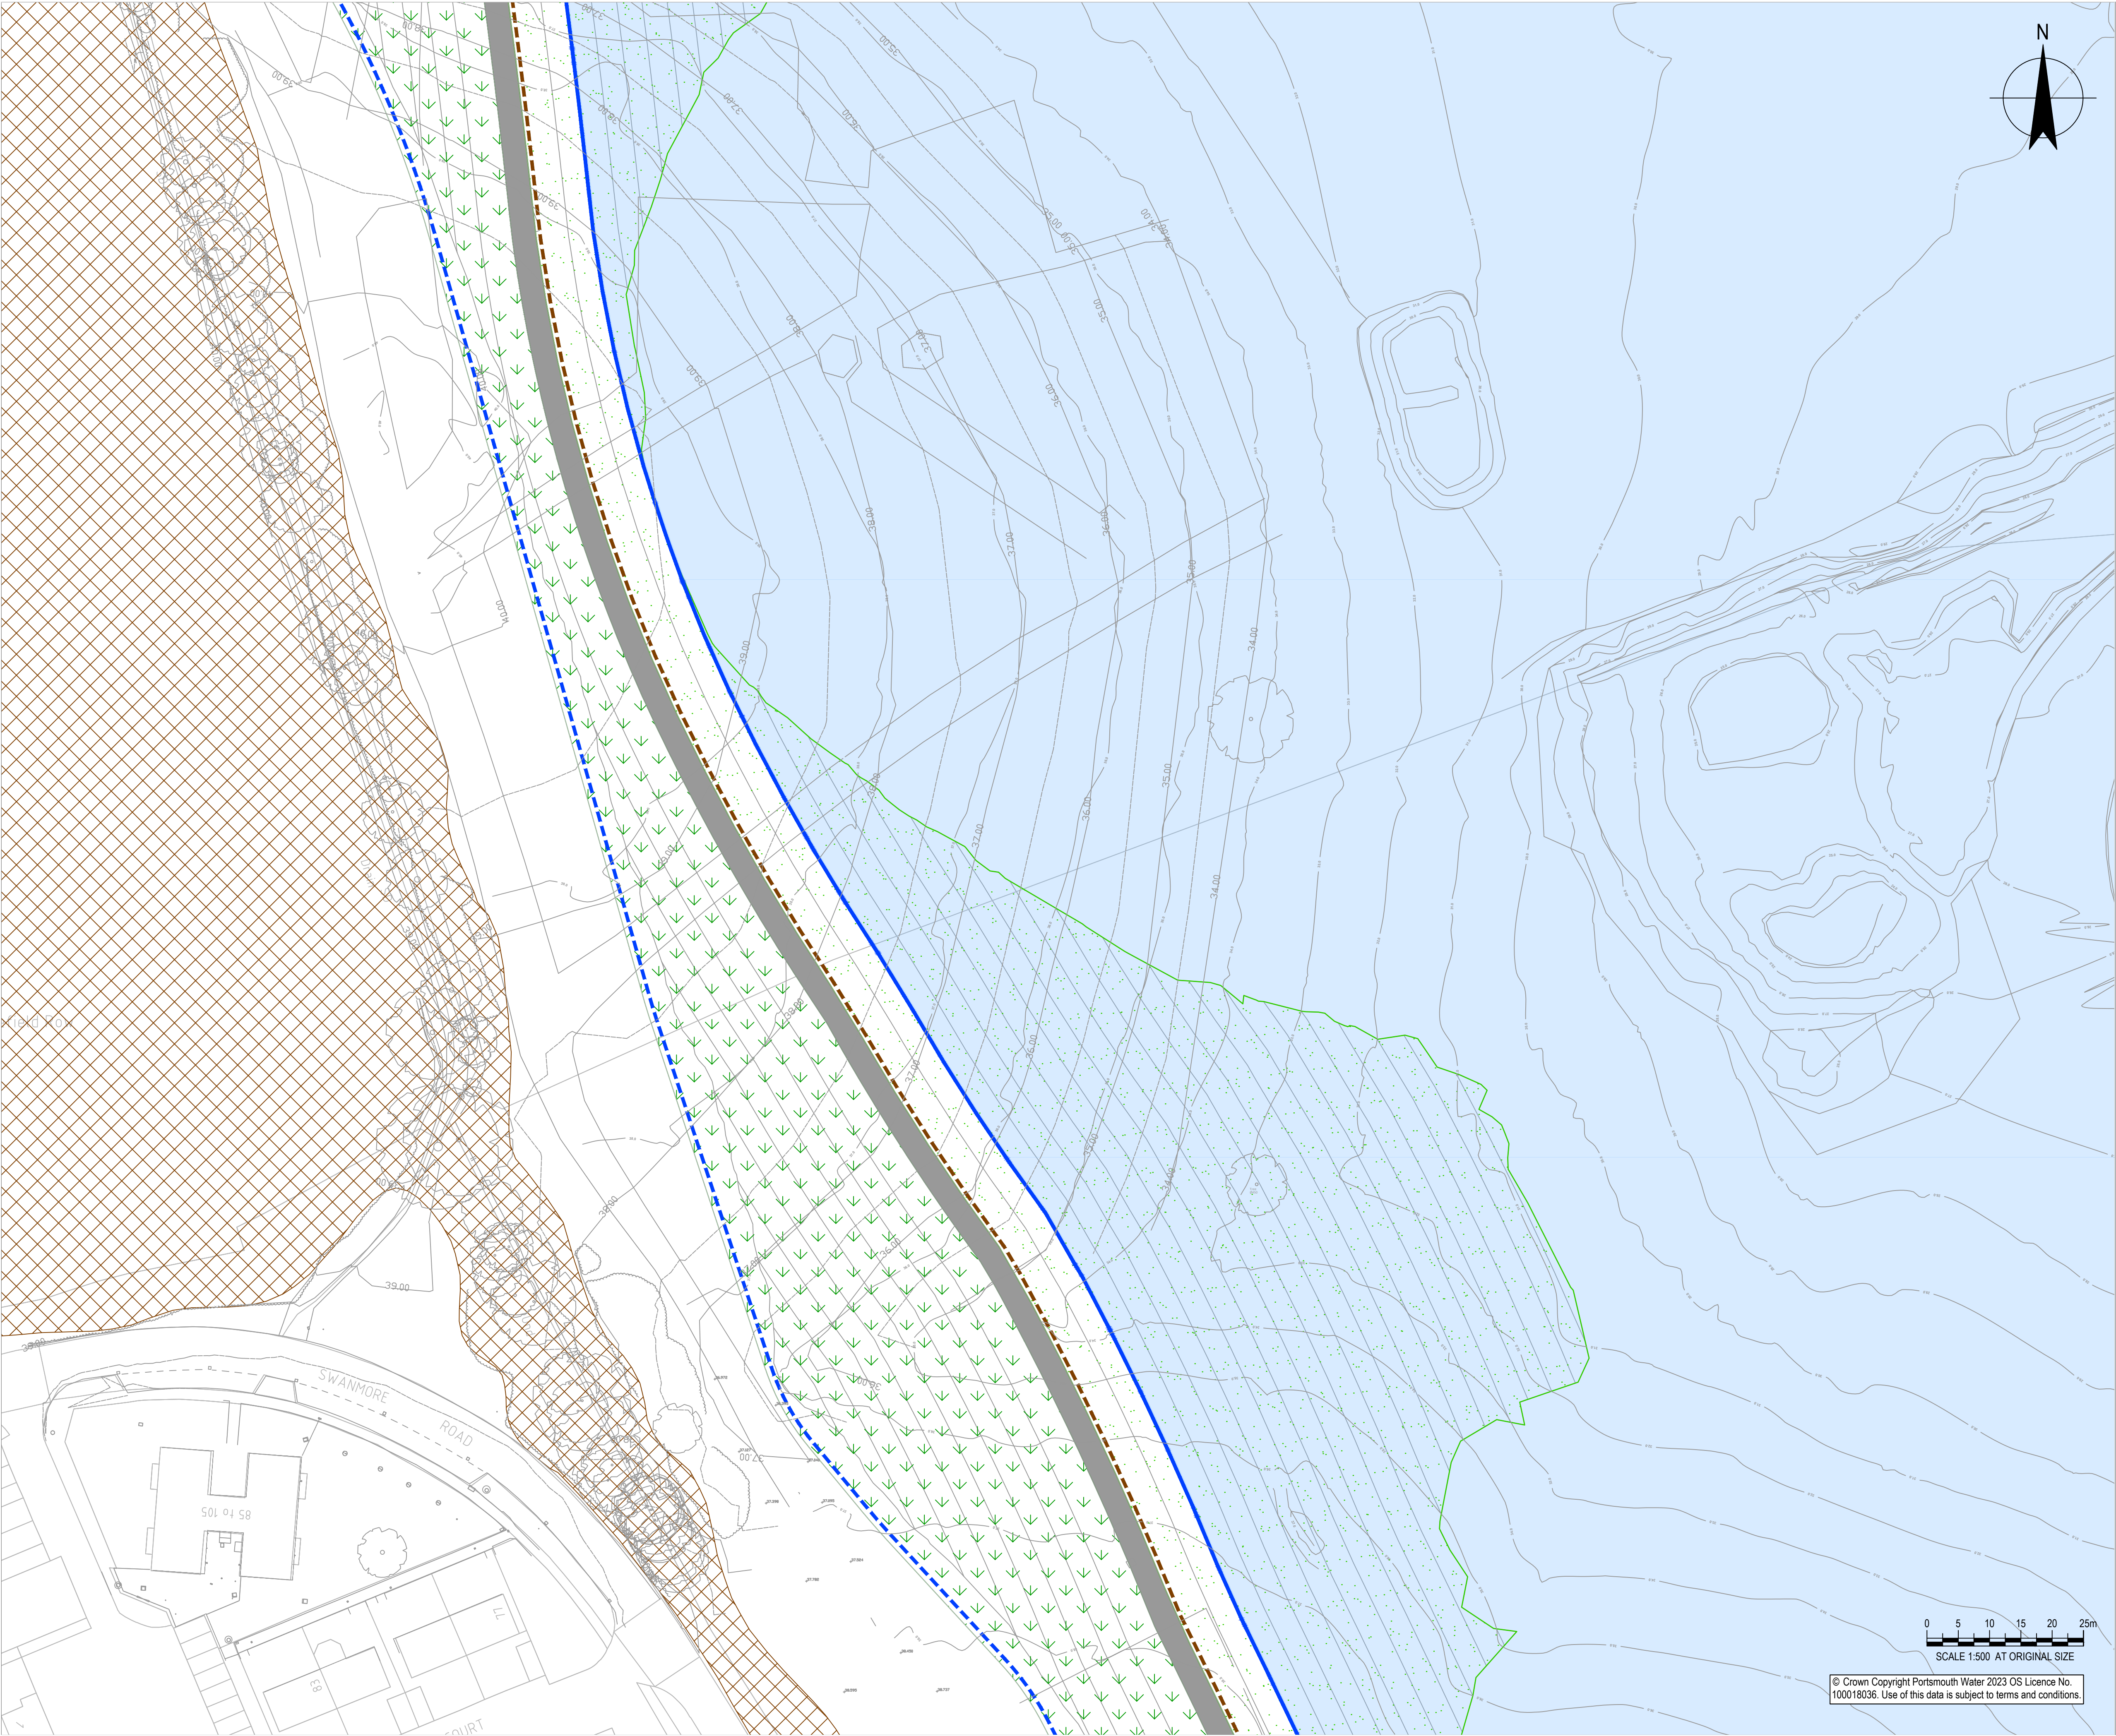



NOTES

1. ALL DIMENSIONS ARE IN MILLIMETRES UNLESS NOTED OTHERWISE (UNO).
2. ALL LEVELS ARE IN METRES TO ORDNANCE DATUM UNO.
3. TWL = TOP OF WATER LEVEL

Key

- | | | | |
|--|---|--|------------------------------|
| | RMA Application boundary | | Crest footpath |
| | 39.5 contour - top water level for main reservoir | | Bins |
| | Existing Vegetation | | Benches |
| | Proposed Specimen Trees | | Raised Timber Planter |
| | Ornamental Planting Mix | | Balustrade |
| | Formal Hedgerow | | Stockproof Fencing |
| | Rush & Sedge Planting | | Timber Post and Rail Fencing |
| | Wildflower Seeding Mix EM5 | | |
| | Wet and Water Edge Mix | | |
| | Grass Amphitheatre with Timber Edge Sealing | | |

Atlas - Not to scale

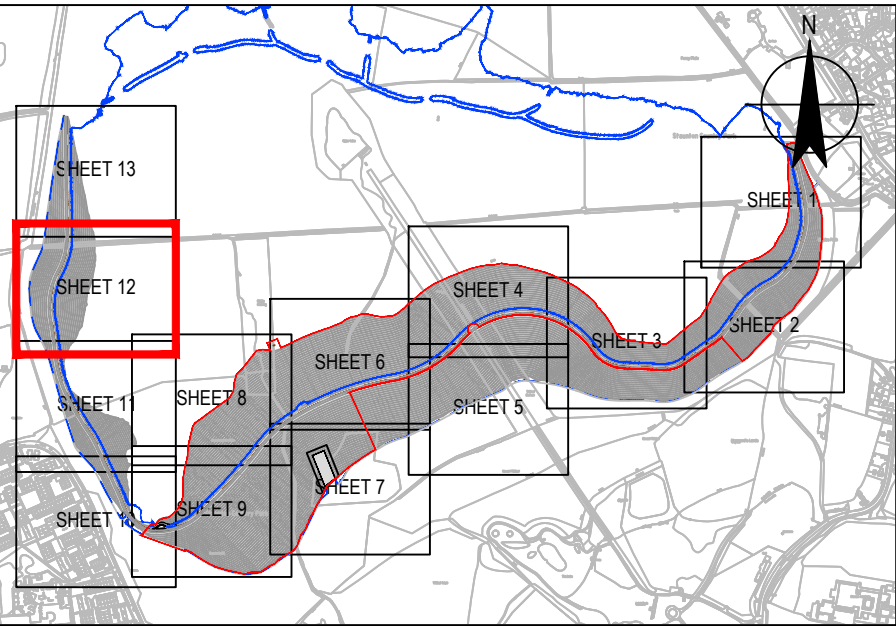

REFERENCE DOCUMENTS AND DRAWINGS

PLEASE REFER TO THE BELOW DRAWINGS:
HTR-GHD-WL-ZZ-DR-T-0023-0034 MAIN EMBANKMENT LANDSCAPE HARDWORKS AND SOFTWORKS
HTR-GHD-WL-ZZ-DR-T-0035 VIEWING PLATFORM GENERAL ARRANGEMENT PLAN
HTR-GHD-WL-ZZ-DR-T-0038-0039 CONSTRUCTION DETAILS

P02	FOR COMMENT	SWG	SWG	06/08/2024
P01	FOR COMMENT	SWG	SWG	30/07/2024
Rev	Description	Checked	Approved	Date
Author	ST	Drafting Check	SWG	
Designer	ST	Design Check	SWG	

Telephone: Havant (023) 9249 9888
Fax: Havant (023) 9245 3632
Website: www.portsmouthwater.co.uk
Registered Office: PO Box 8 West Street
Havant Hampshire PO9 1LG
REGISTERED IN ENGLAND No. 2536455



Client	PORTSMOUTH WATER	Status	FOR COMMENT	Status Code	S3
Project	HAVANT THICKET RESERVOIR	Drawing Title	MAIN EMBANKMENT LANDSCAPE HARDWORKS AND SOFTWORKS SHEET 12 OF 13	Size	A1
		Drawing No.	HTR-GHD-ZZ-ZZ-DR-T-0033	Rev	P02