


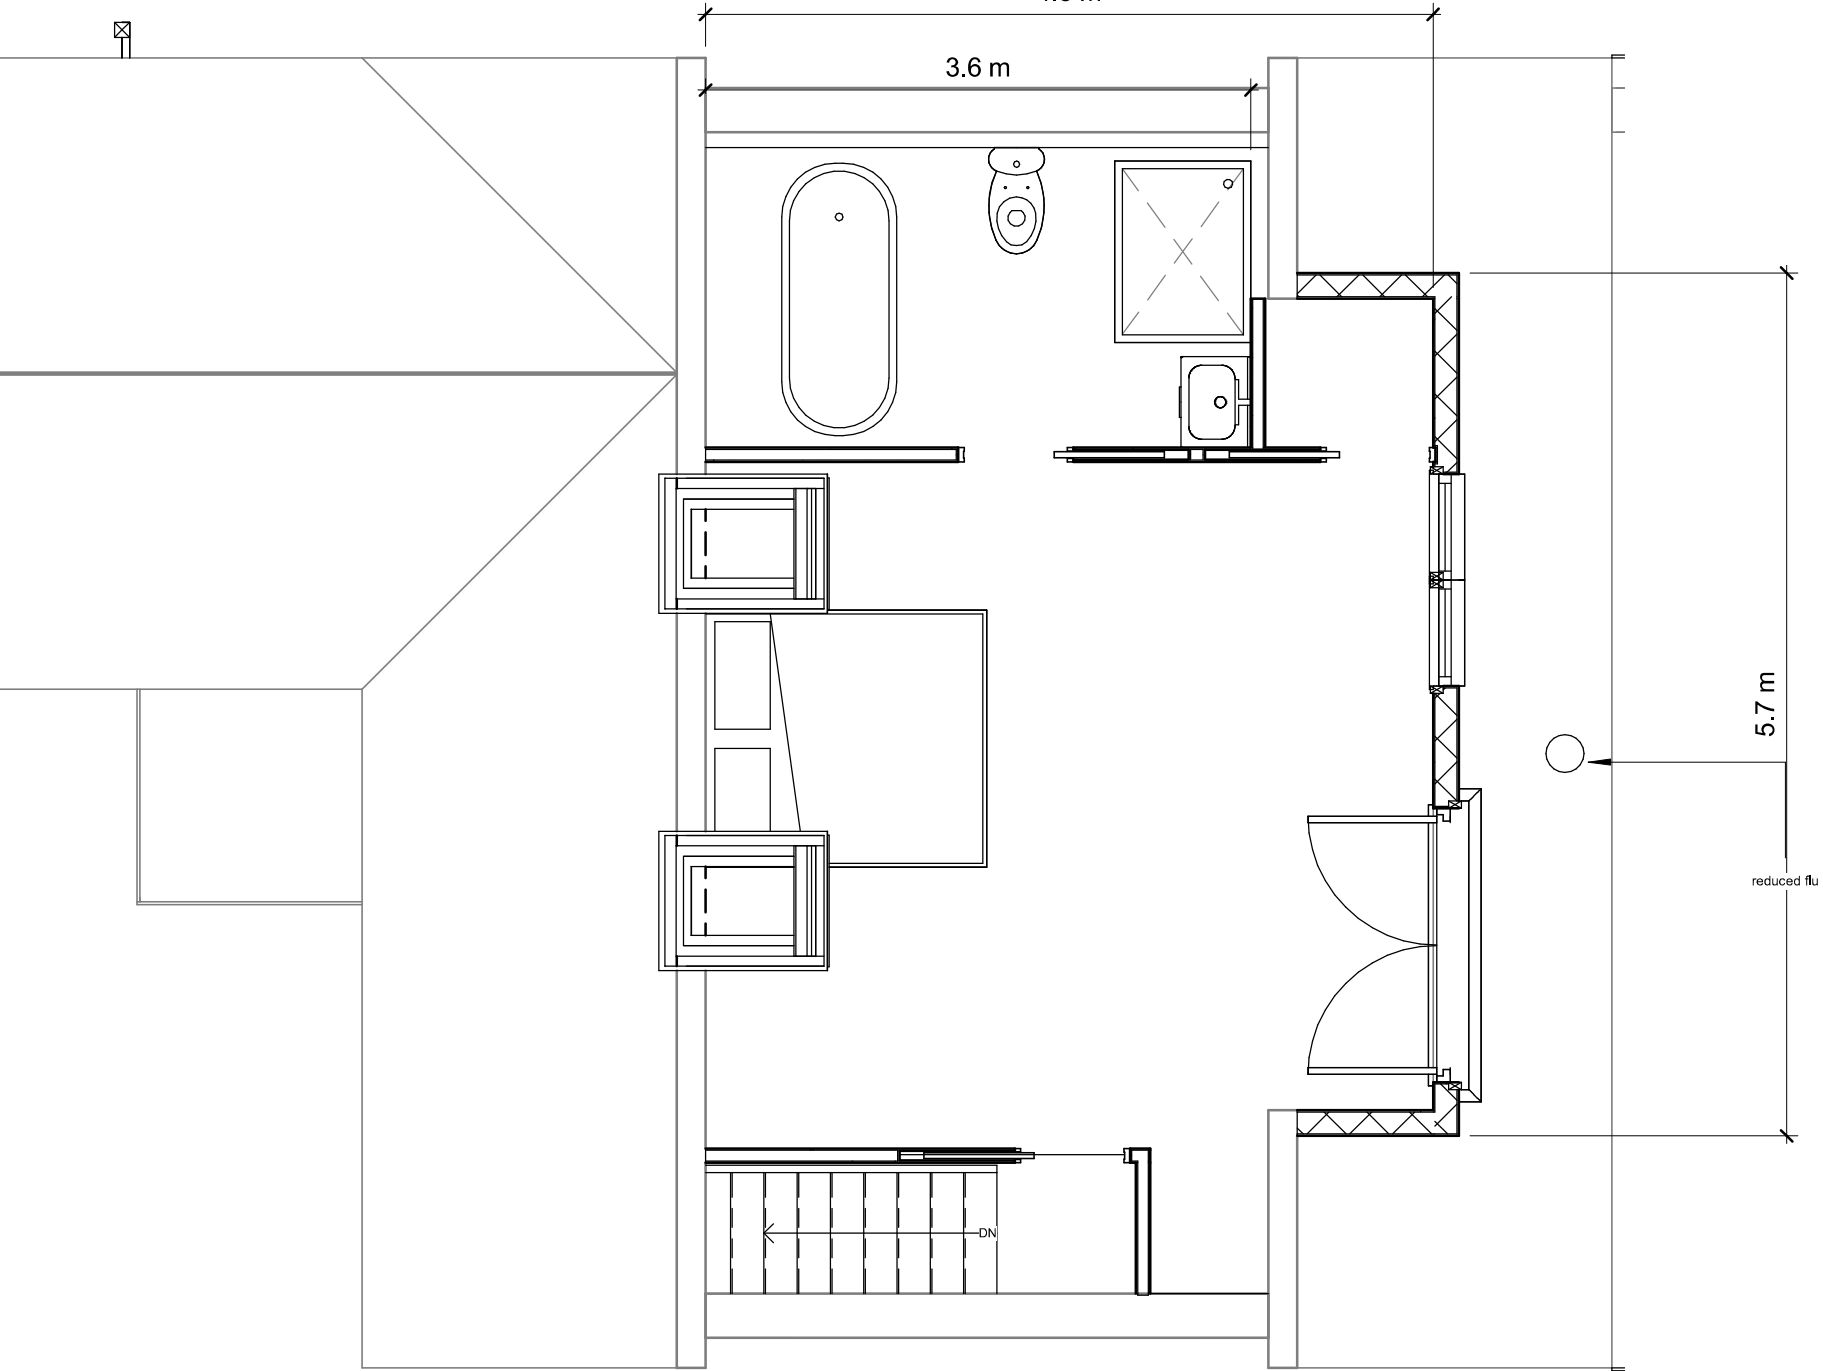

osed Loft