


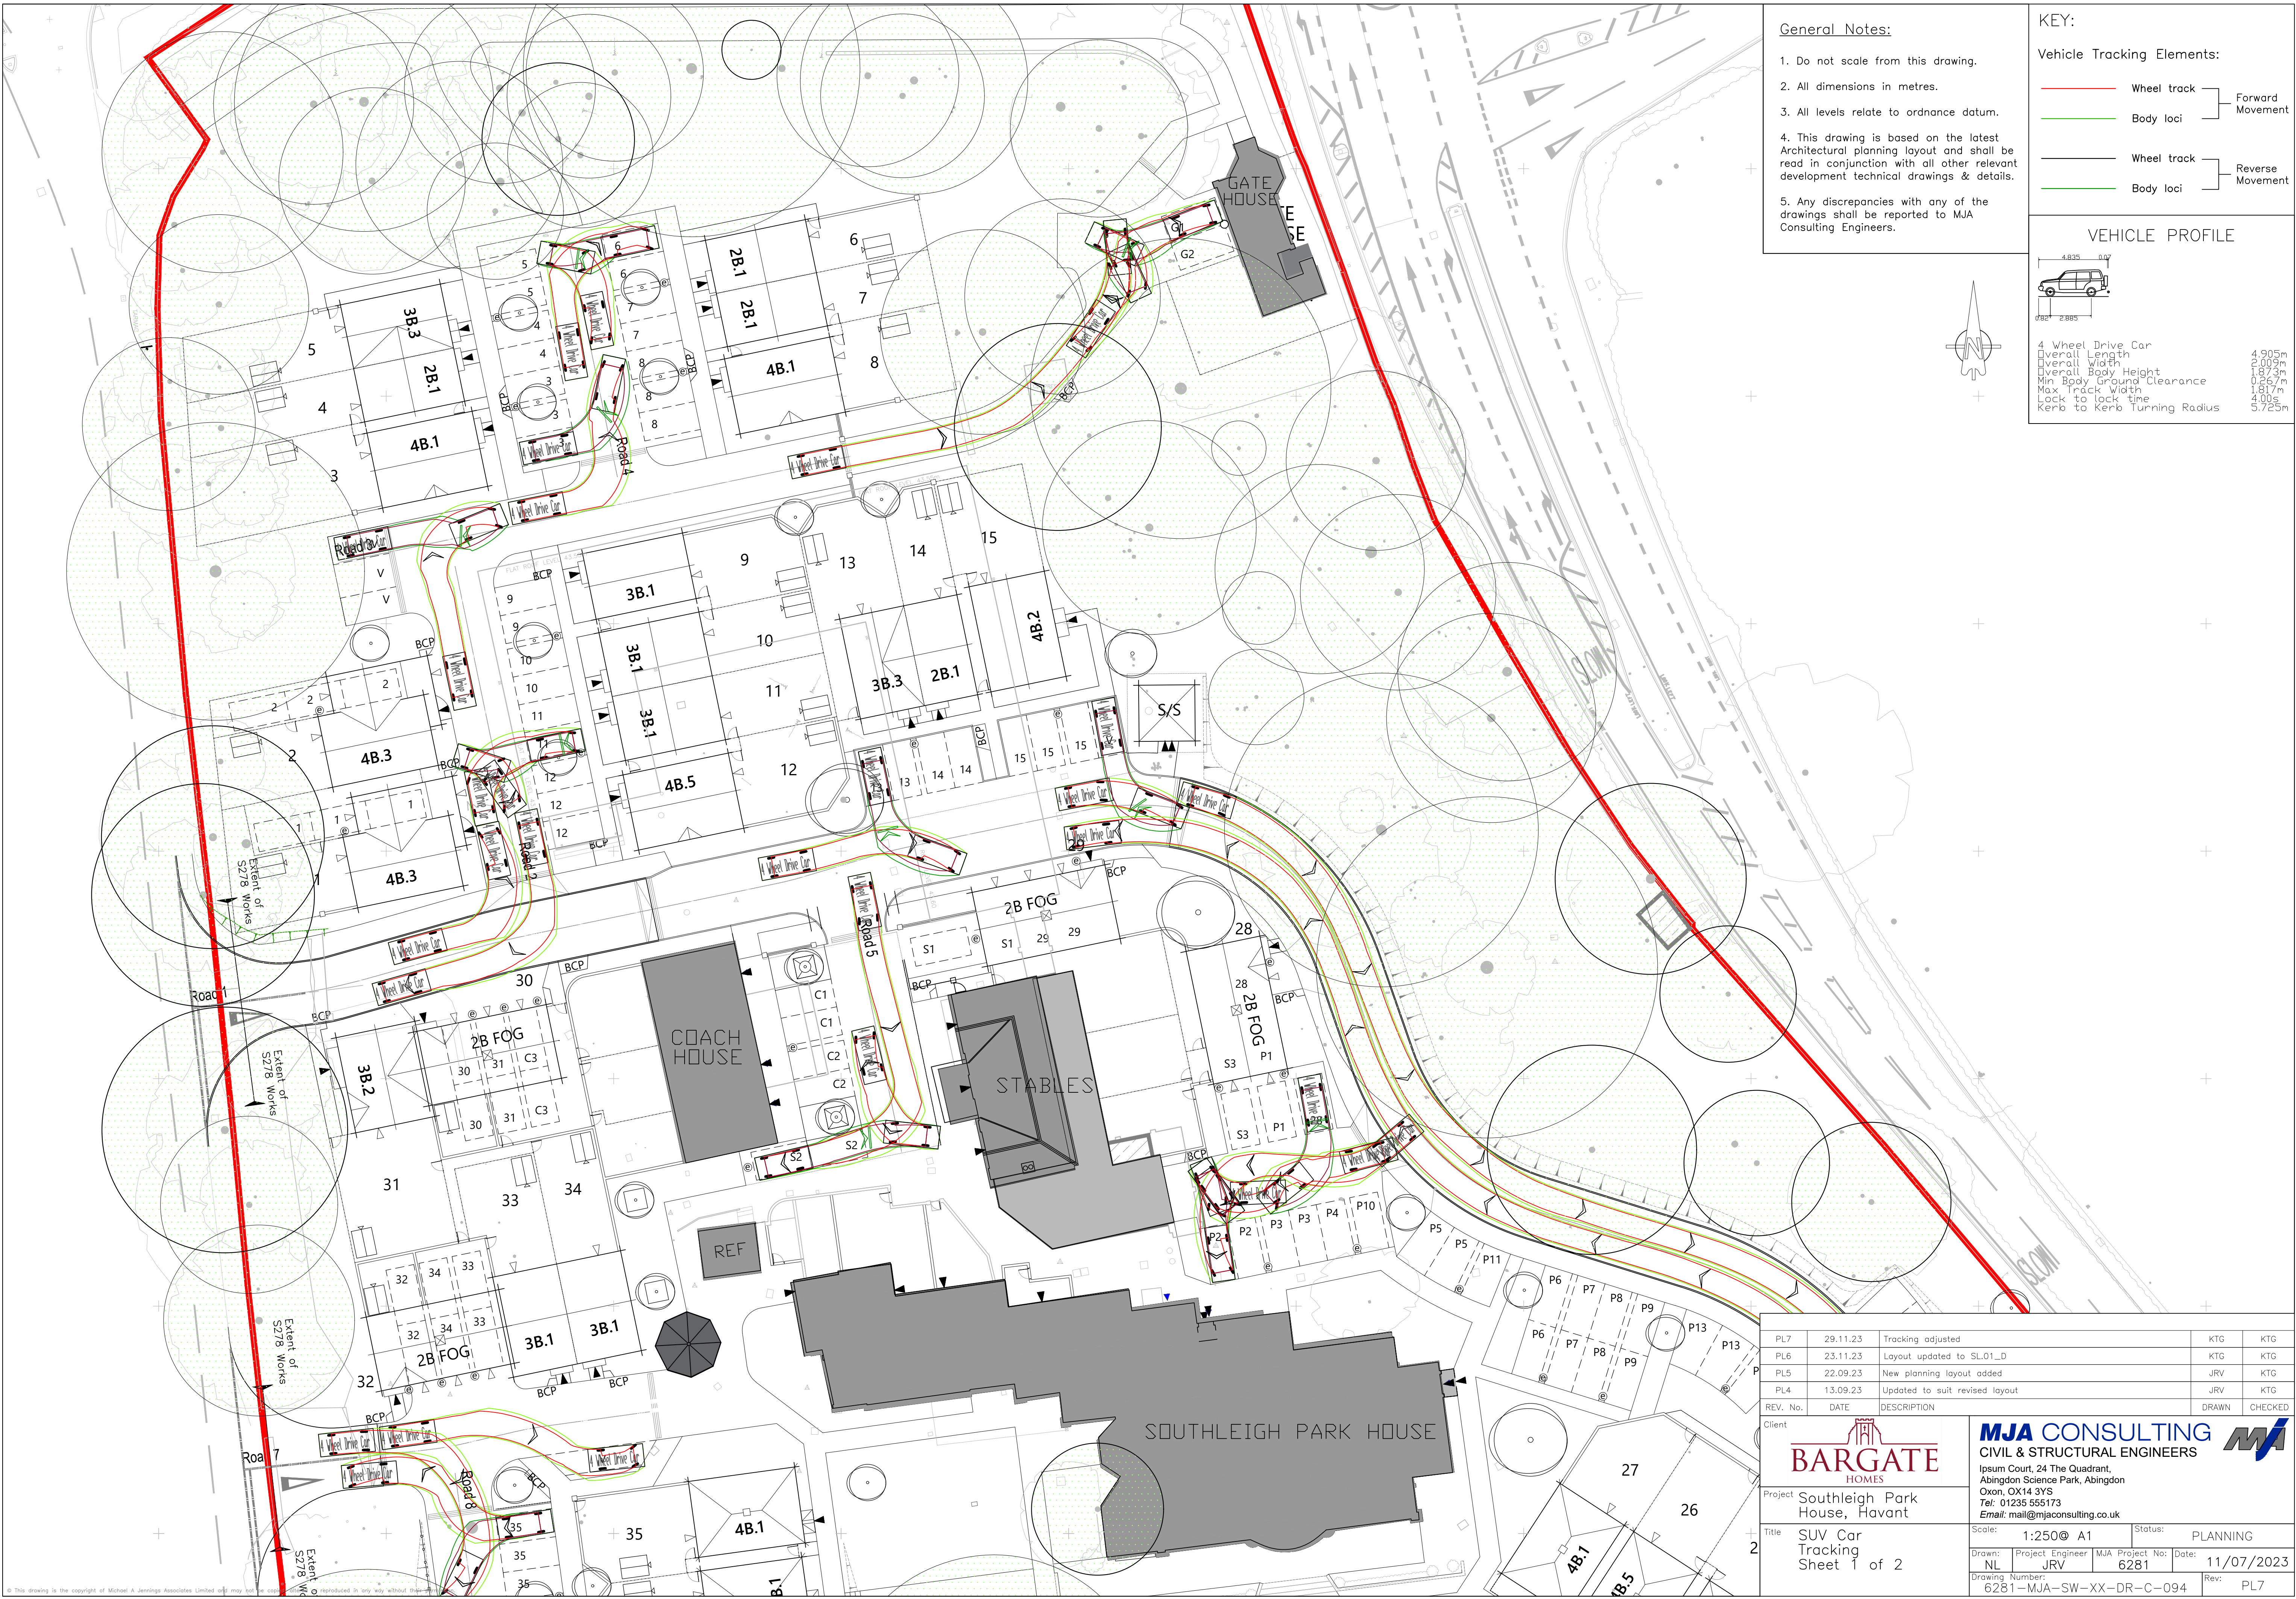

General Notes:


1. Do not scale from this drawing.
2. All dimensions in metres.
3. All levels relate to ordnance datum.
4. This drawing is based on the latest Architectural planning layout and shall be read in conjunction with all other relevant development technical drawings & details.
5. Any discrepancies with any of the drawings shall be reported to MJA Consulting Engineers.

KEY:

Vehicle Tracking Elements:

- Wheel track } Forward Movement
- Body loci }
- Wheel track } Reverse Movement
- Body loci }

VEHICLE PROFILE

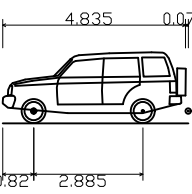

4 Wheel Drive Car
Overall Length 4.835m
Overall Width 2.009m
Overall Body Height 1.873m
Min Body Ground Clearance 0.267m
Max Track Width 1.817m
Lock to lock time 4.00s
Kerb to Kerb Turning Radius 5.725m

PL7	29.11.23	Tracking adjusted	KTG	KTG
PL6	23.11.23	Layout updated to SL01_D	KTG	KTG
PL5	22.09.23	New planning layout added	JRV	KTG
PL4	13.09.23	Updated to suit revised layout	JRV	KTG
REV. No.	DATE	DESCRIPTION	DRAWN	CHECKED
Client				
Project			Status: PLANNING	
Title			Date: 11/07/2023	
Drawing Number:			Rev: PL7	

BARGATE HOMES

Southleigh Park House, Havant

MJA CONSULTING
CIVIL & STRUCTURAL ENGINEERS

Ipsom Court, 24 The Quadrant,
Abingdon Science Park, Abingdon
Oxon, OX14 3YS
Tel: 01235 555173
Email: mail@mjaconsulting.co.uk

Scale: 1:250@ A1

Drawn: NL Project Engineer JRV MJA Project No: 6281 Date: 11/07/2023

Drawing Number: 6281-MJA-SW-XX-DR-C-094